




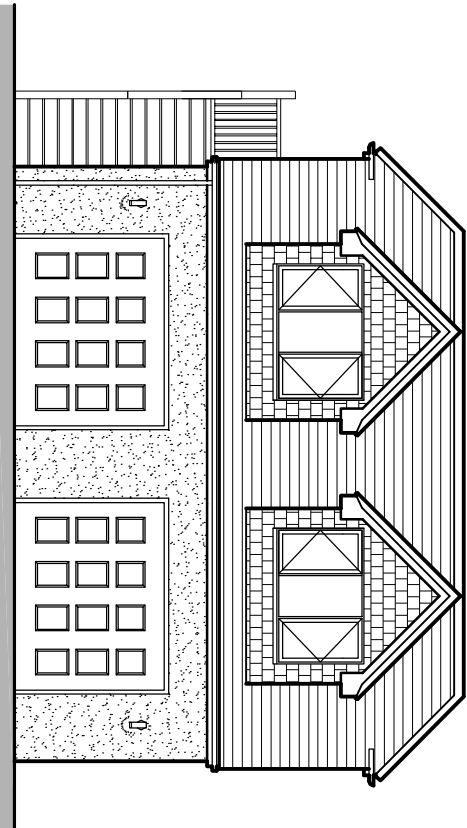


0 1 2 3 Metres  
SCALE BAR @ 1-100  
Proposed Front Elevation

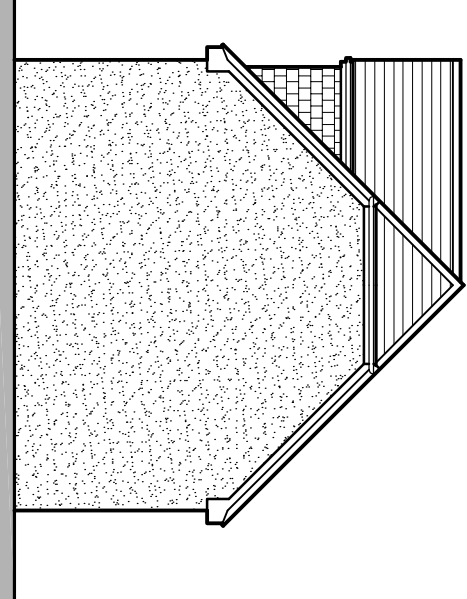


0 1 2 3 Metres  
SCALE BAR @ 1-100  
Proposed Side Elevation

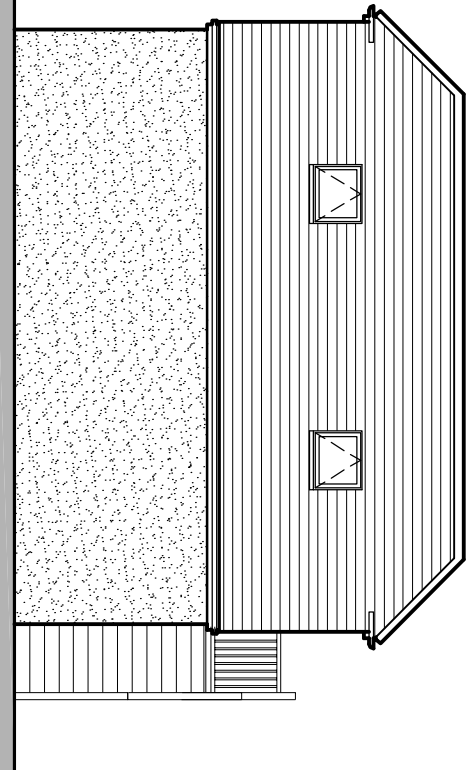


0 1 2 3 Metres  
SCALE BAR @ 1-100  
Proposed Rear Elevation

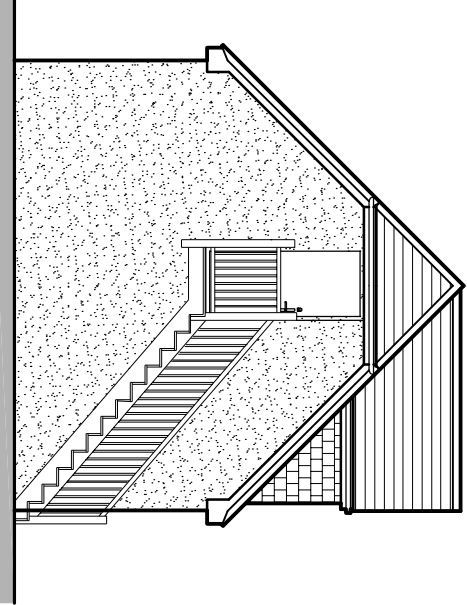


0 1 2 3 Metres  
SCALE BAR @ 1-100  
Proposed Side Elevation

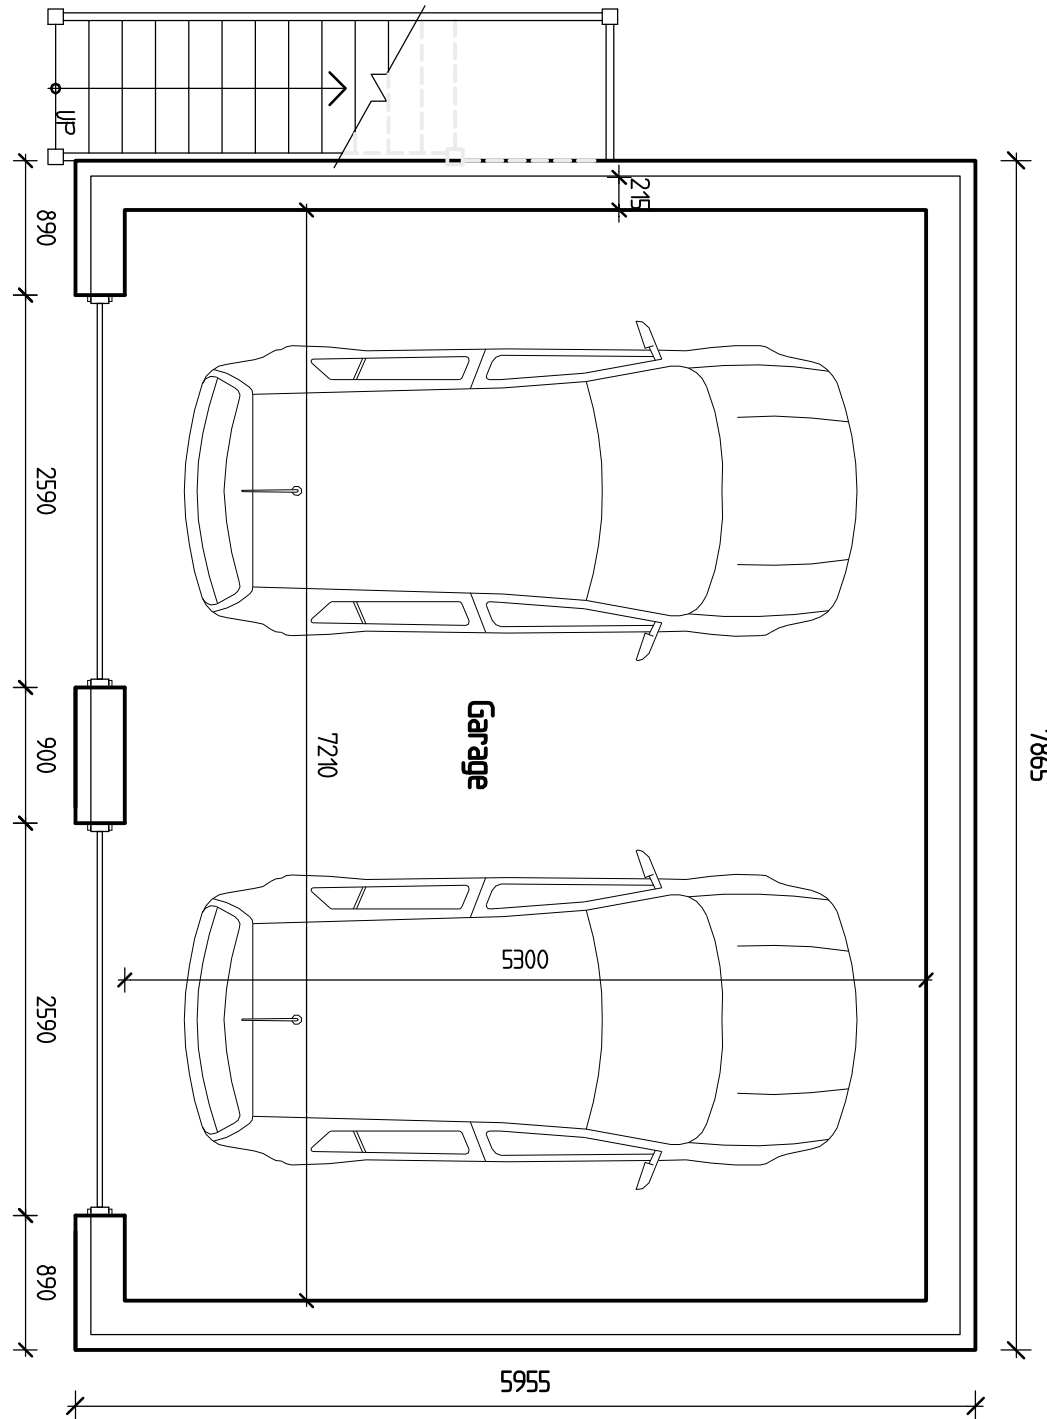


0 1 2 3 Metres  
SCALE BAR @ 1-50  
Proposed Garage Floor Plan

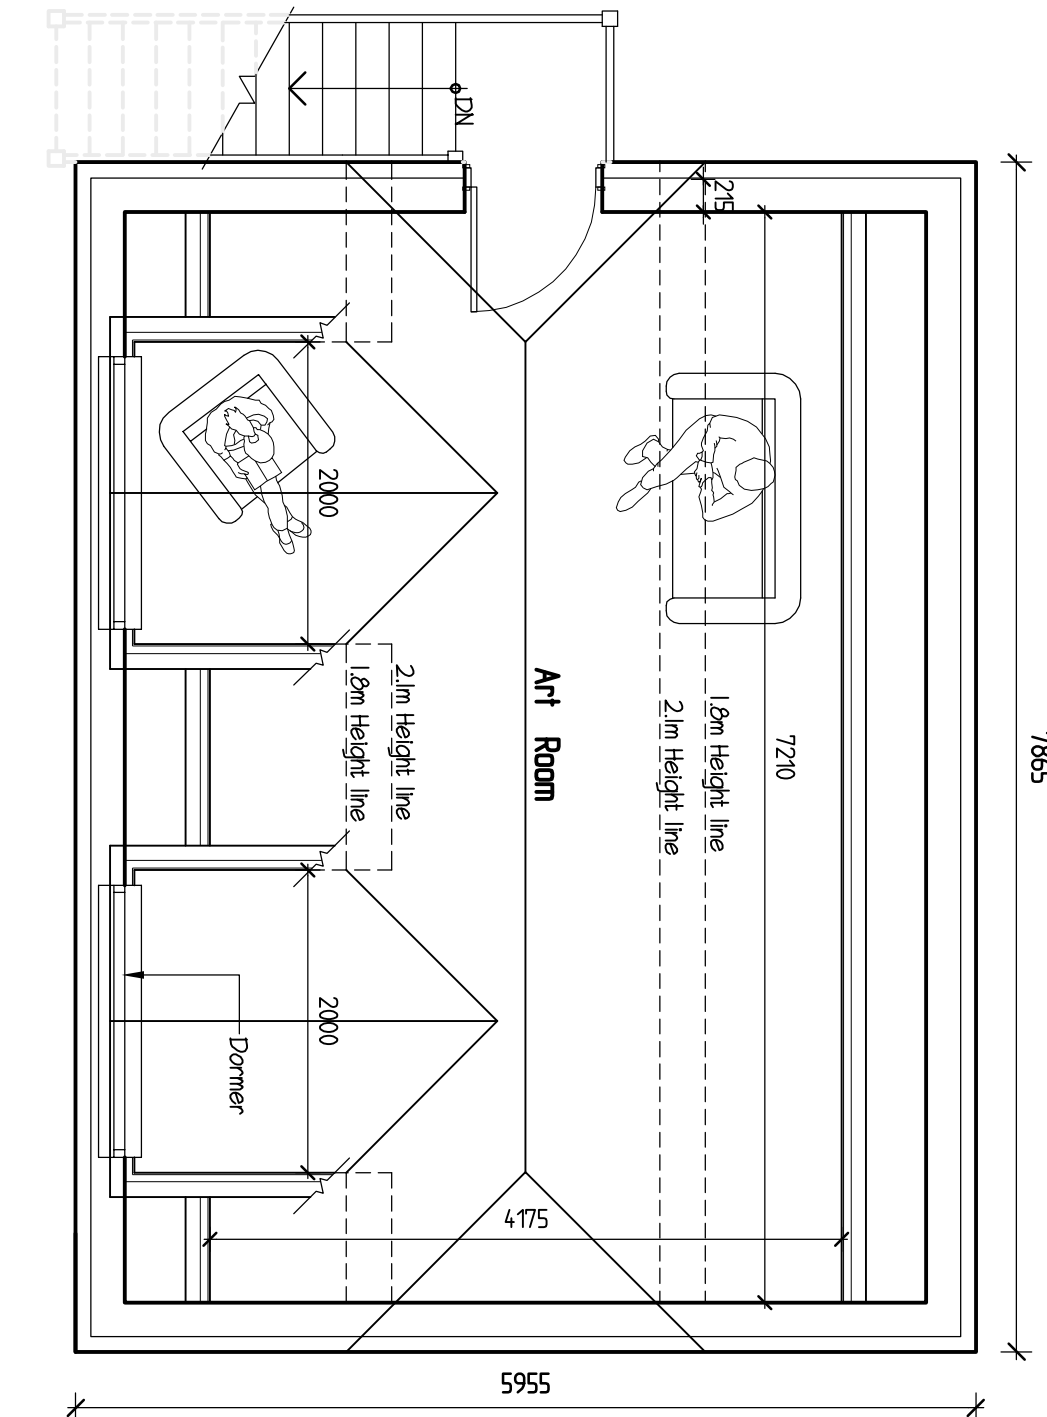


0 1 2 3 Metres  
SCALE BAR @ 1-50  
Proposed Garage Second Floor Plan

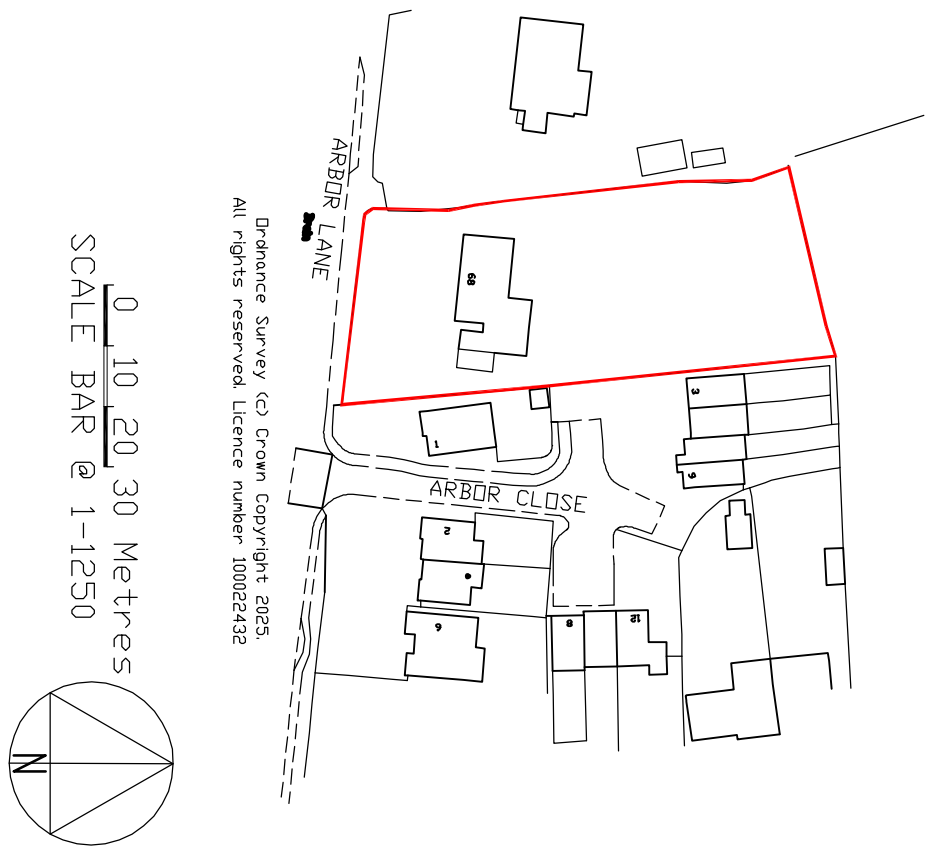

Location Plan 1-250

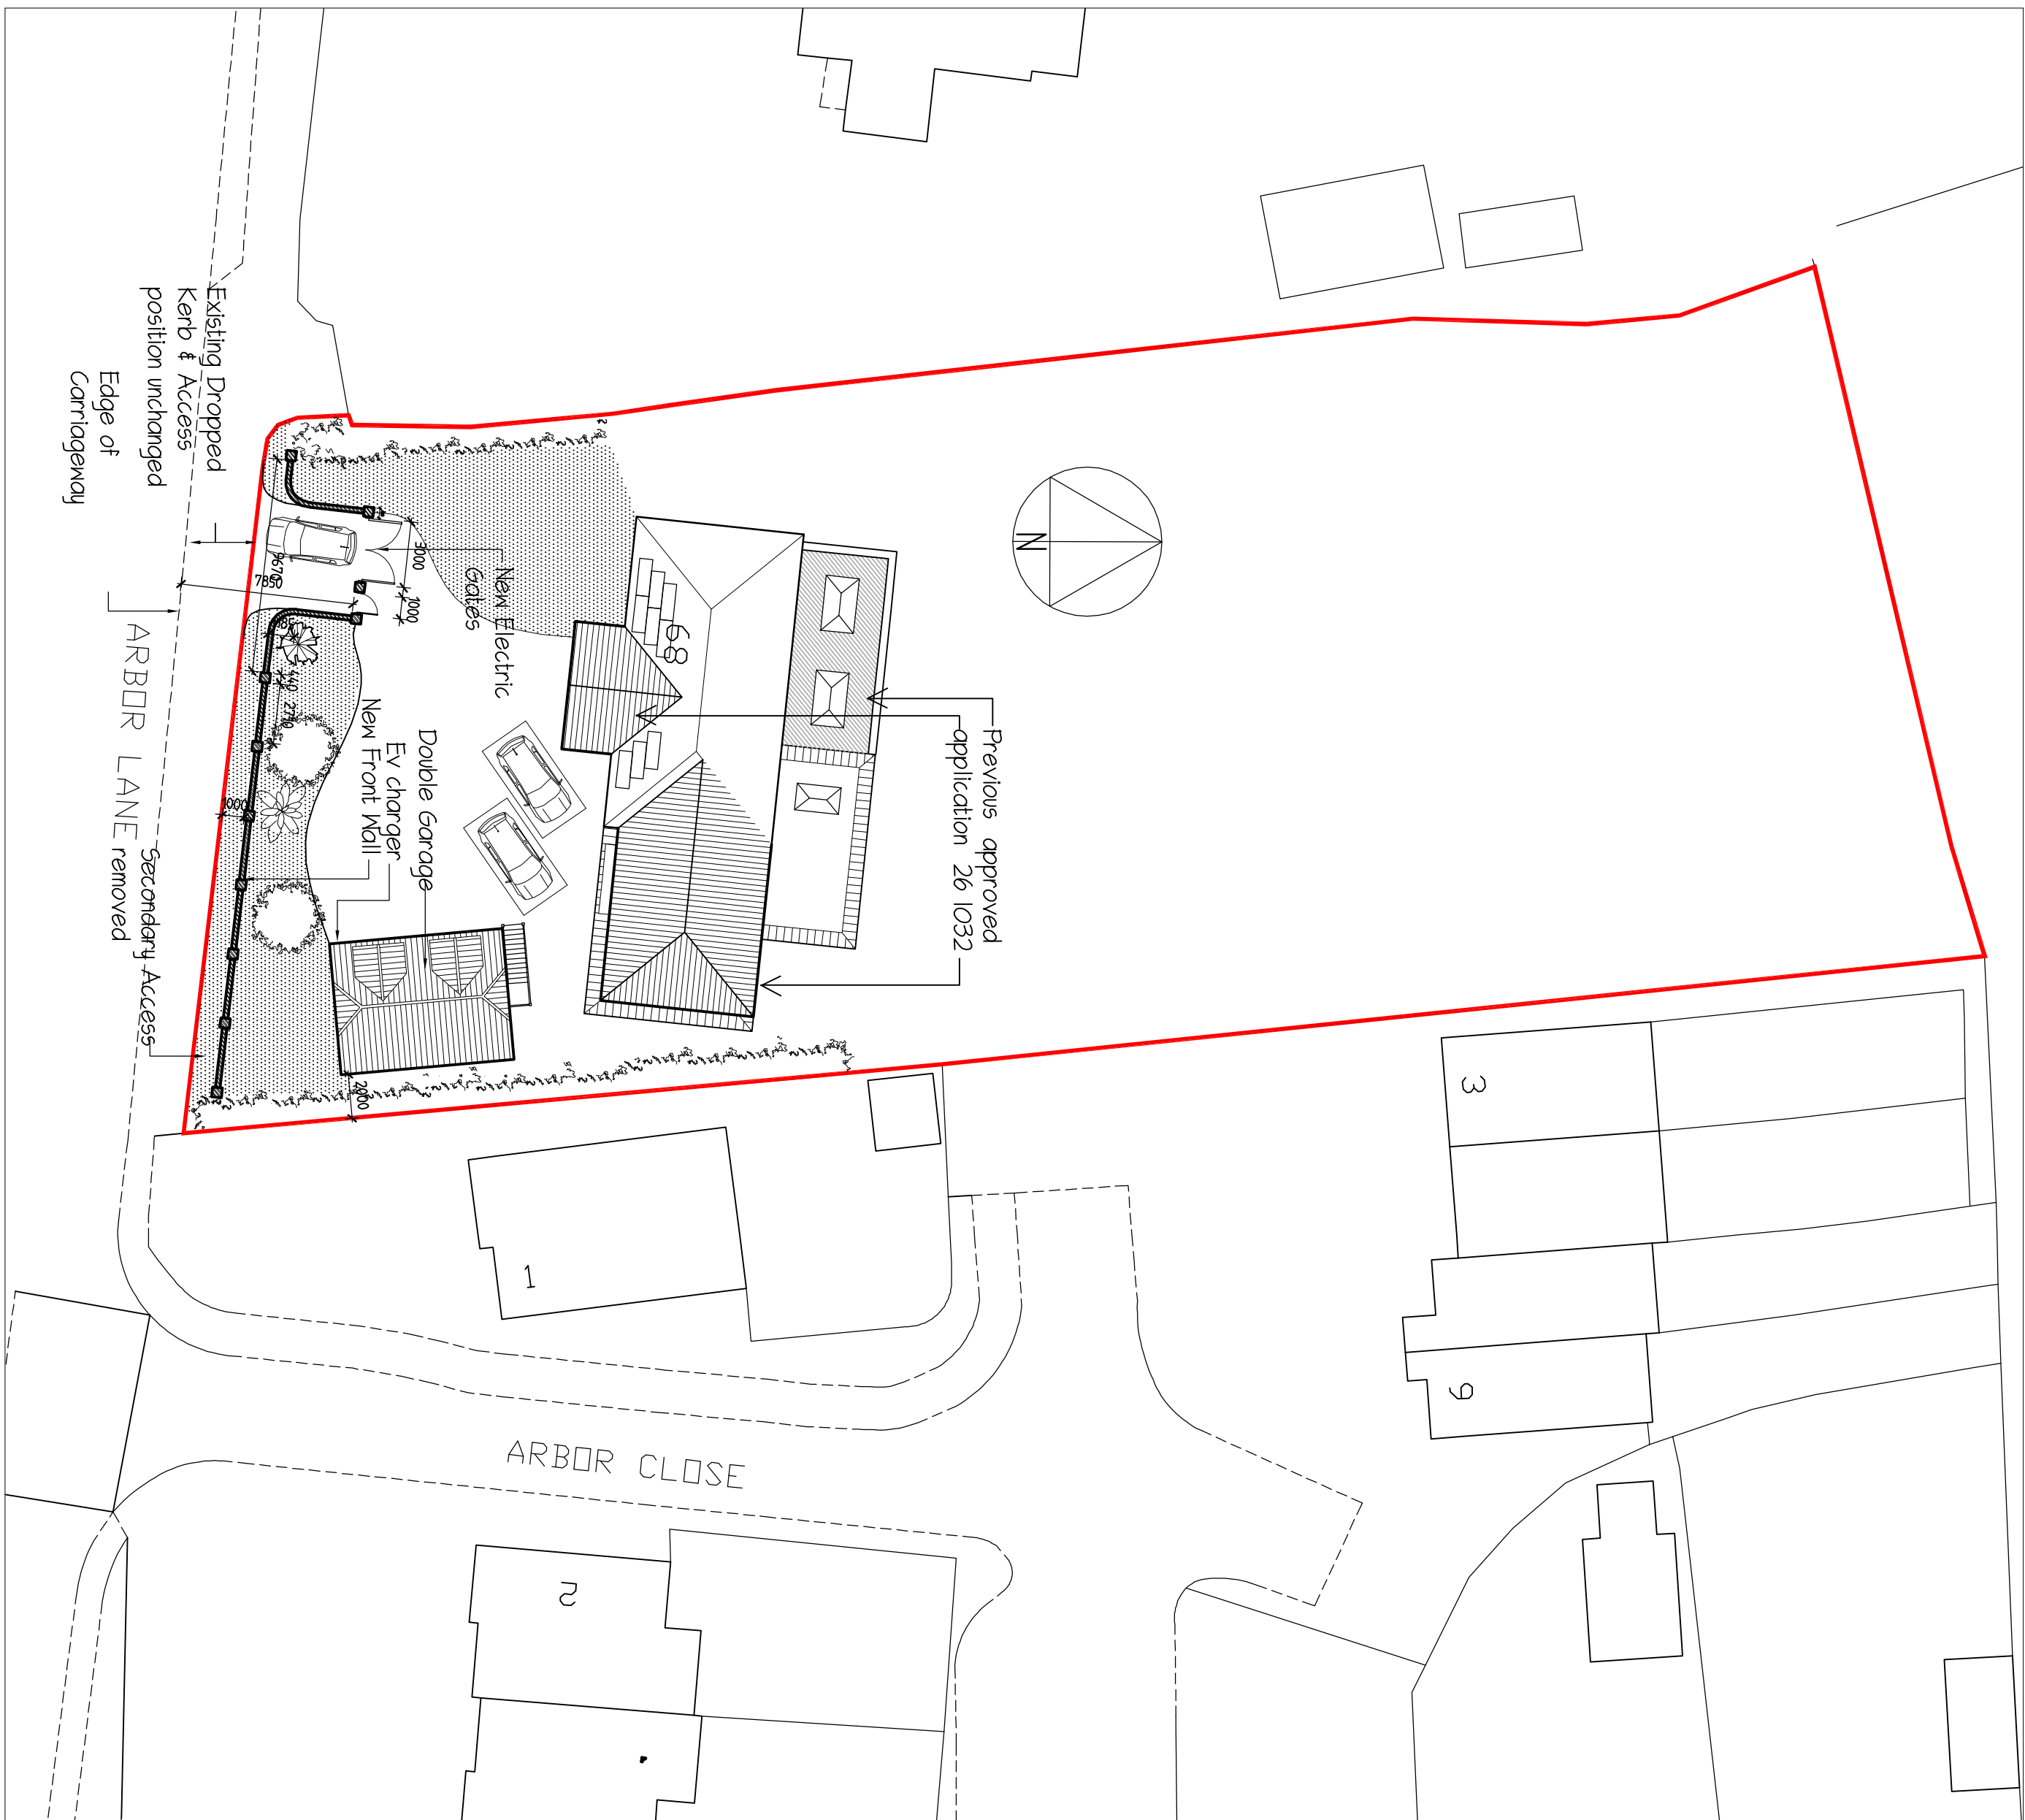

0 10 20 30 Metres  
SCALE BAR @ 1-250  
Block Plan 1-250

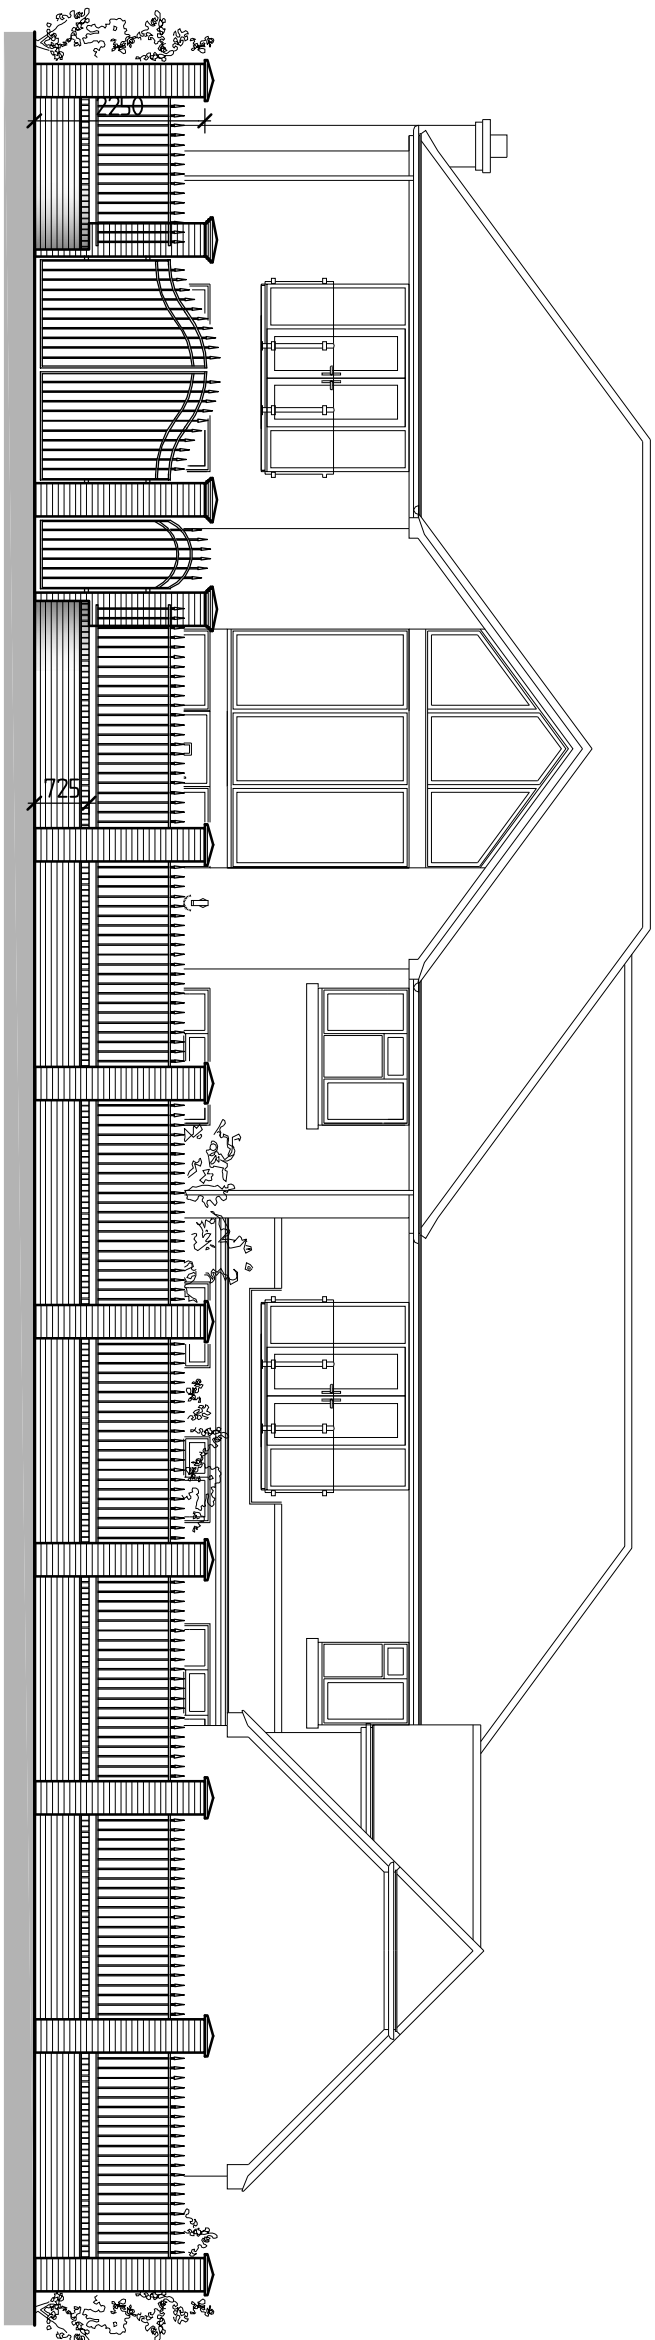

0 1 2 3 Metres  
SCALE BAR @ 1-100  
Proposed Street Scene Elevation

| REVISIONS | Rev.       | Description                           | Date       |
|-----------|------------|---------------------------------------|------------|
| A         | 07-07-2026 | Garage Plans & Elevations added       | 07-07-2026 |
| B         | 29-07-2026 | Front Wall & Street Scene added       | 29-07-2026 |
| C         | 12-8-2026  | Gate position and location plan added | 12-8-2026  |

JOB TITLE

68 Arbor Lane  
Minersh

TITLE  
Garage Plans & Elevations

SCALE 1:50 1:100 1:250  
DATE July 2026  
DRAWING No. C

**G R E G**  
**Farell**  
Building & Design Consultant  
greg@gregfarell.co.uk  
43 Walslow Way,  
Tilbury, Basildon,  
Essex, SSO 4BJ  
Tel: 07967 009862  
Fax: 07967 009862