


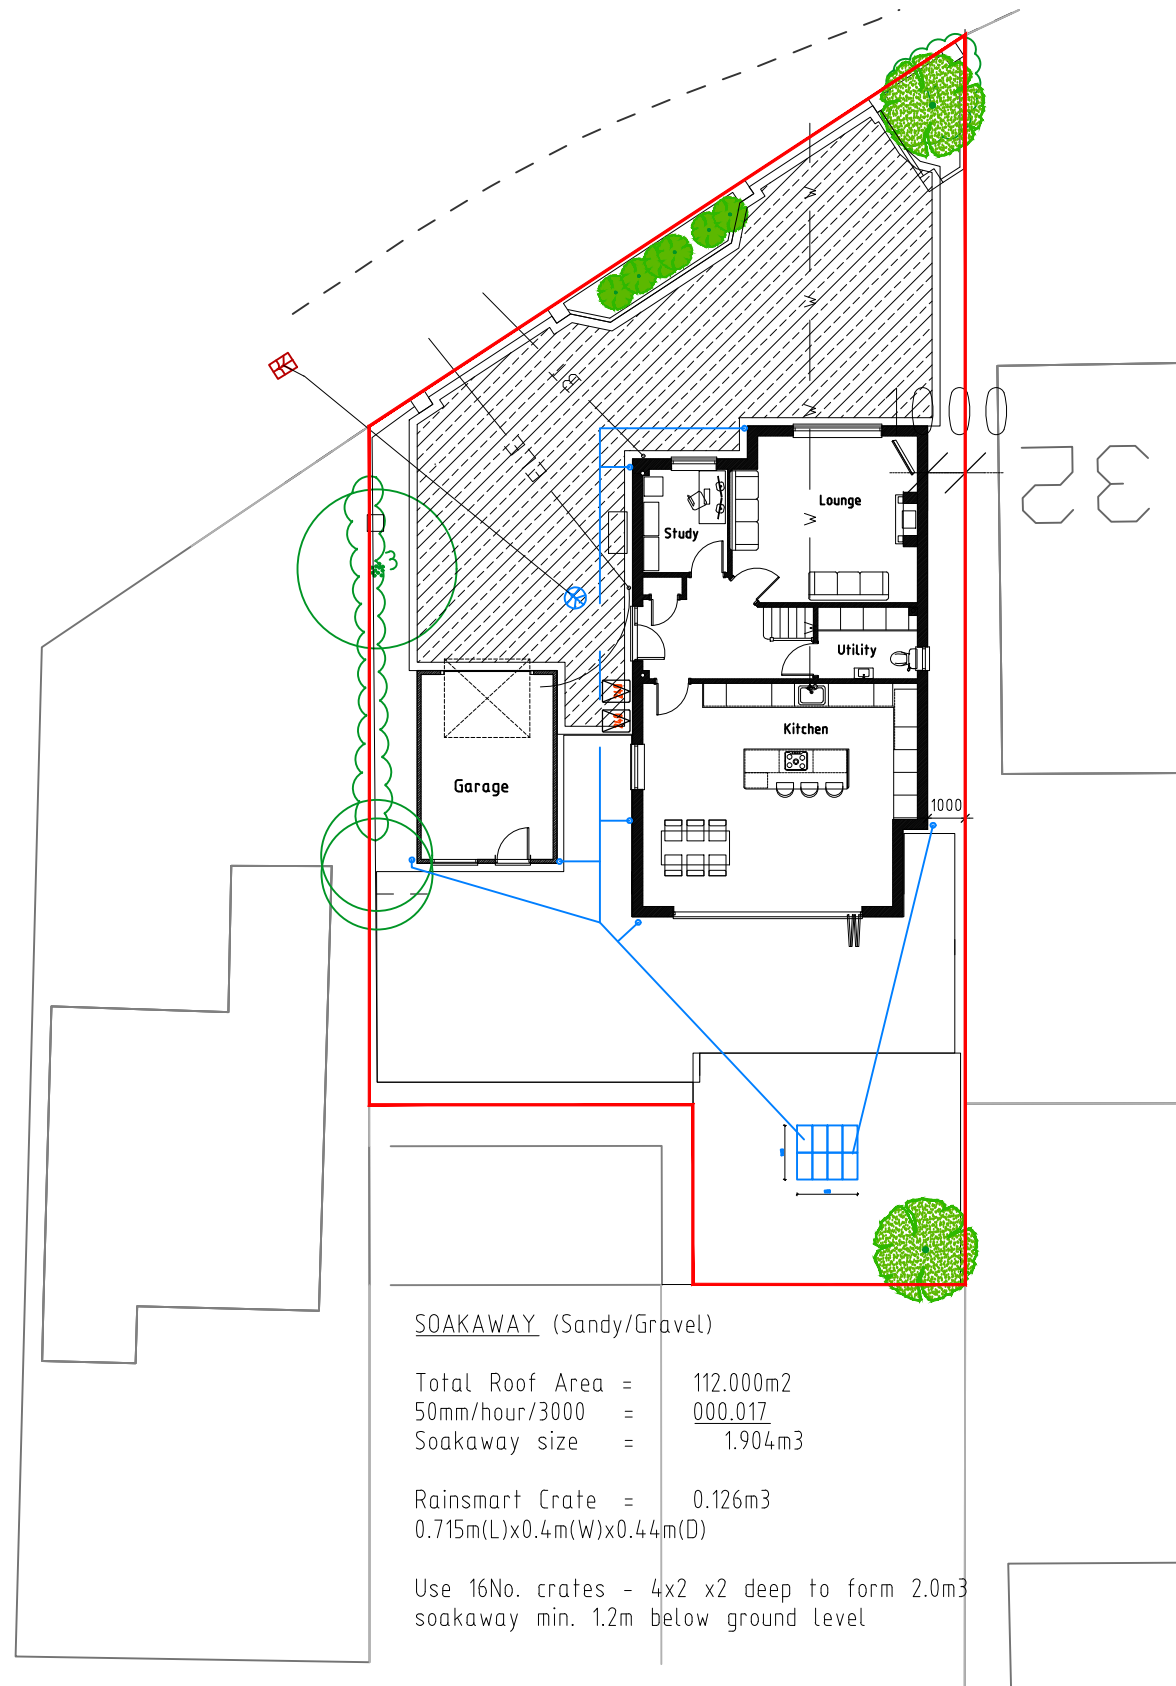

SOAKAWAY (Sandy/Gravel)


Total Roof Area = 112.000m²
50mm/hour/3000 = 000.017
Soakaway size = 1.904m³

Rainsmart Crate = 0.126m³
0.715m(L)x0.4m(W)x0.44m(D)

Use 16No. crates - 4x2 x2 deep to form 2.0m³
soakaway min. 1.2m below ground level


SITE PLAN (1:200)

0 2 4 6 8 10 12 14
Scale m

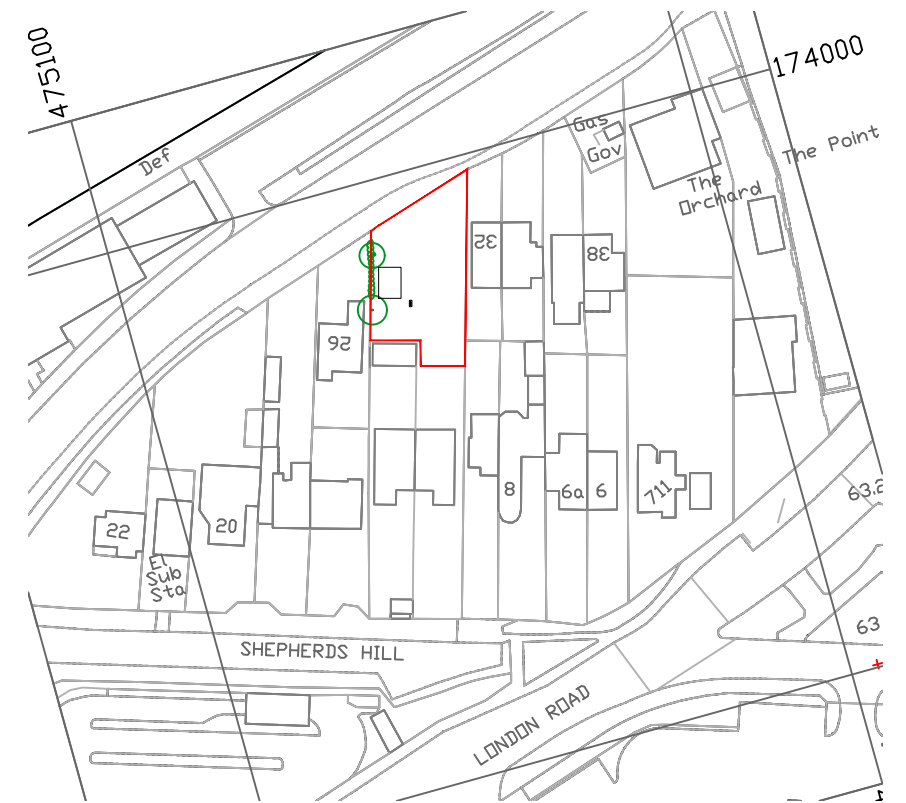

LOCATION PLAN (1:1250)

0 10 20 30 40 50 60 70 80 90 100
Scale m

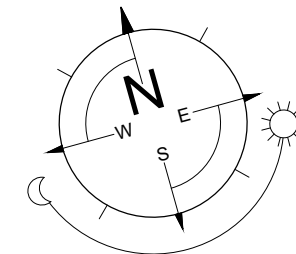

REV. | DATE | COMMENTS

PROJECT
28 Shepherds Hill
Earley
RG6 1BB

PROJECT TITLE
Proposed two storey detached dwelling

DRAWING TITLE
SOAKAWAY DESIGN

CLIENT
Mr S Kendrick & Miss K Johnson

SCALE 1:200 (A3) DATE Mar 25

DRG. No. 24-936-109 REV.