

BIM Transmittal Disclaimer
McBains Ltd makes no express or implied warranties with respect to the character, function, or capabilities of the data (inclusive of 3rd party data incorporated within), or the suitability of the data for any particular purpose beyond those originally intended by McBains Ltd. Please refer to our standard terms and conditions for further details.

NOTE:
ALL BATHROOMS & ENSUITE WINDOWS TO
HAVE OBSCURED GLASS.

REFER TO EXTERNAL MATERIALS PLAN FOR SPECIFIC
MATERIALS, WINDOWS COLOURS AND DOOR COLOURS.



Ground Floor Plan



First Floor Plan




Right Elevation



Front Elevation



Rear Elevation

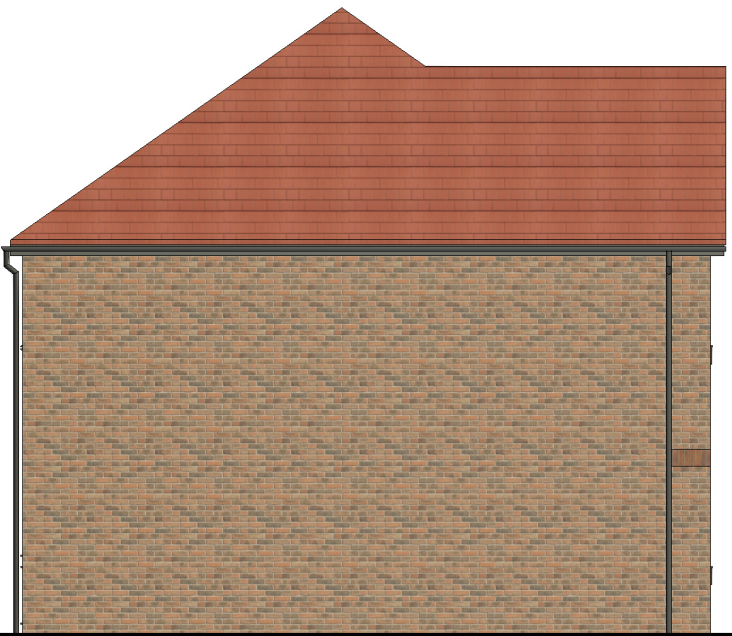

Left Elevation

P01		01.04.2026		JP	EC
Rev	Issued for planning	Rev	Description	Drawn By	Reviewed By
JP		EC			POR
Drawn By		Reviewed By		Approved By	
100360		MAR '26		1 : 100 @ A3	
MCB Number		Date Created		Scale @ A3	

McBains

McBains Ltd
5th Fl, 26 Finsbury Square London EC2A 1DS
+44 (0)20 7786 7900
mcBains.co.uk

Client

dandara

Project
"The Canopies"
Pinewood Campus
Nine Mile Ride - Wokingham

Drawing Title
Housetype Plans & Elevations
Kingston
Plot 121

ARCHITECTURE

Drawing / Document Reference		Status	
PIN100360 - MCB - ZZ - ZZ - DR - A - 0343		D5	P01
Project	Originator	File	Spill

1 0 1 2 3 4 5
SCALE 1: 100 m