




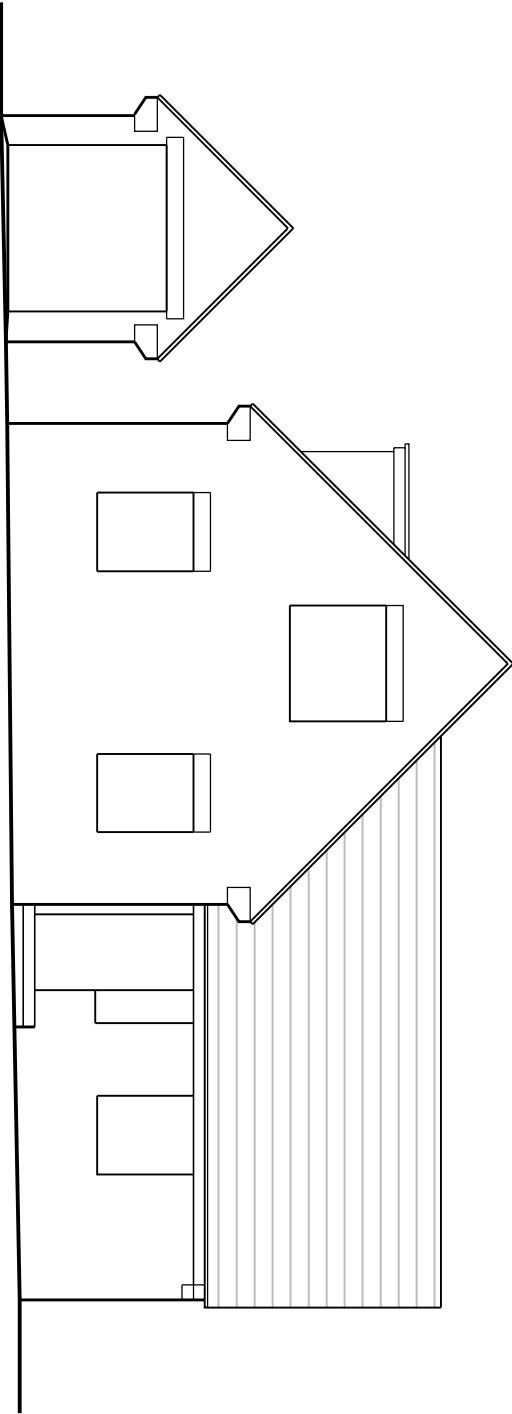


EXISTING
FRONT ELEVATION

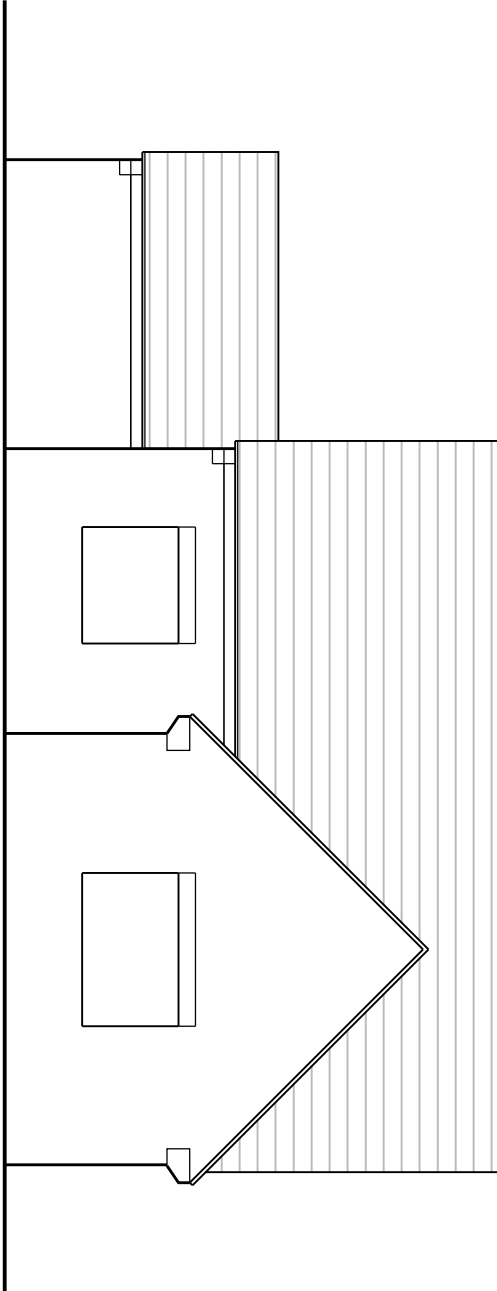


EXISTING
SIDE ELEVATION A

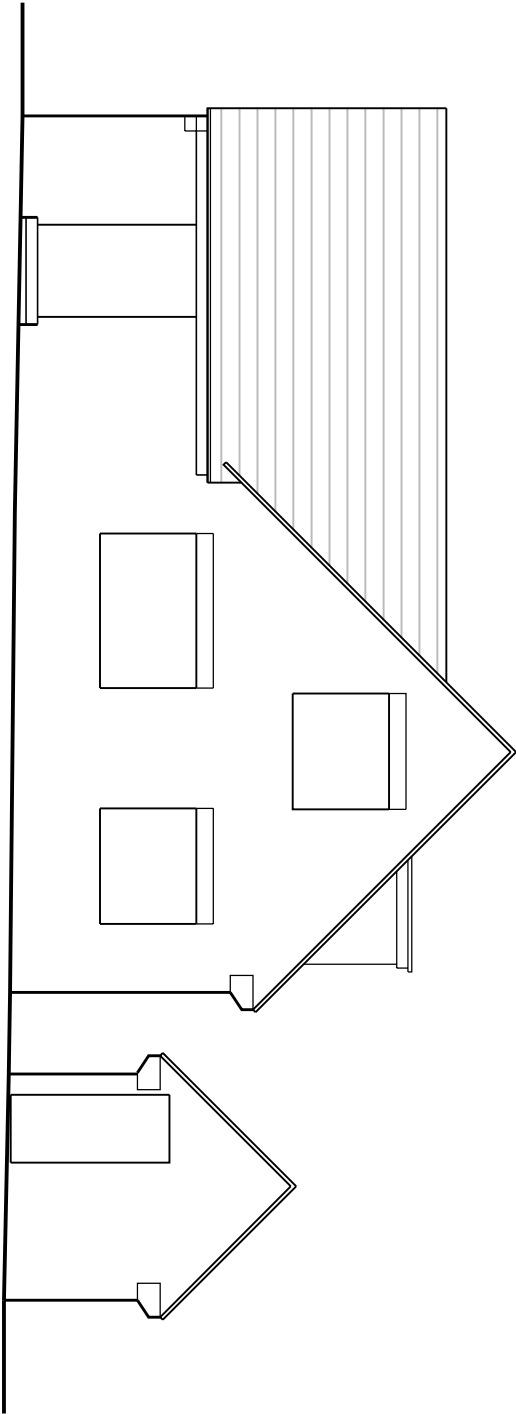

EXISTING
REAR ELEVATION

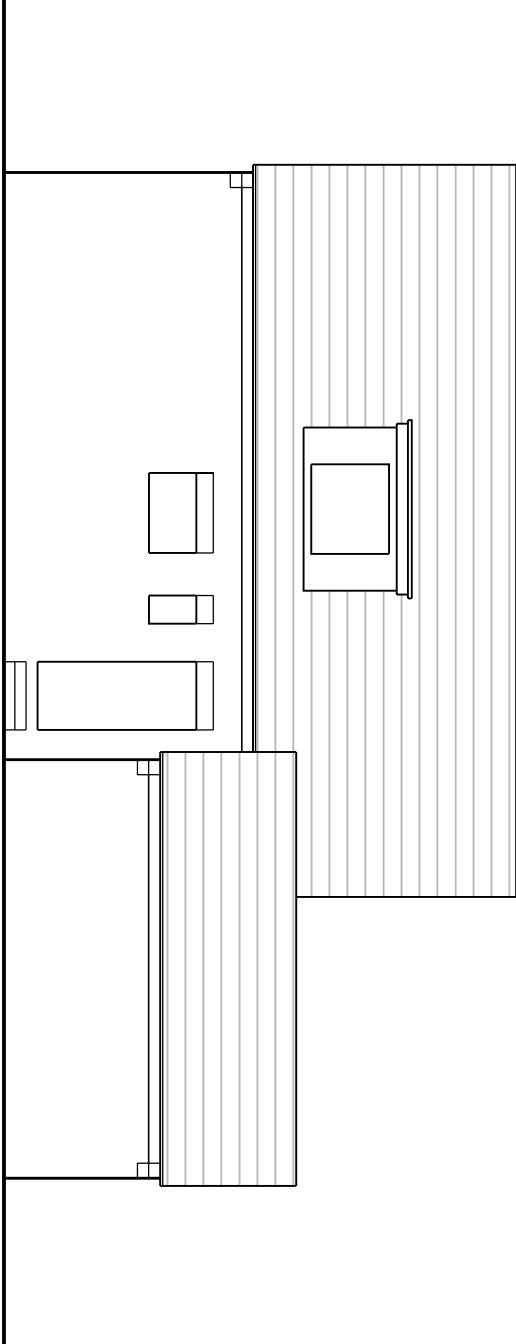

EXISTING
SIDE ELEVATION B

 

Rev		Description	Date
-	-	-	-
Project Title		Address	
3x New Detached Houses		100 Finchampstead Road	
Drawing Title		Wokingham	
Existing Elevations		Berkshire	
Job/Dwg No		RG40 2NT	
1011-103		Planning	
Job/Dwg No		Status	
1011-103		Planning	
Scale		Date	
1:100 @A3		07/2024	
Drawing Size		A3	