
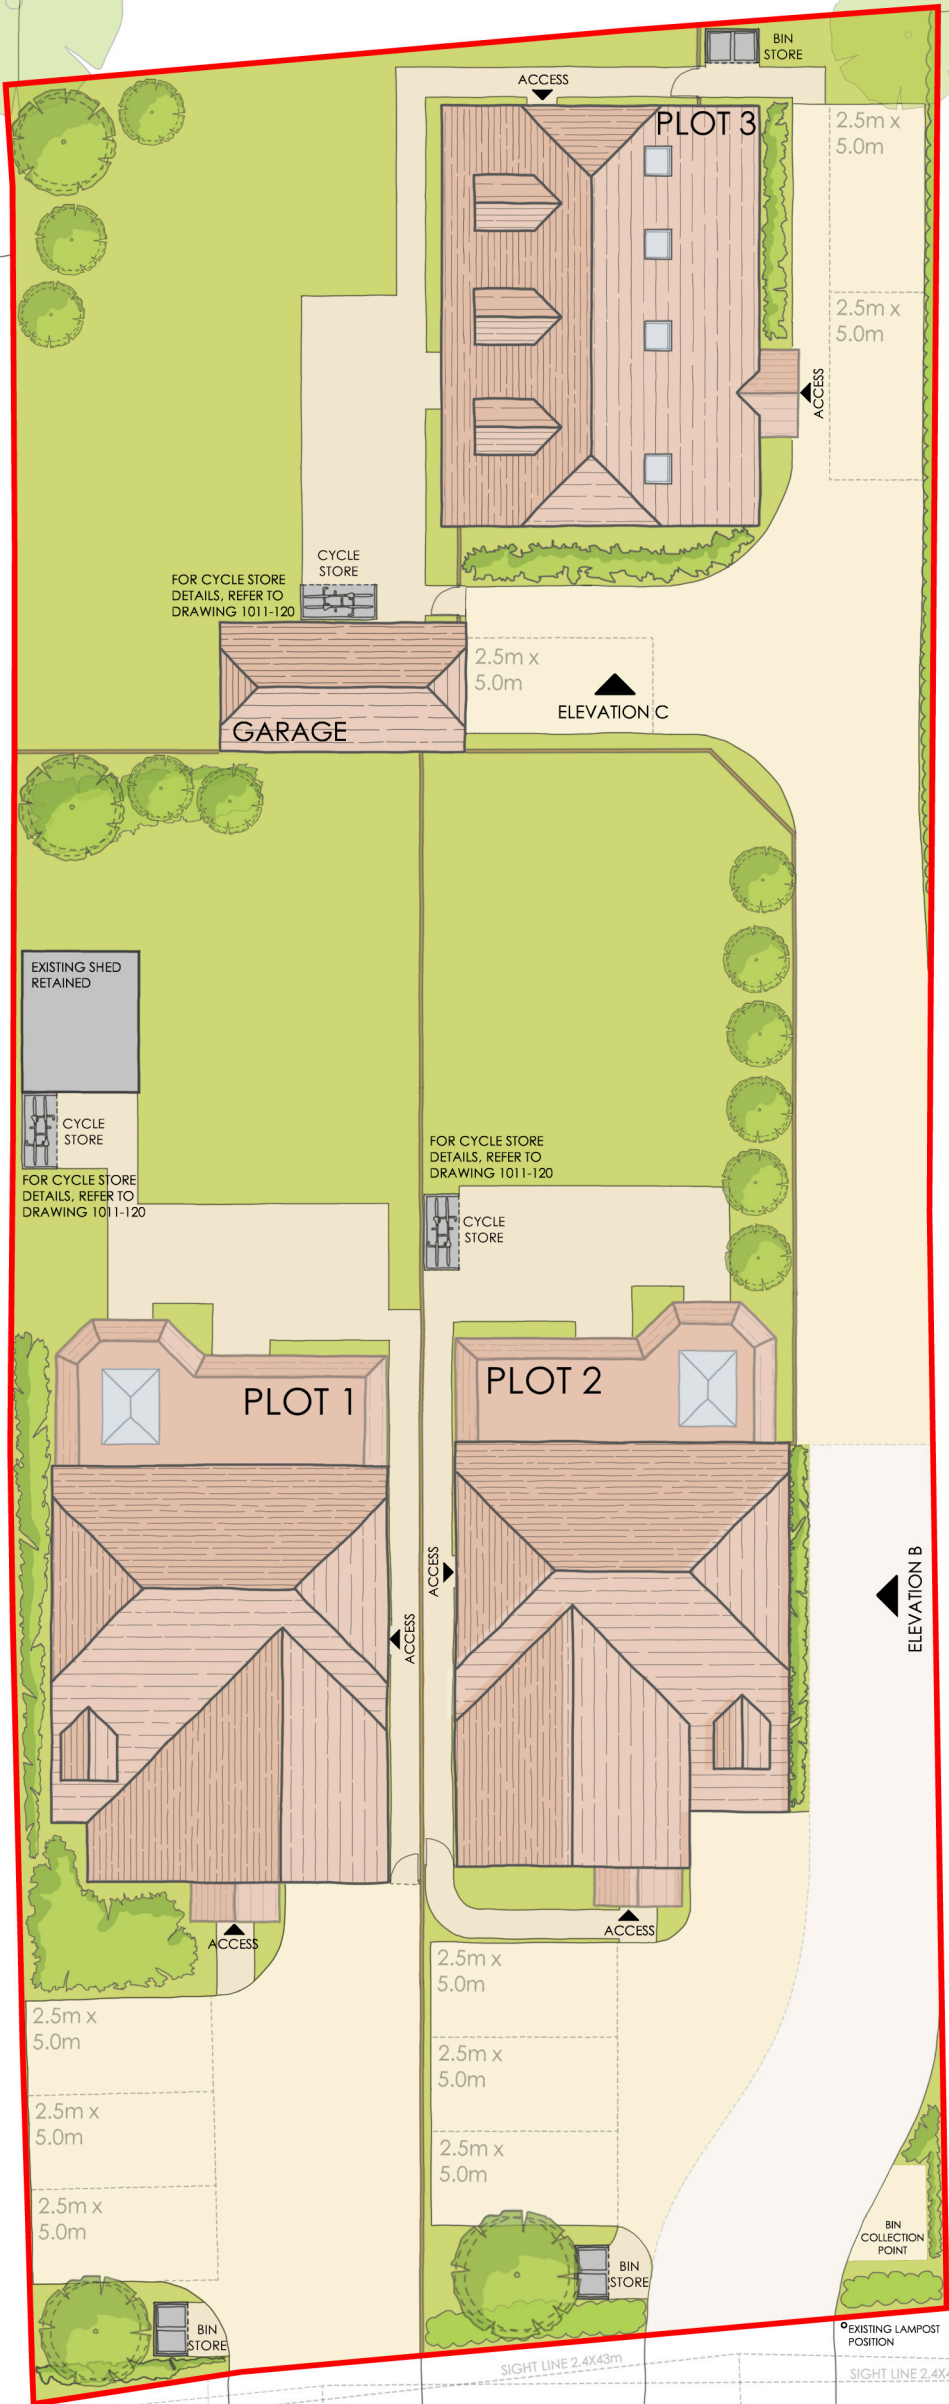
 


PROPOSED

 

PROPOSED: SITE PLAN
SCALE 1:200

ELEVATION A

Finchampstead Road



NEW TREES

This drawing is copyright and may not be reproduced in whole or part without written authority.

Finchampstead Road				-	-	-
				Rev	Description	Date
Project Title	3x New Detached Houses			Address	100 Finchampstead Road Wokingham Berkshire RG40 2NT	
Drawing Title	Proposed Site Plan					
Job-Dwg No	1011-111	Rev	—	Status	Planning	
Scale	1:200 @A3	Drawing Size	A3	Date	07/2024	