




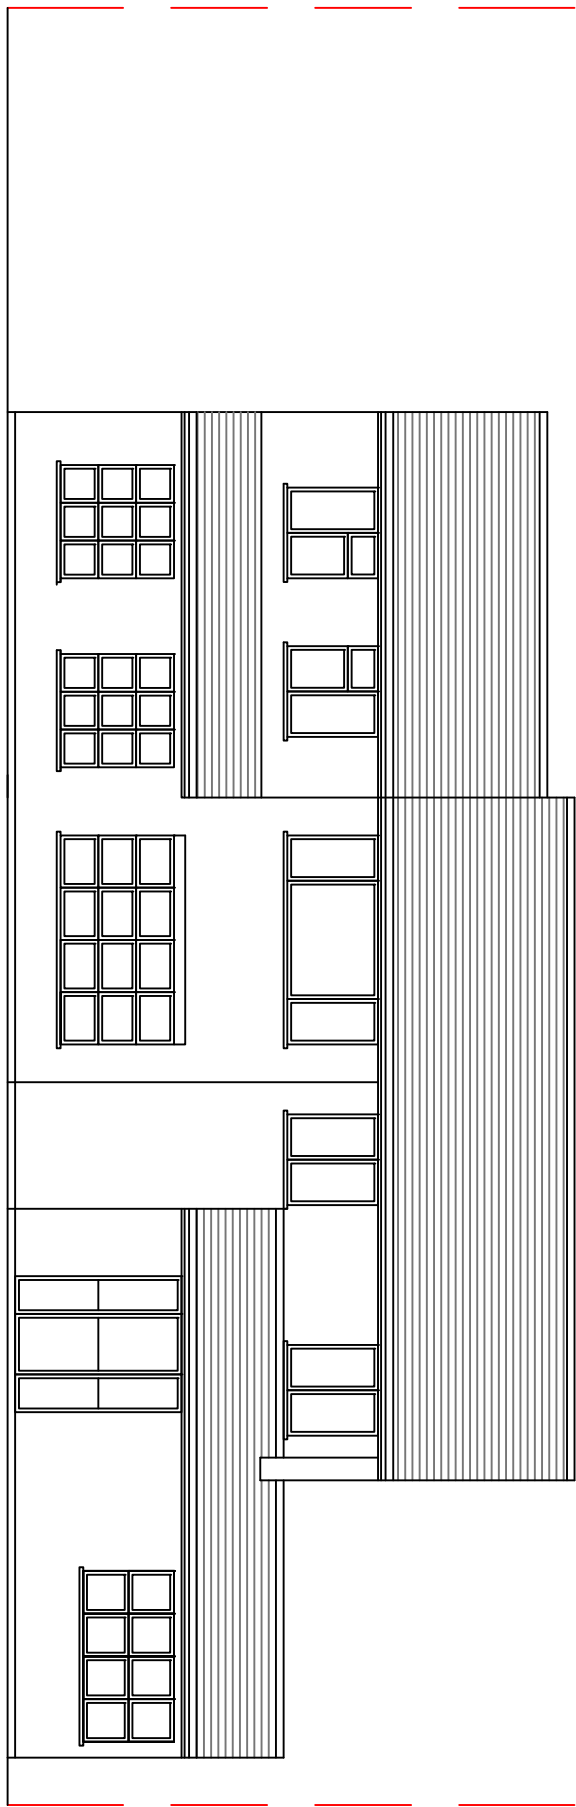


EXISTING FRONT ELEVATION 1:100 SCALE

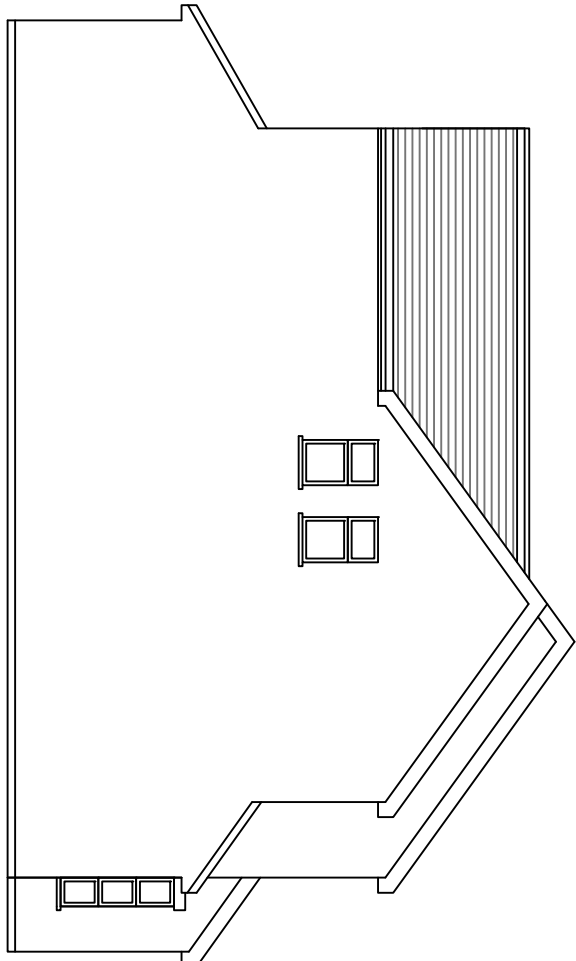


EXISTING SIDE ELEVATION 1:100 SCALE

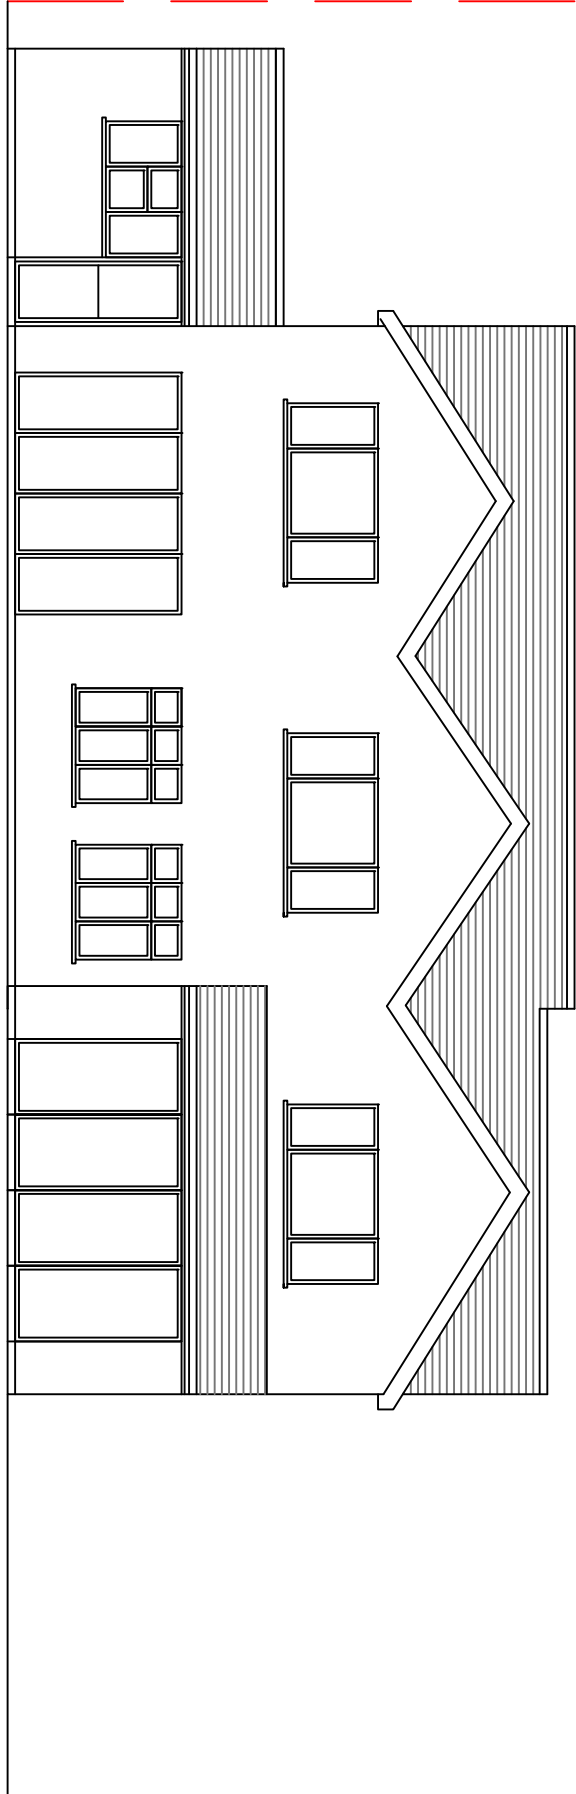


EXISTING REAR ELEVATION 1:100 SCALE

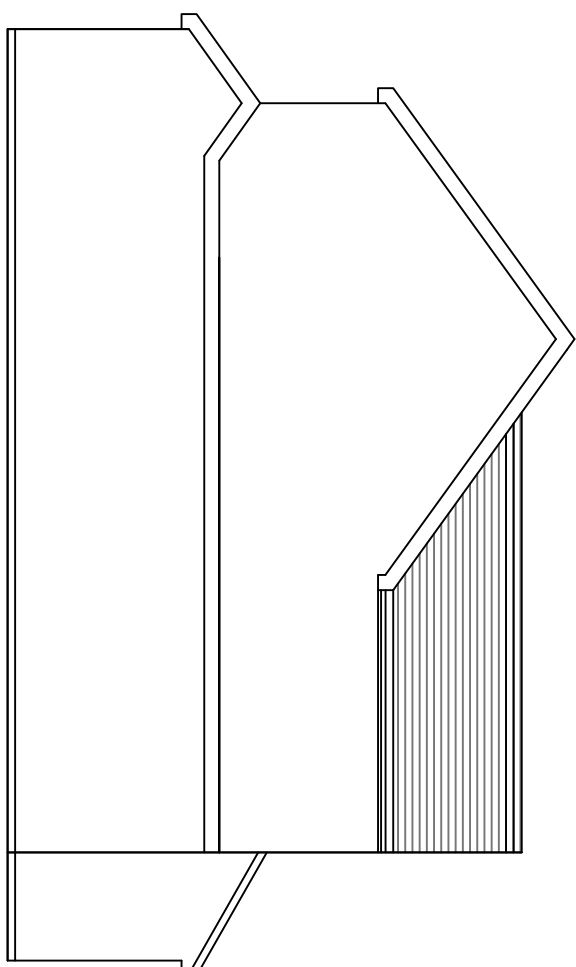


EXISTING SIDE ELEVATION 1:100 SCALE

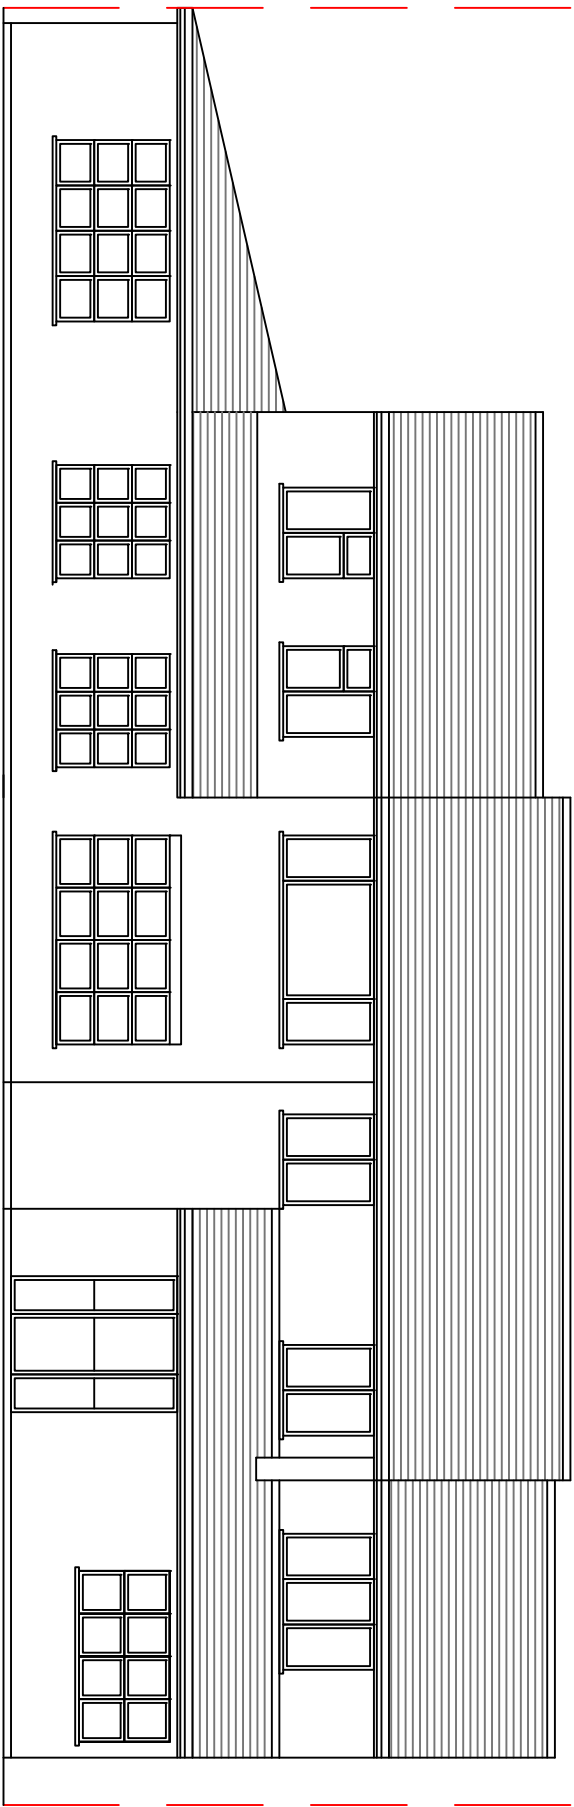


PROPOSED FRONT ELEVATION 1:100 SCALE

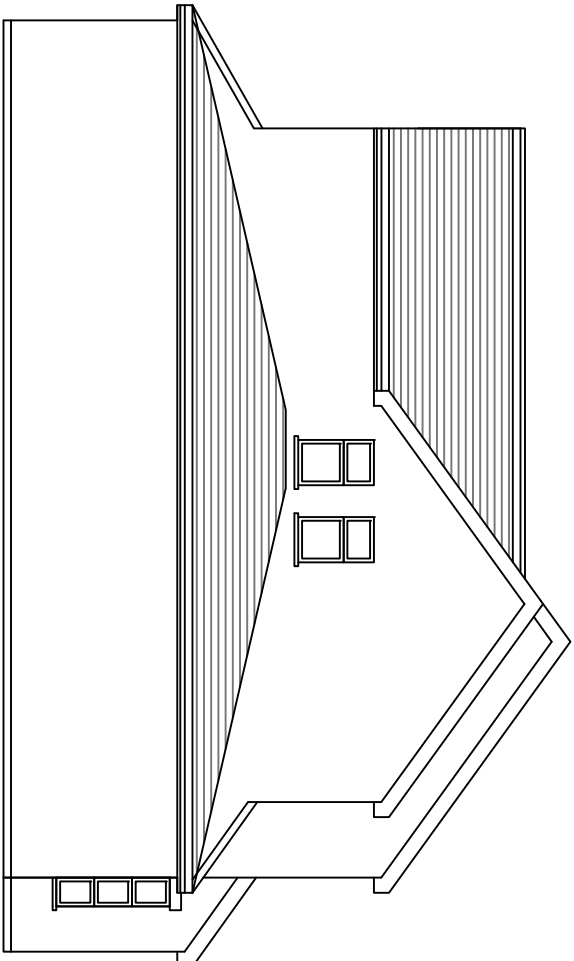


PROPOSED SIDE ELEVATION 1:100 SCALE

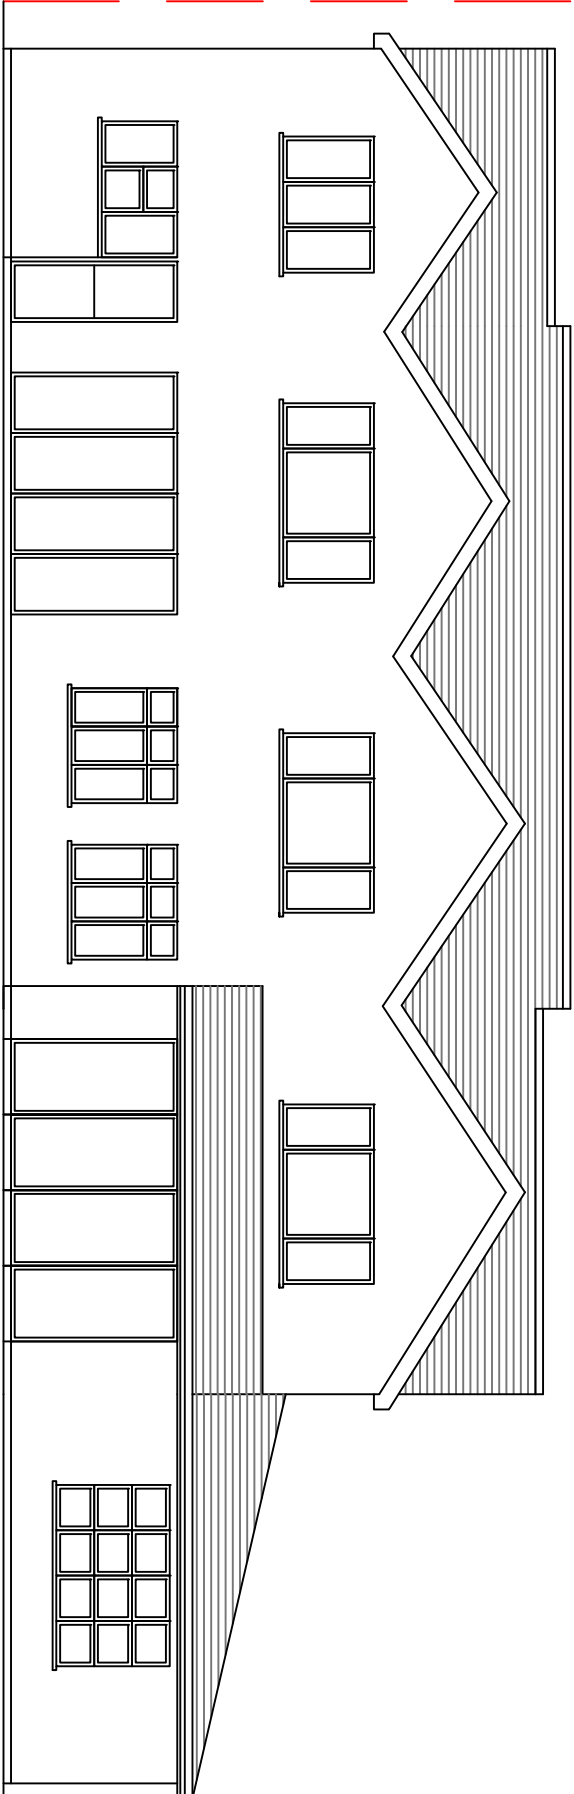


PROPOSED REAR ELEVATION 1:100 SCALE

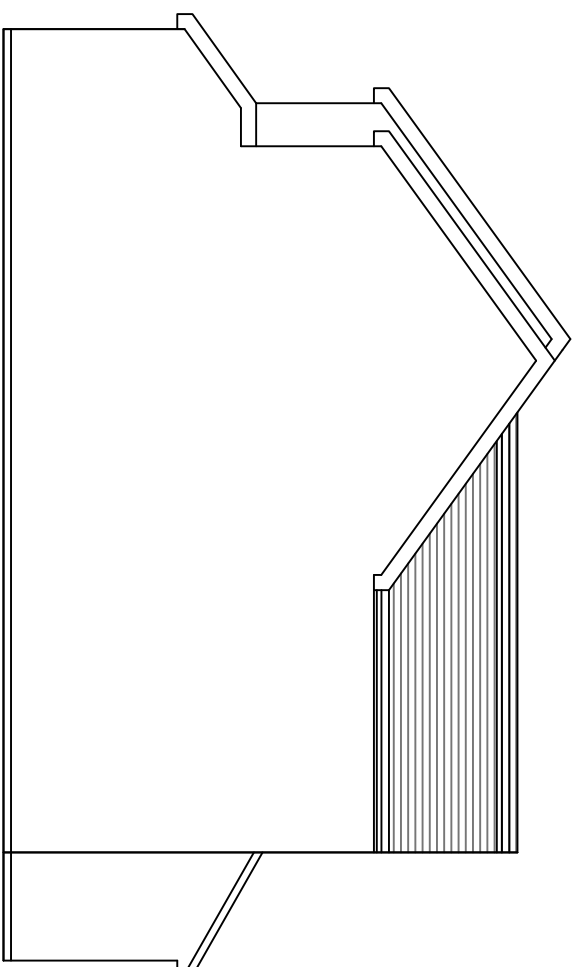

PROPOSED SIDE ELEVATION 1:100 SCALE

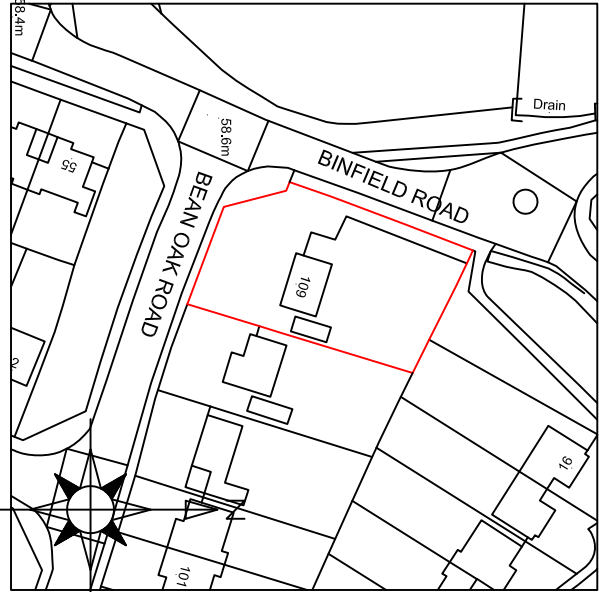

LOCATION PLAN 1:1250 SCALE

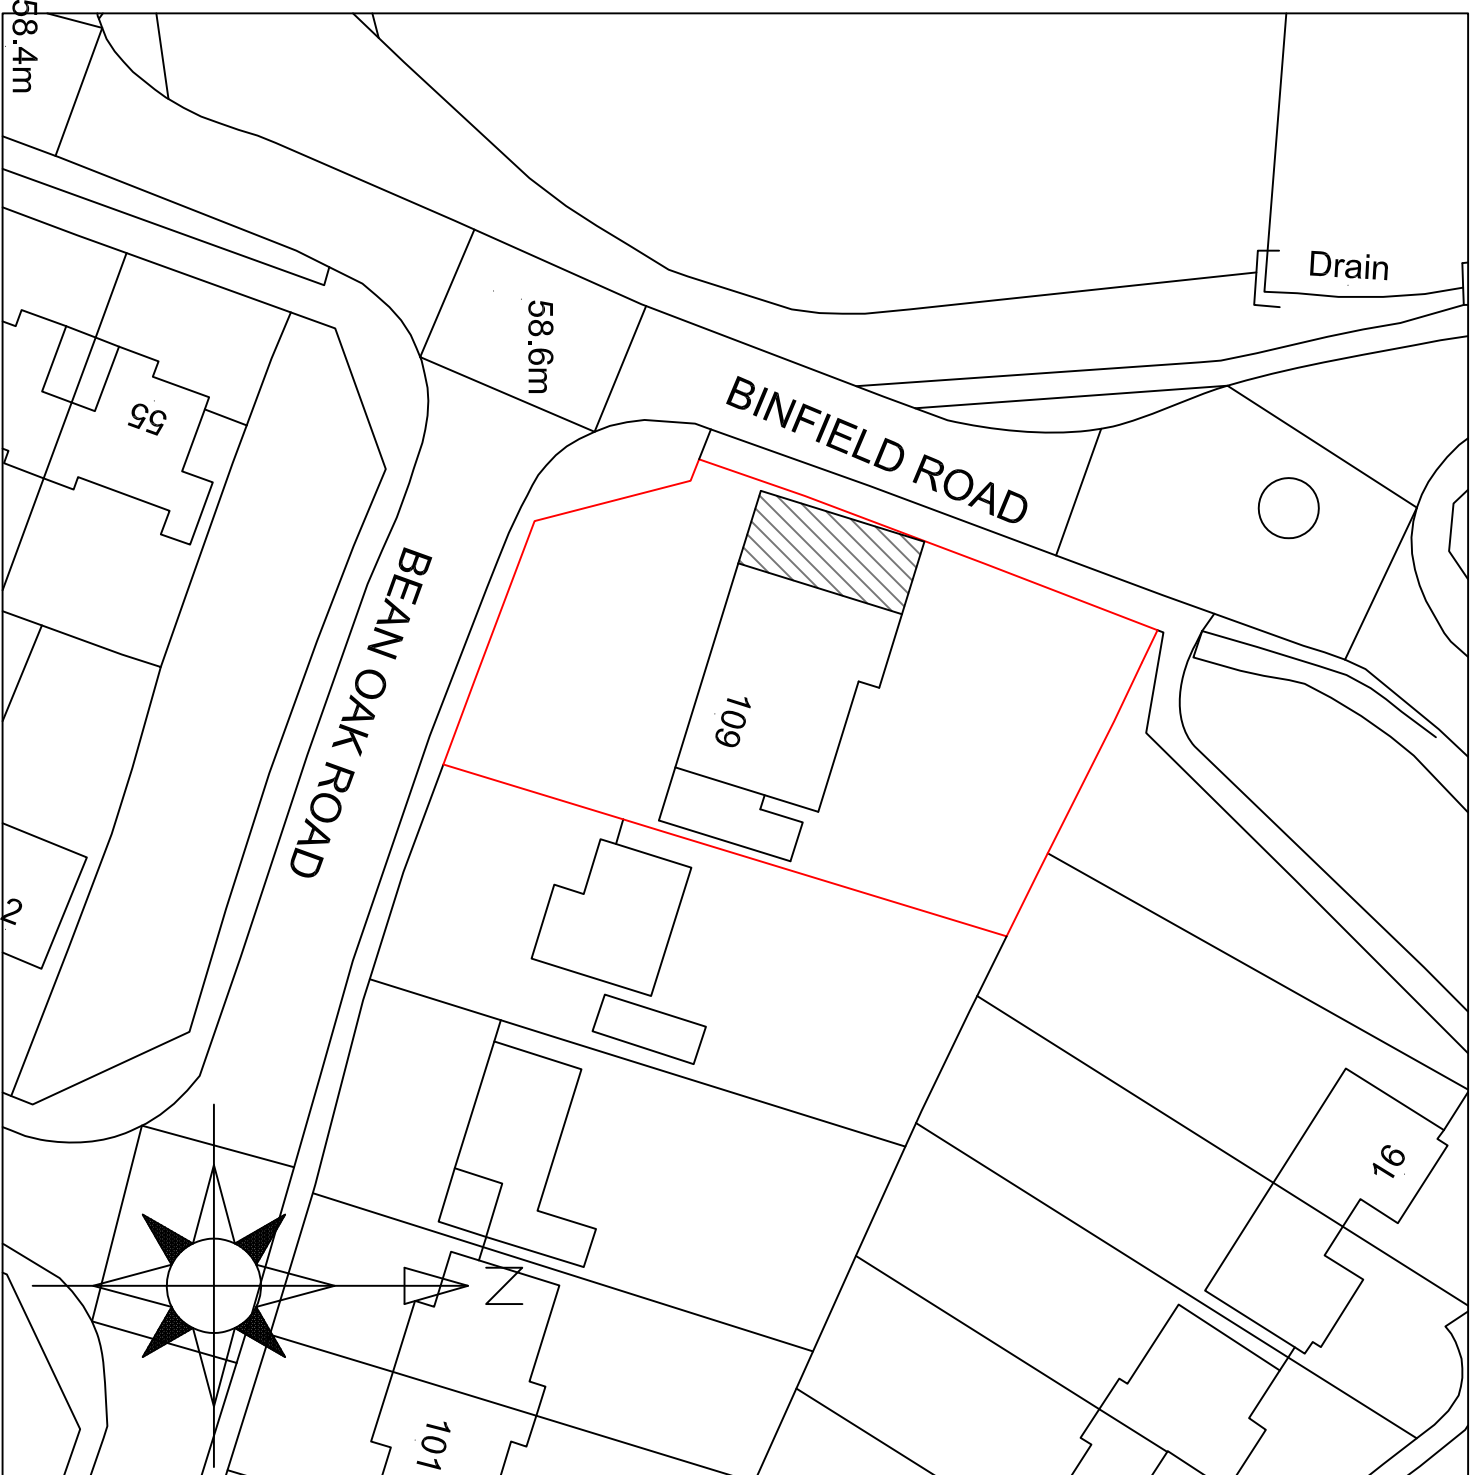

SITE PLAN 1:500 SCALE

DESCRIPTION:

PROPOSED SINGLE STOREY SIDE AND
FIRST FLOOR SIDE EXTENSION

CLIENT: MR & MRS BASRA

SITE ADDRESS:

109 BEAN OAK ROAD

WORKINGHAM


RG40 1RJ

SCALE: 1:100 @A1

DRAWING NUMBER: PLASB/2

DATE: SEP 2024

REVISIONS:

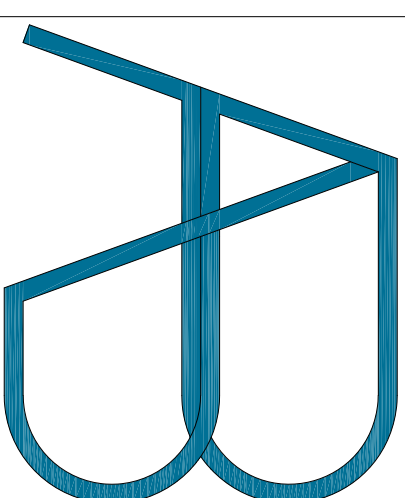

e-mail: abstructuraldesigns@gmail.com
Tel: 0770 2167000

DISCLAIMER:
THESE DRAWINGS SHOULD BE APPROVED
BY LOCAL AUTHORITY OR APPROVED
INSPECTOR BEFORE WORK CAN START.

DO NOT SCALE FROM DRAWING
MEASUREMENTS TO BE TAKEN ON SITE.

PARTY WALL(ECT) ACT 1997 TO BE
AGREED WITH ADJOINING NEIGHBORS BY
CLIENT BEFORE COMMENCING WORKS.

ALL WORKS INCLUDING FOUNDATIONS,
WASTE LINES, SERVICES TO BE WITHIN
BOUNDARY LINES OF SITE.

1:100 scale bar

0m 1m 2m 3m 4m 5m 6m 7m 8m 9m 10m
0ft 10ft 20ft 30ft