

Project Conway, Henley-on-Thames

240847 - Staff Accommodation

Date of permission - 13.09.24



BEAU BESPOKE

Planning Ref: 240847 - Staff Accommodation

Condition no: 5


Planning Condition:





Ground and building levels - No development shall take place until a measured survey of the site and a plan prepared to scale of not less than 1:500 showing details of existing and proposed finished ground levels (in relation to a fixed datum point) and finished roof levels shall be submitted to and approved in writing by the local planning authority, and the approved scheme shall be fully implemented prior to the occupation of the building(s).




EXISTING SITE

Scale:	1:250 @ A1	Drawn:	AT
Drawing No.:	Project No.:		
E_1_01		-	

 


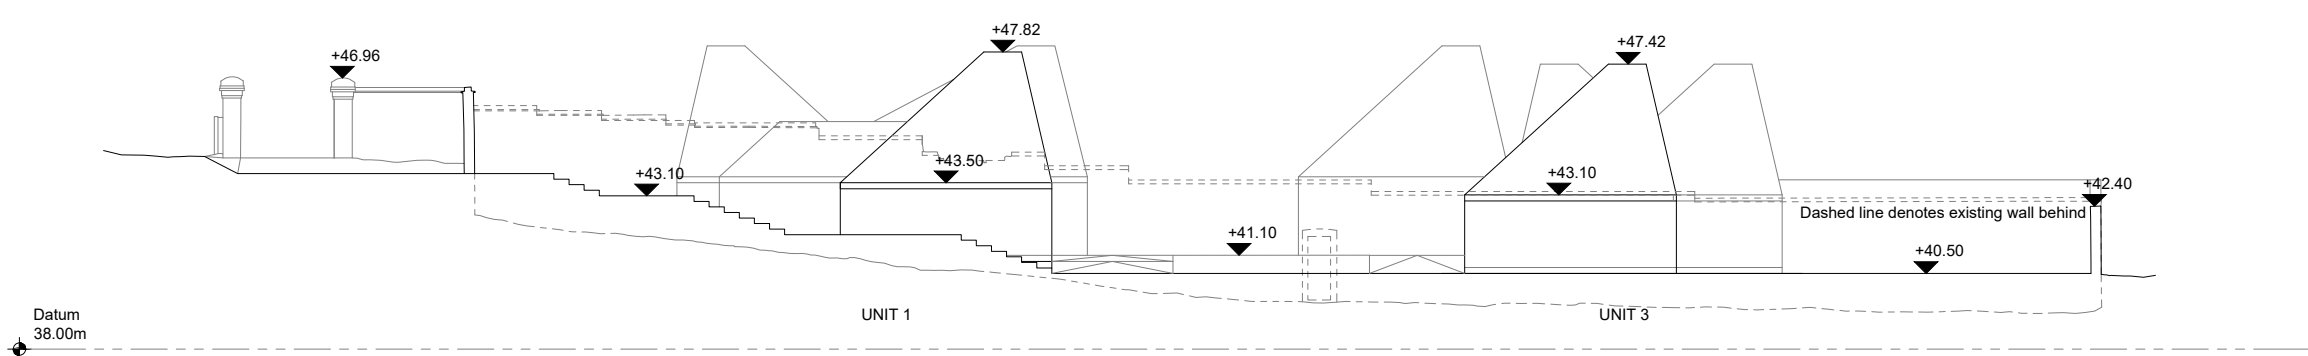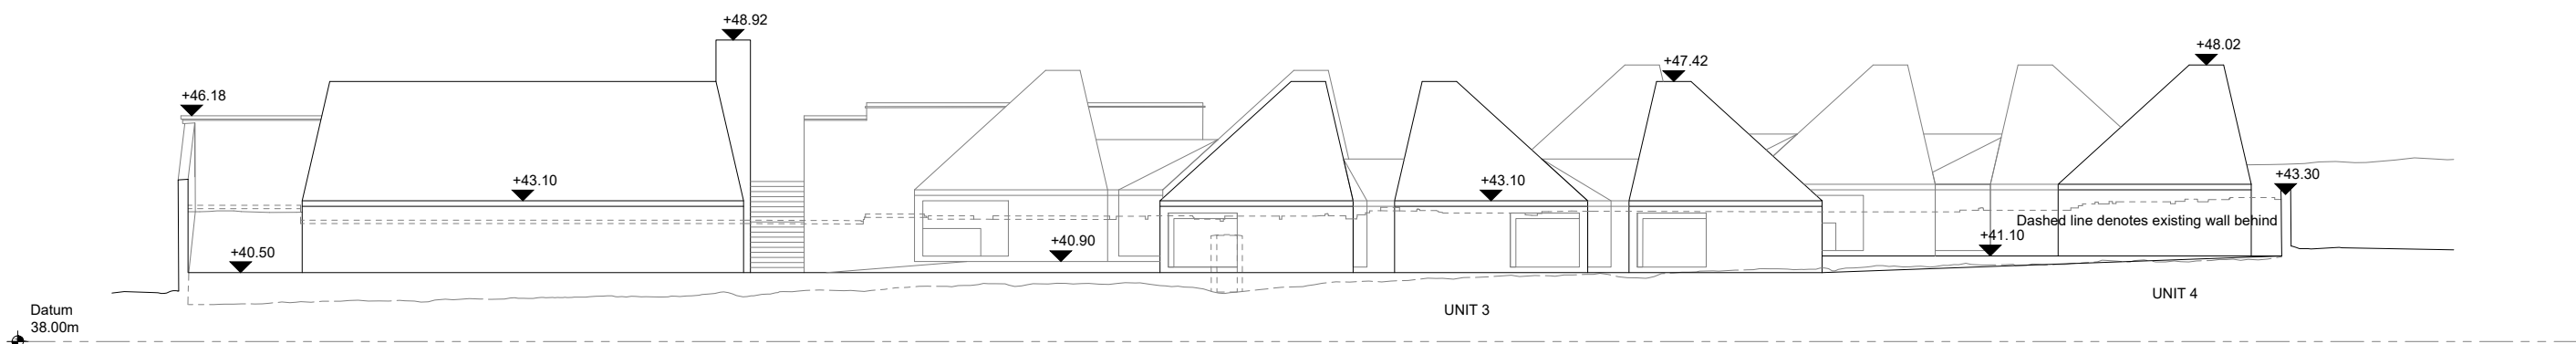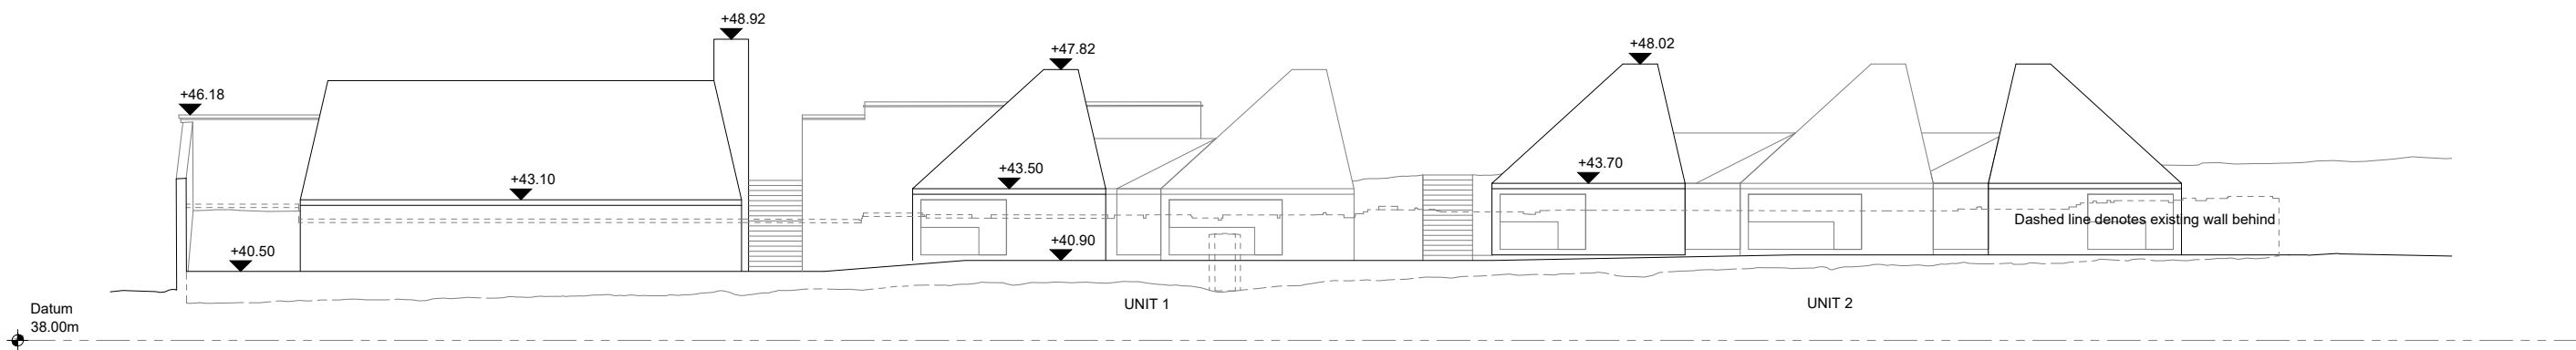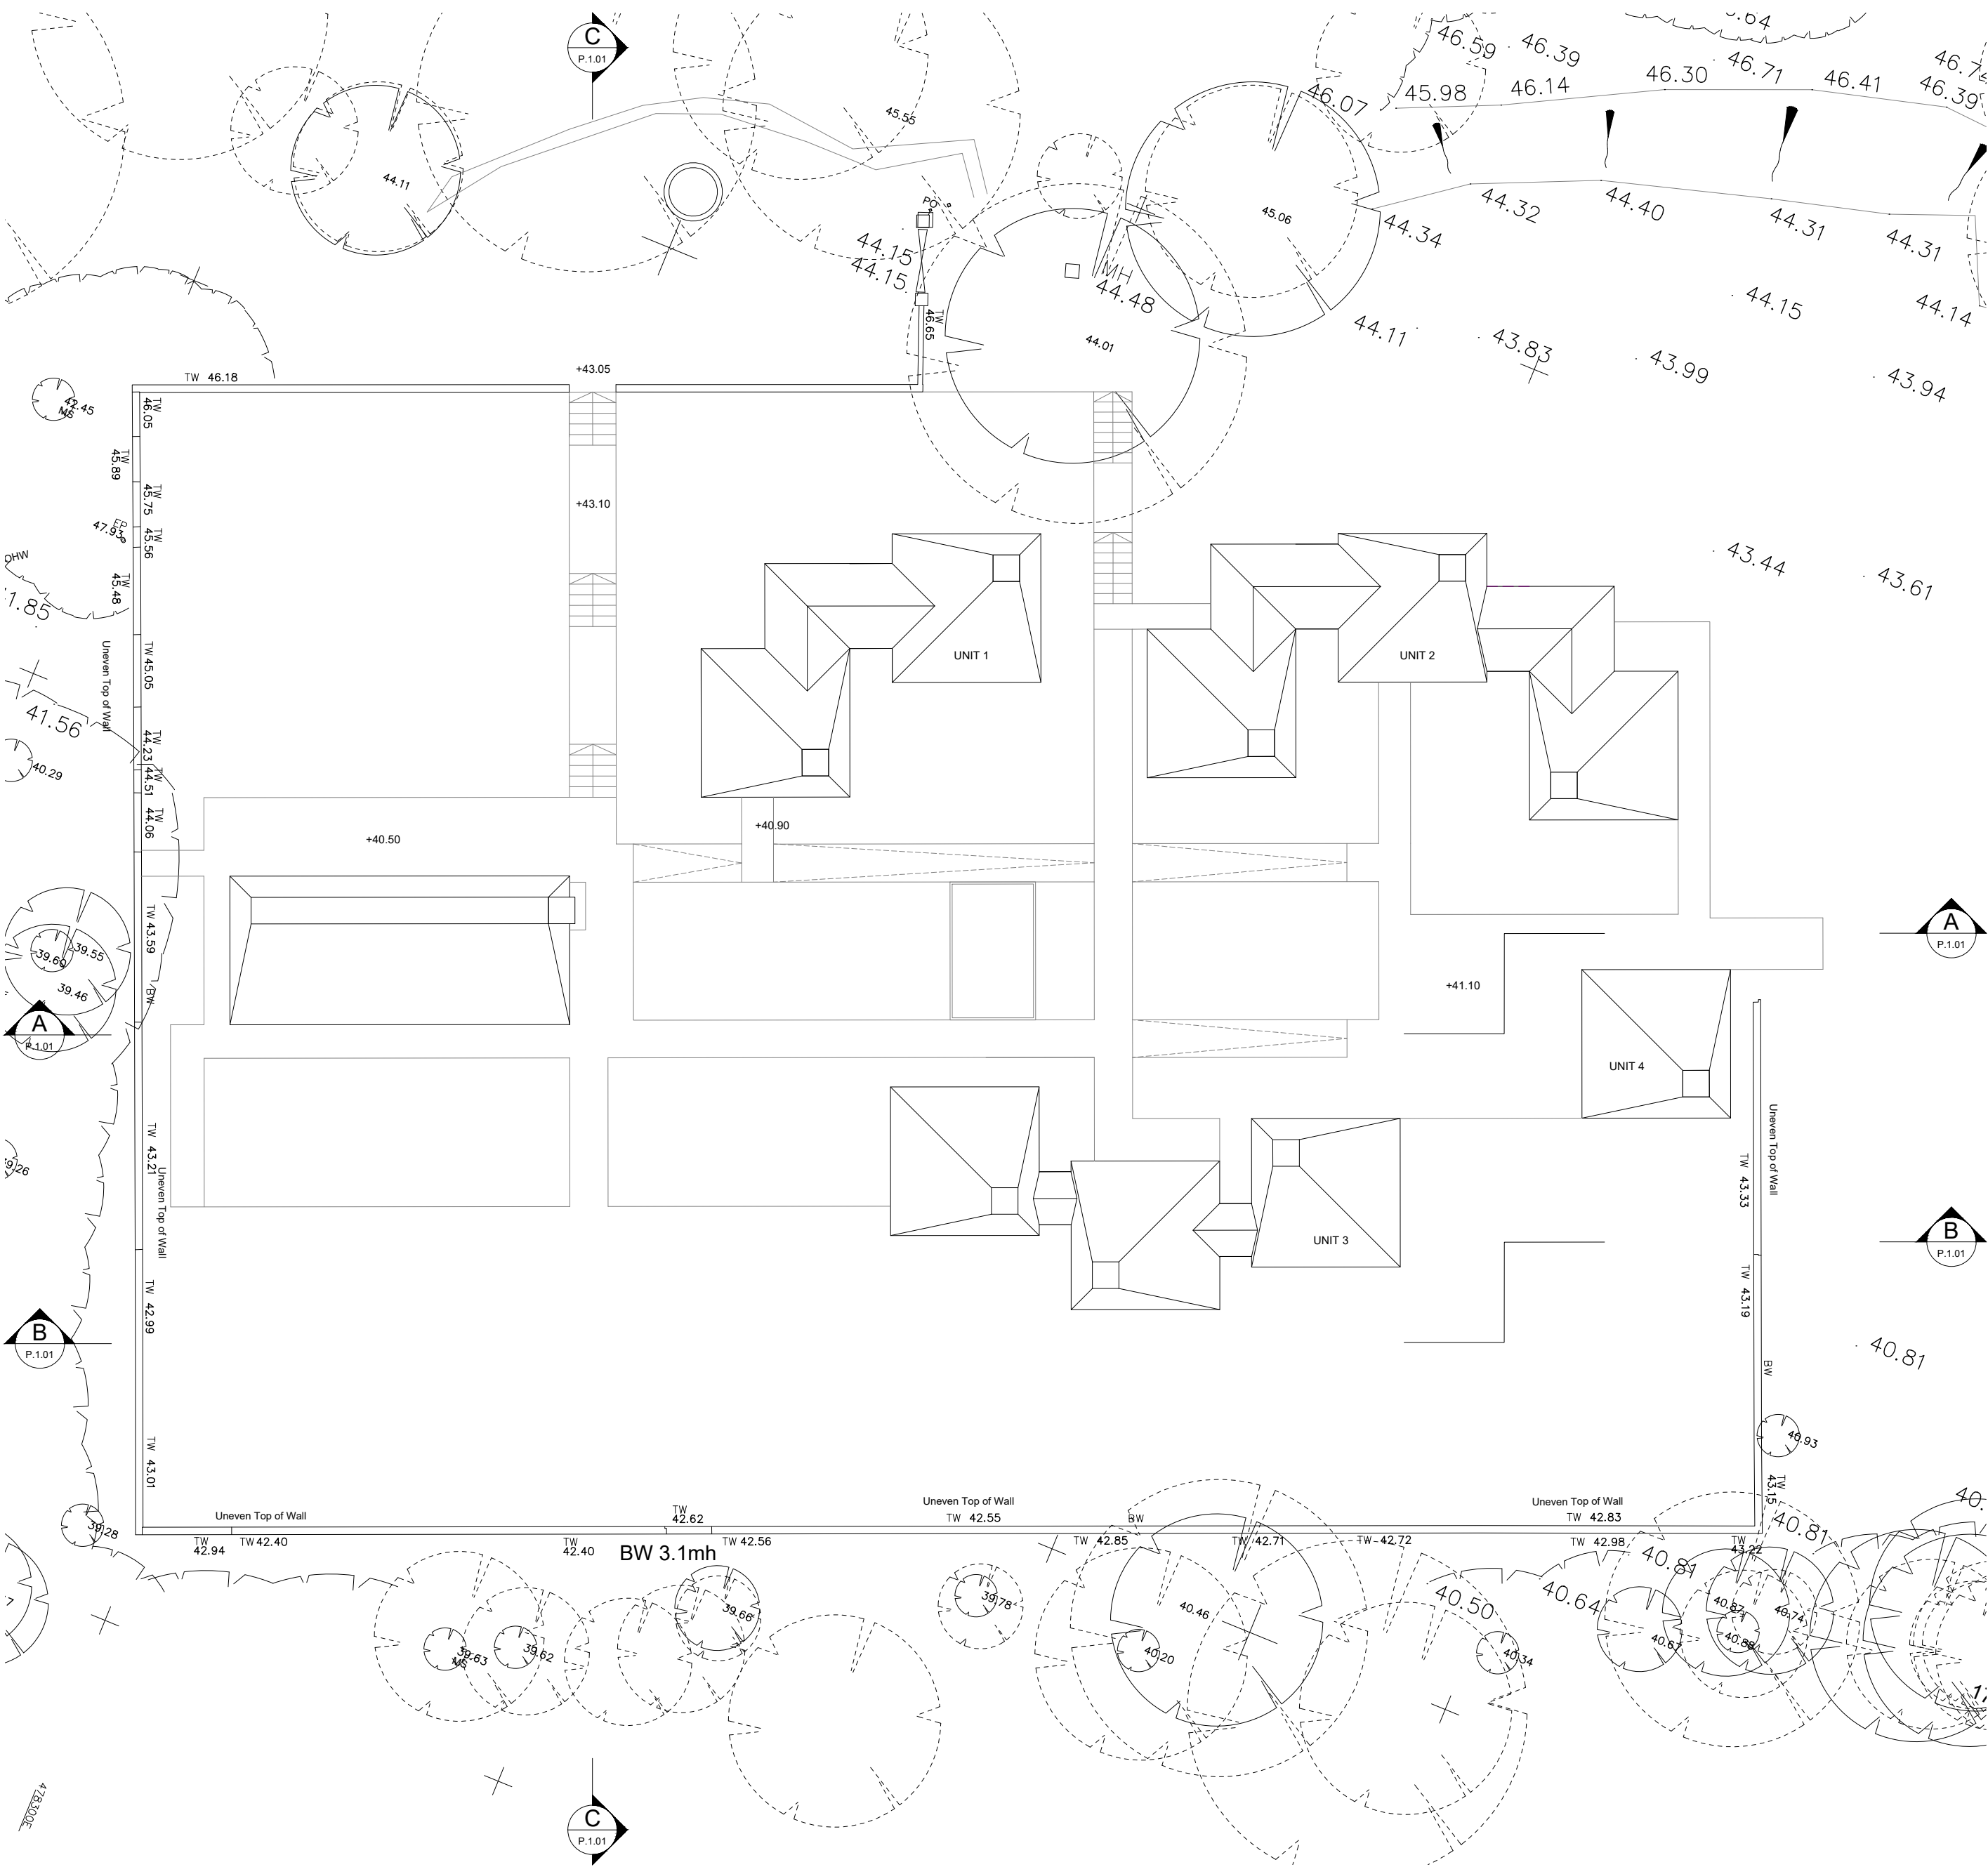

B	For planning	14/02/25
A	For comment	13/02/25
Rev	Description	Date

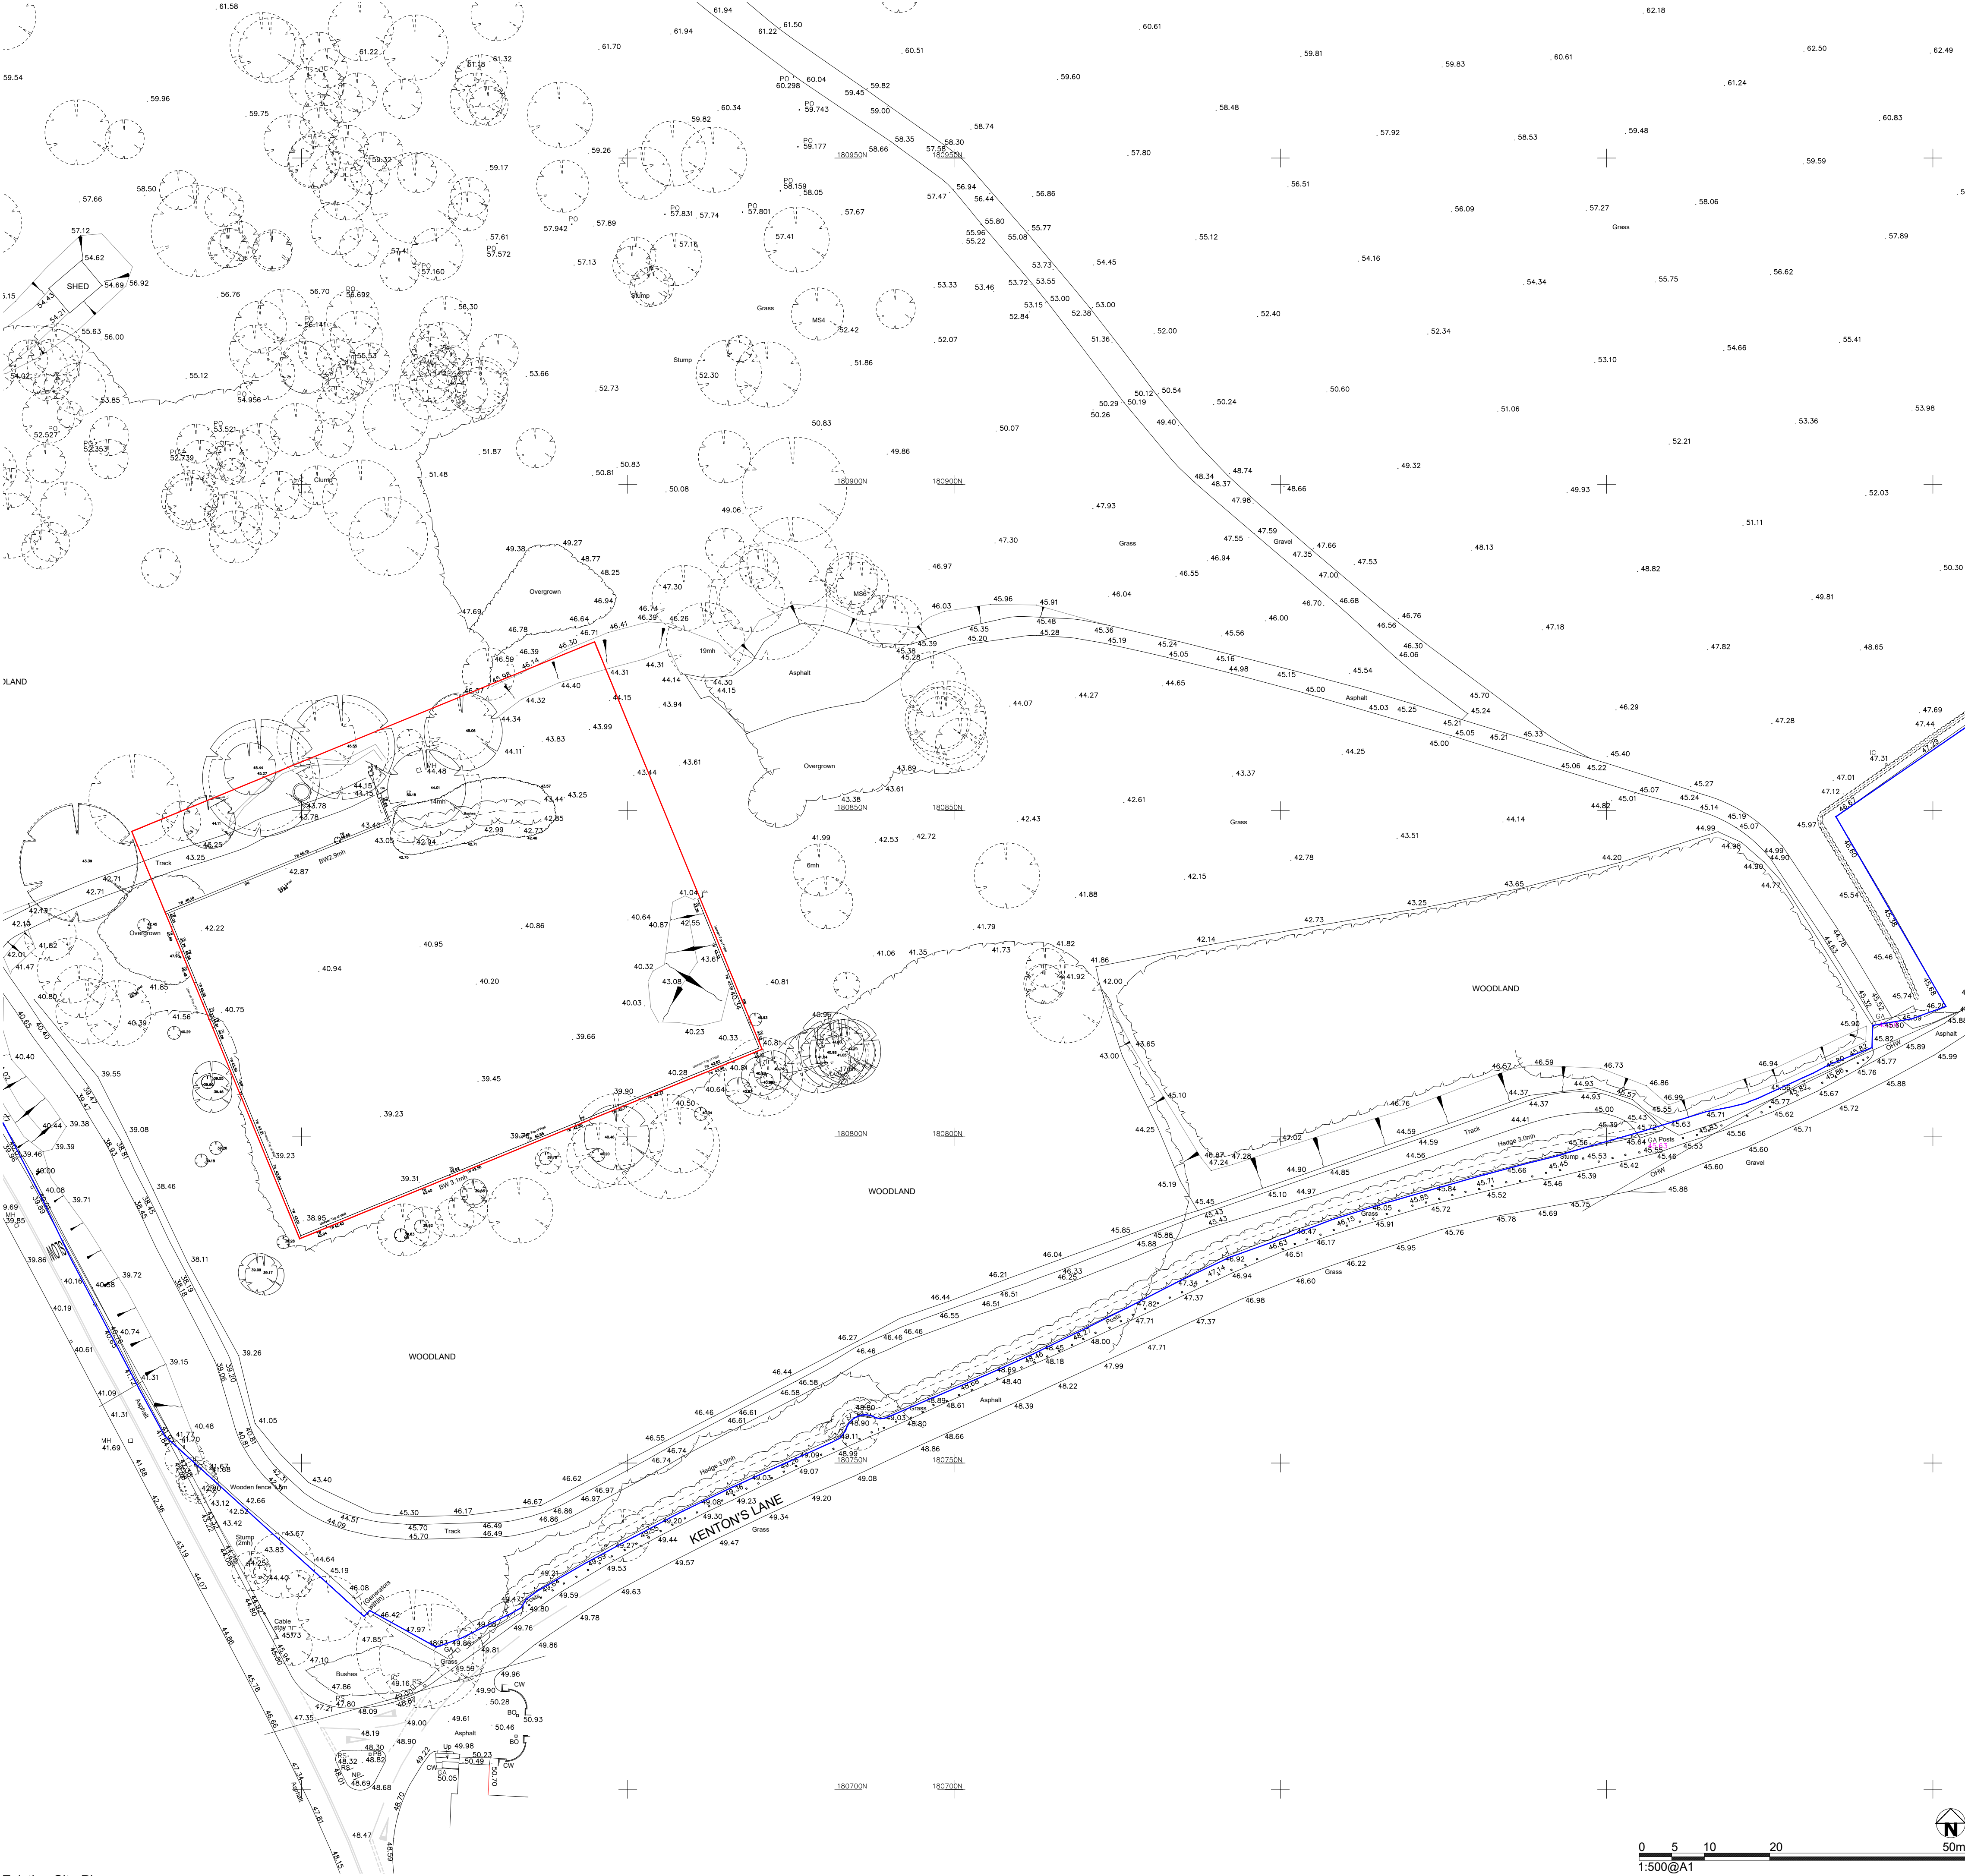

Existing Site Plan

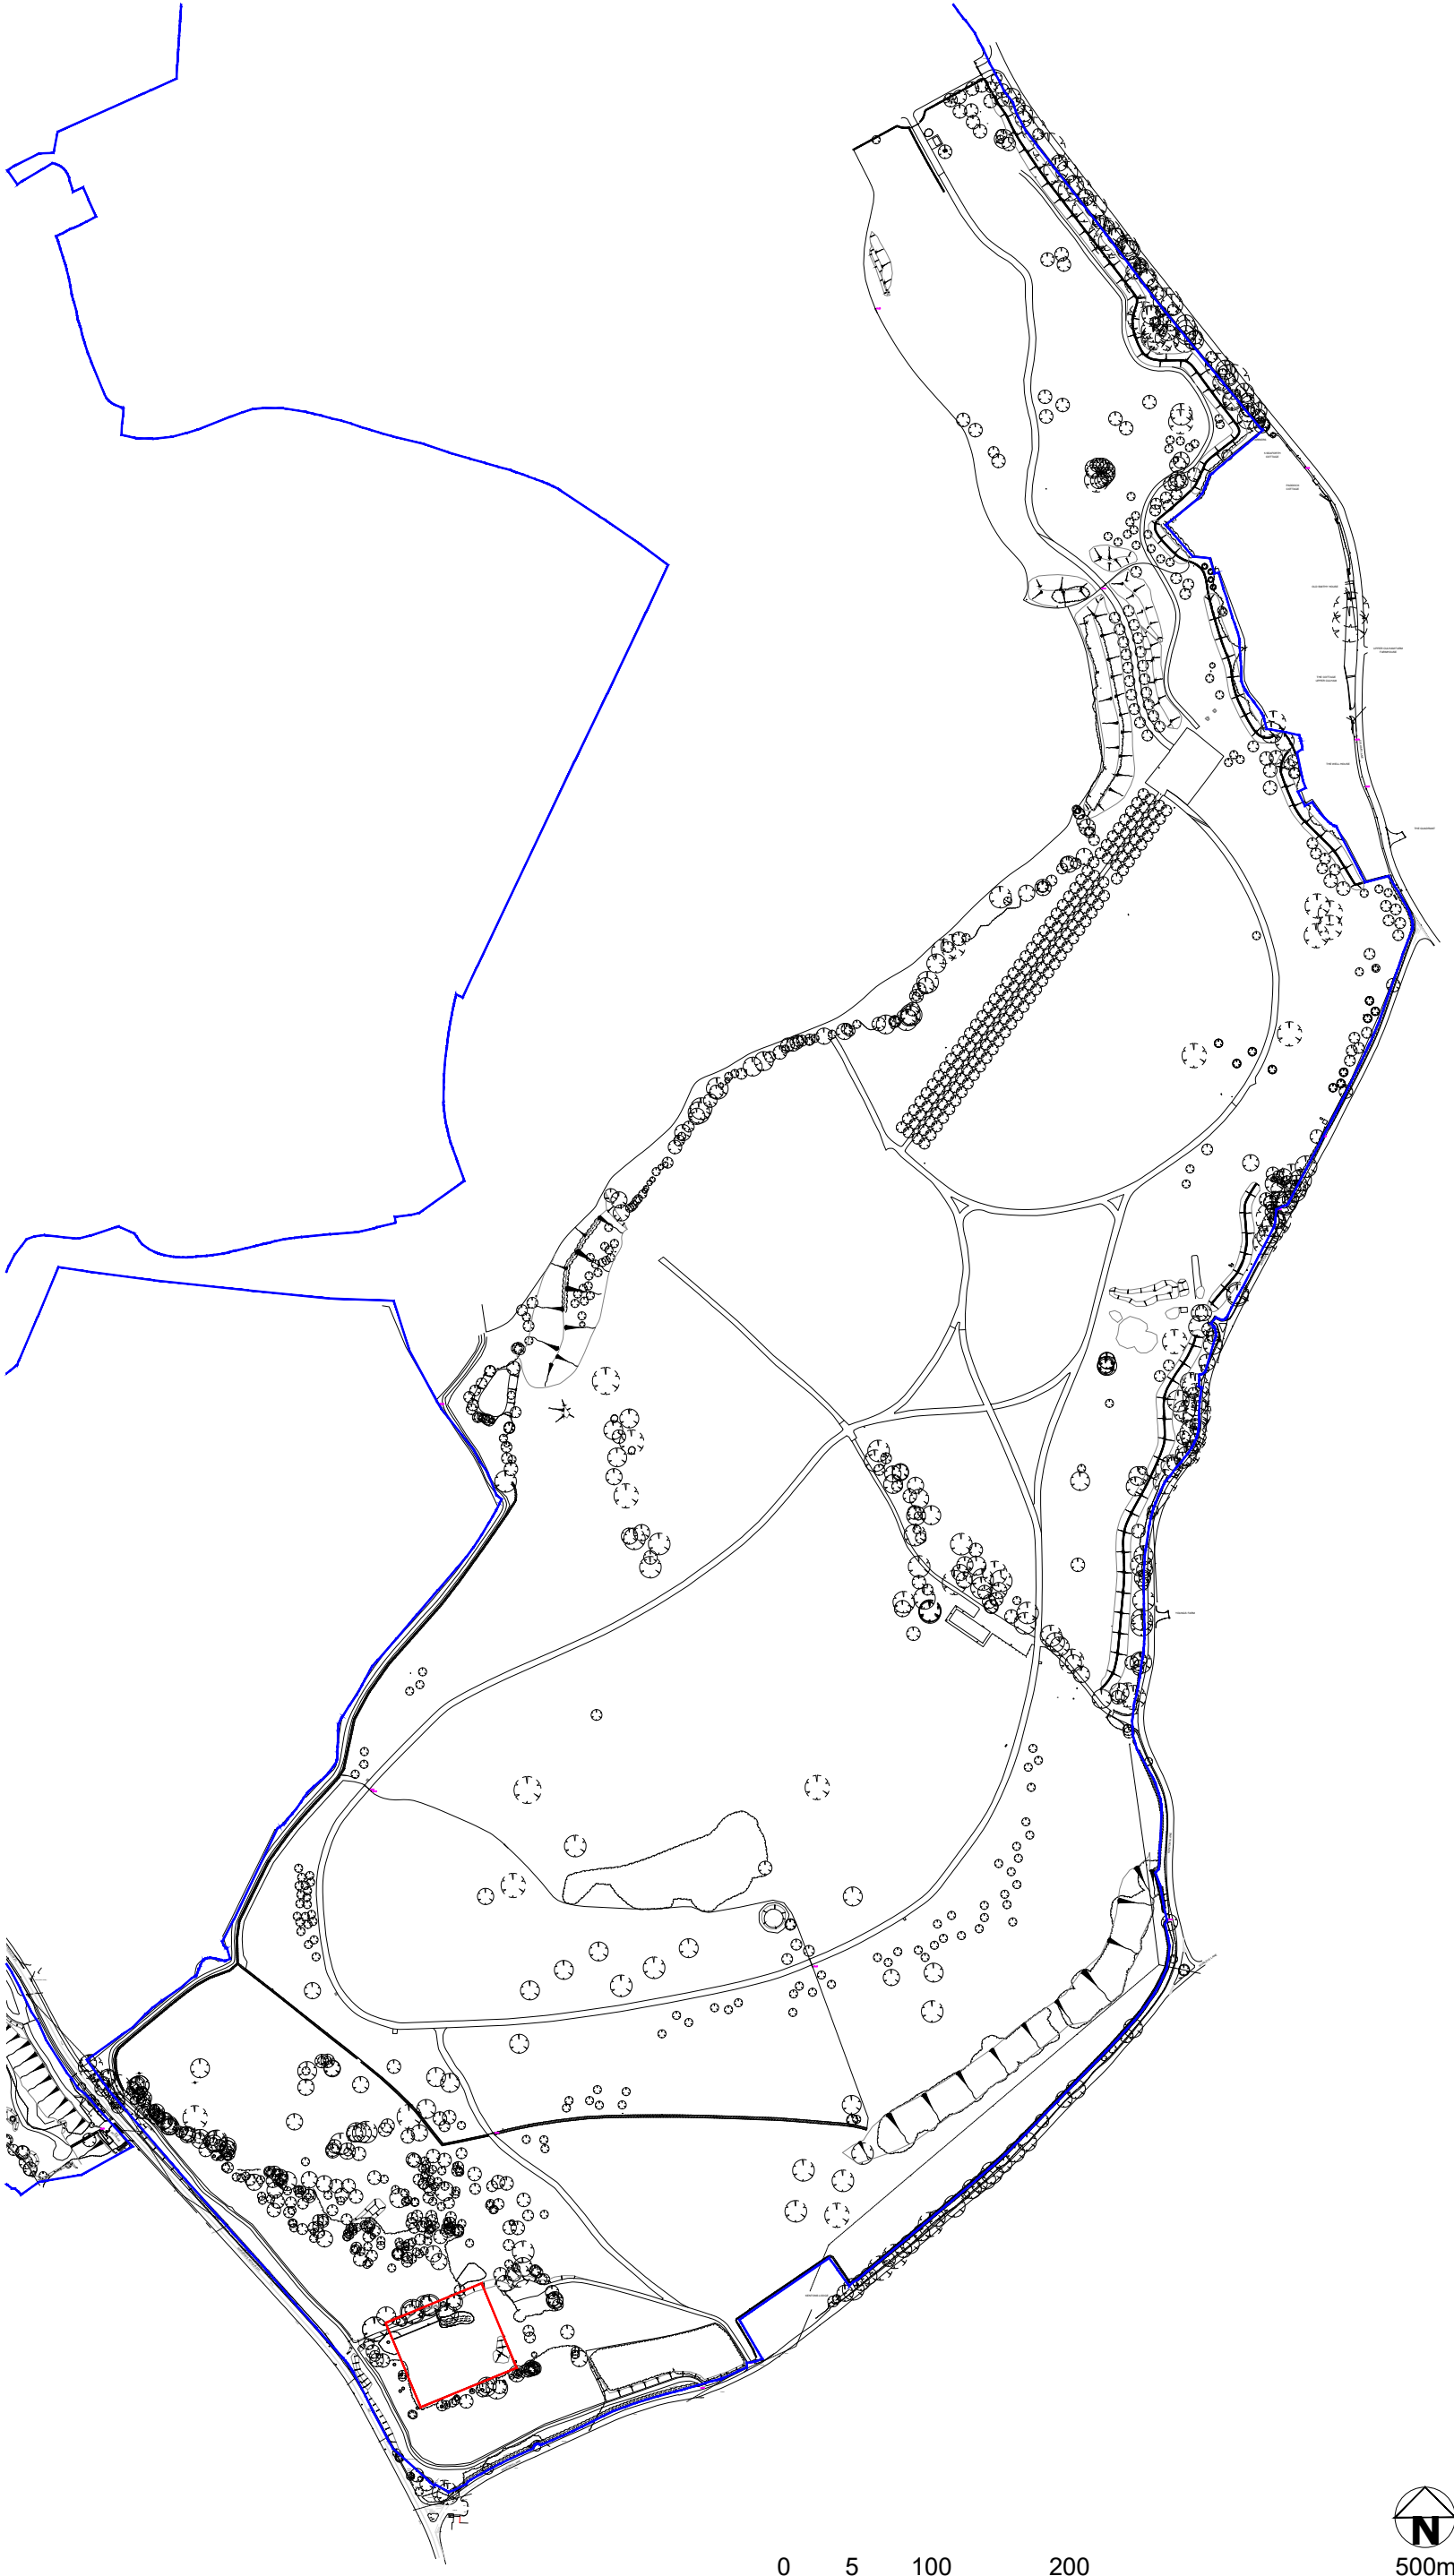

Existing Site Plan