



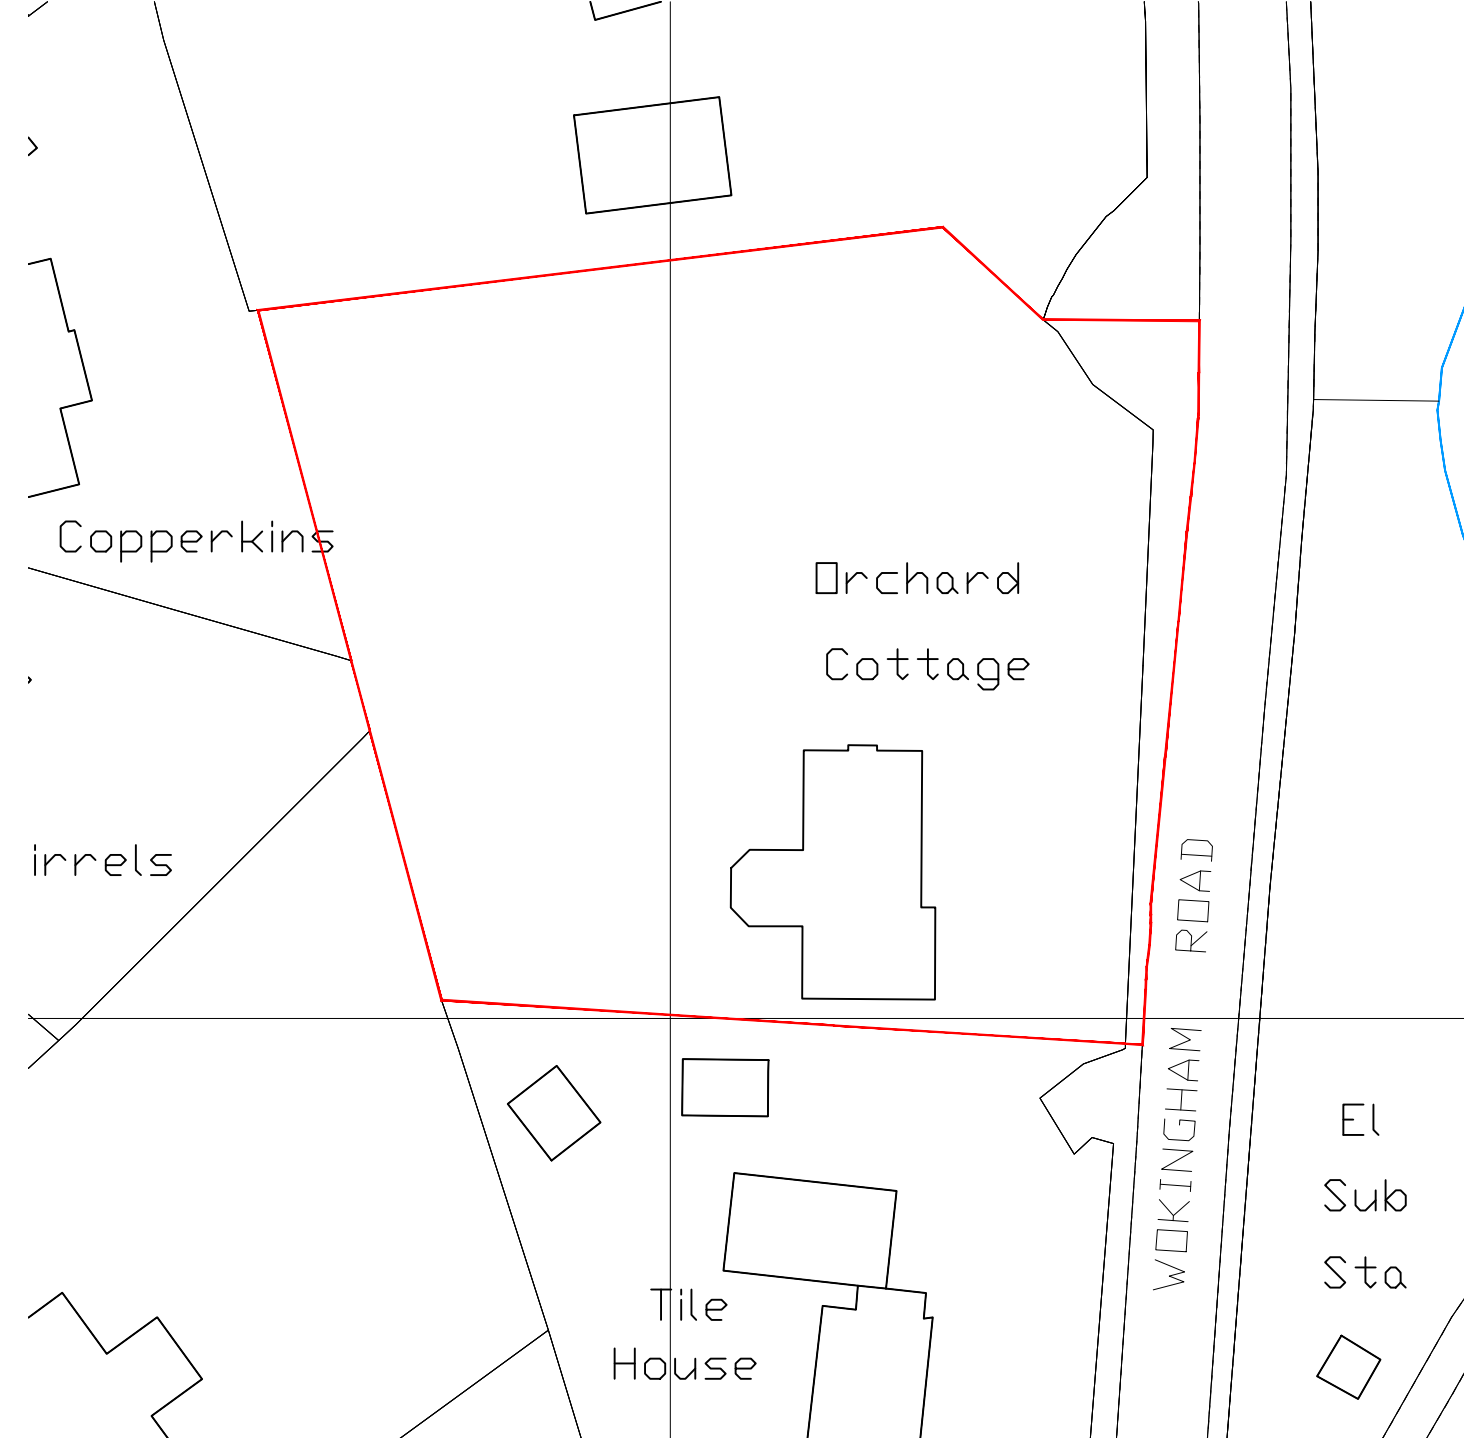

03 SITE LOCATION PLAN
(A-001) 1:1250@A1



04 PROPOSED BLOCK PLAN
(A-001) 1:500@A1


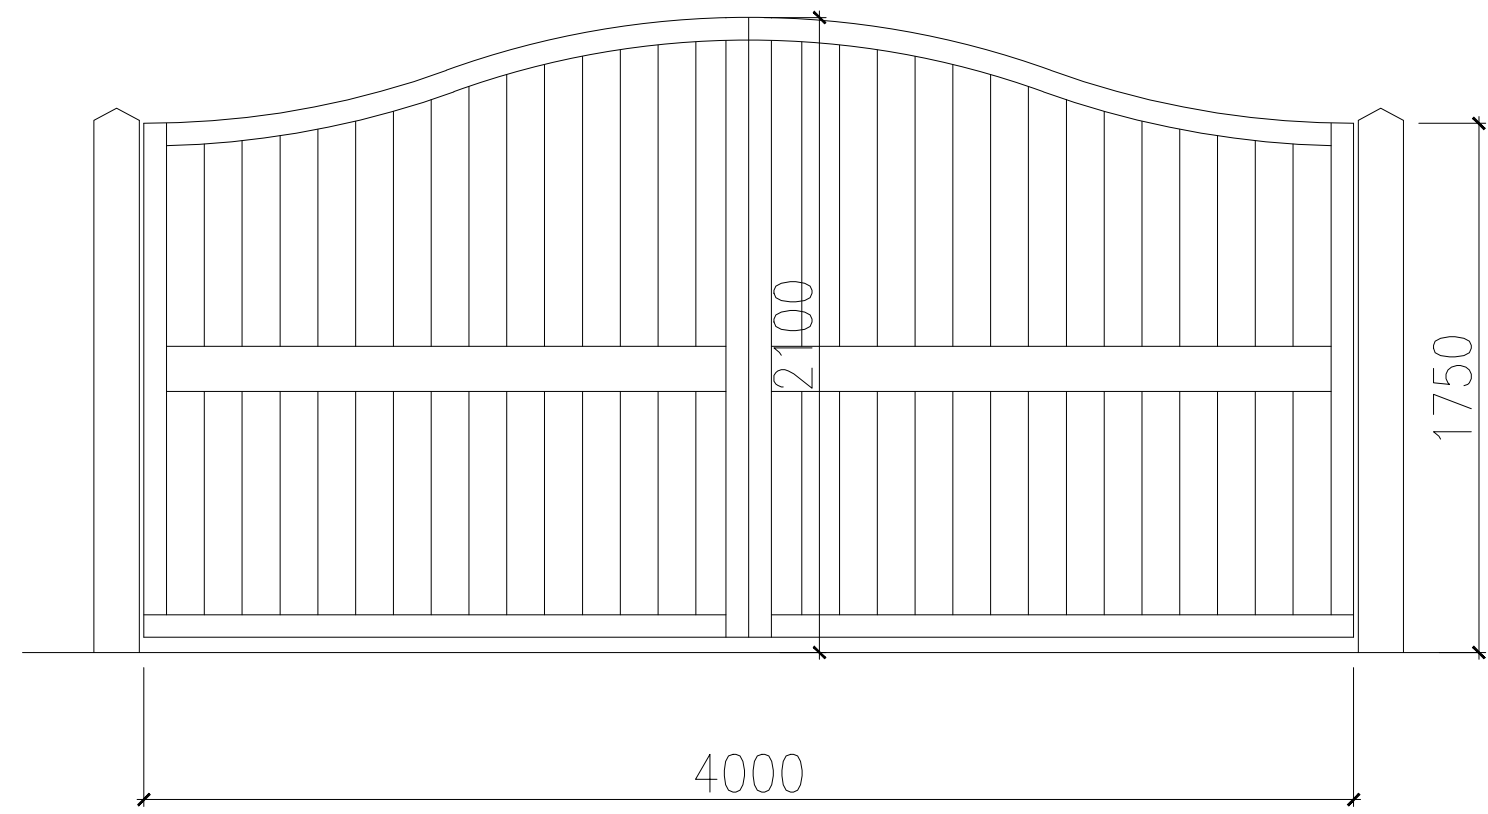


PROPOSED SOLID OAK GATE
(TO MATCH TILE HOUSE GATE)

05 PROPOSED GATE ELEVATION
(A-001) 1:250@A1


ALL DIMENSIONS MUST BE CHECKED ON SITE.
INFORM THE ARCHITECT OF ANY DISCREPANCIES PRIOR TO CONSTRUCTION.

KEY PLAN

 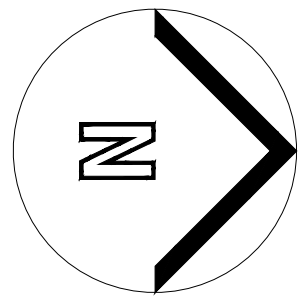


NOTES

DRAWING REMAINS COPYRIGHT OF THE ARCHITECT.

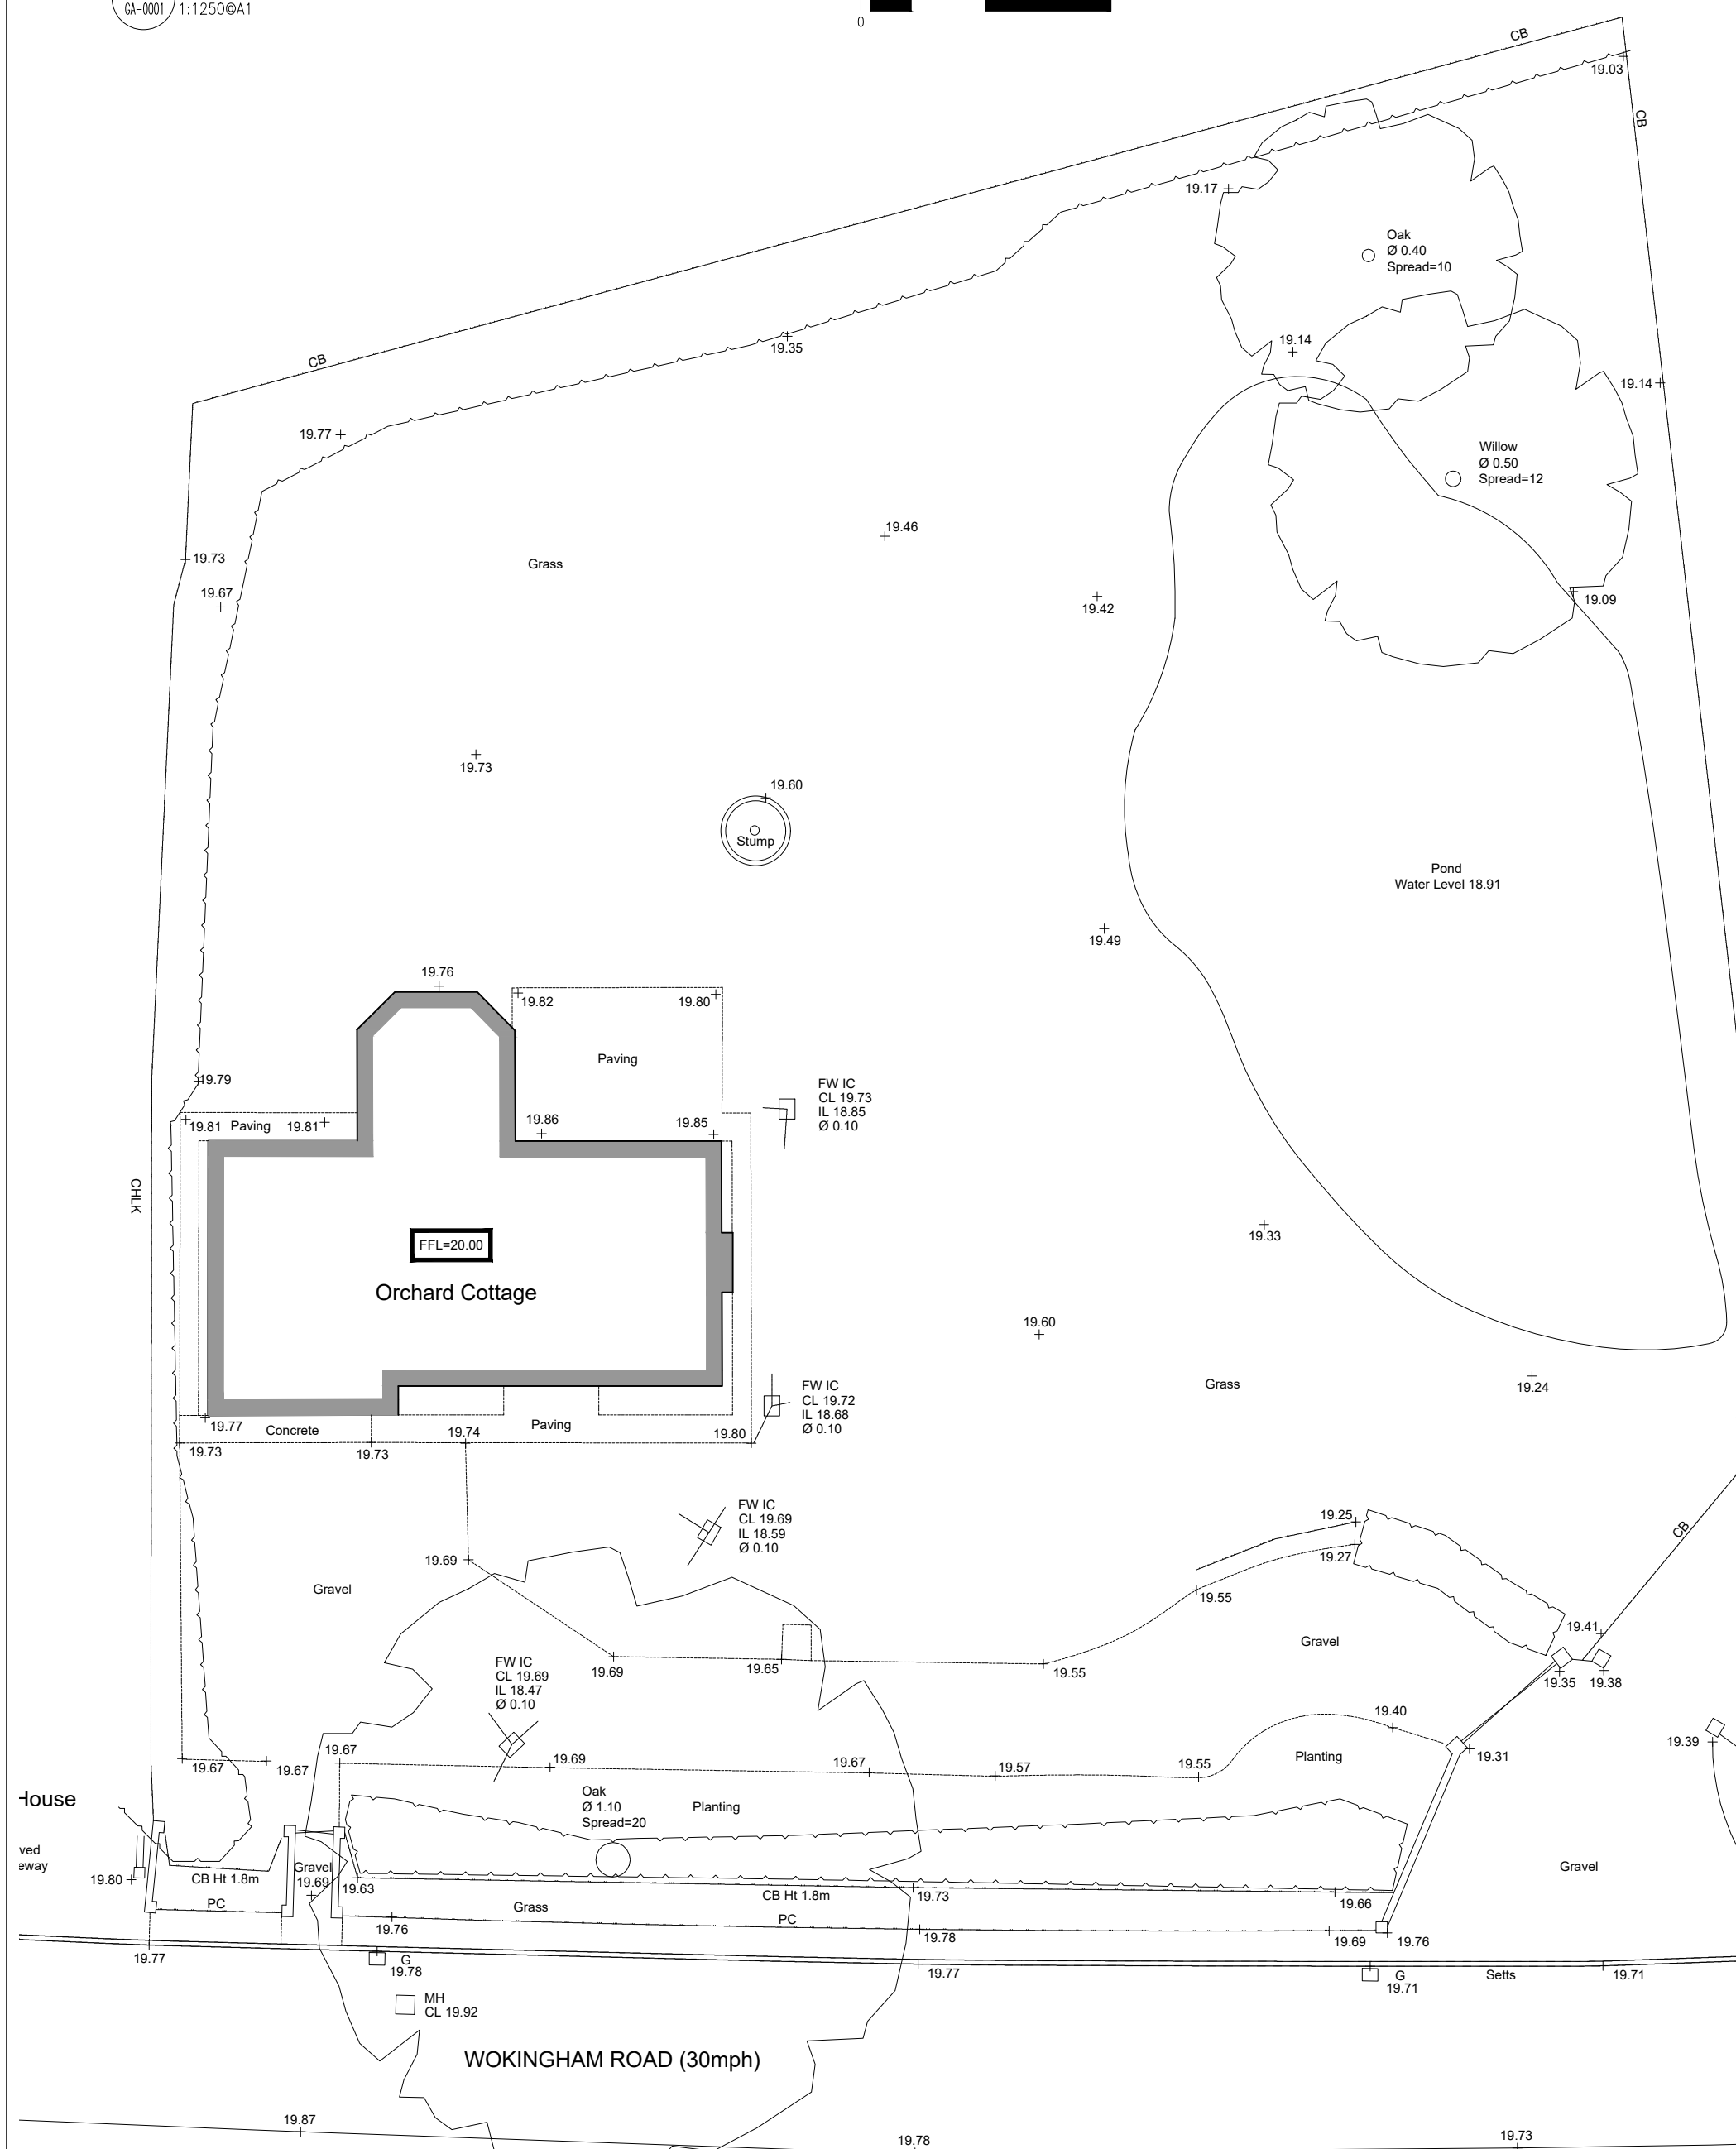

01 EXISTING SITE PLAN
(A-001) 1:250@A1

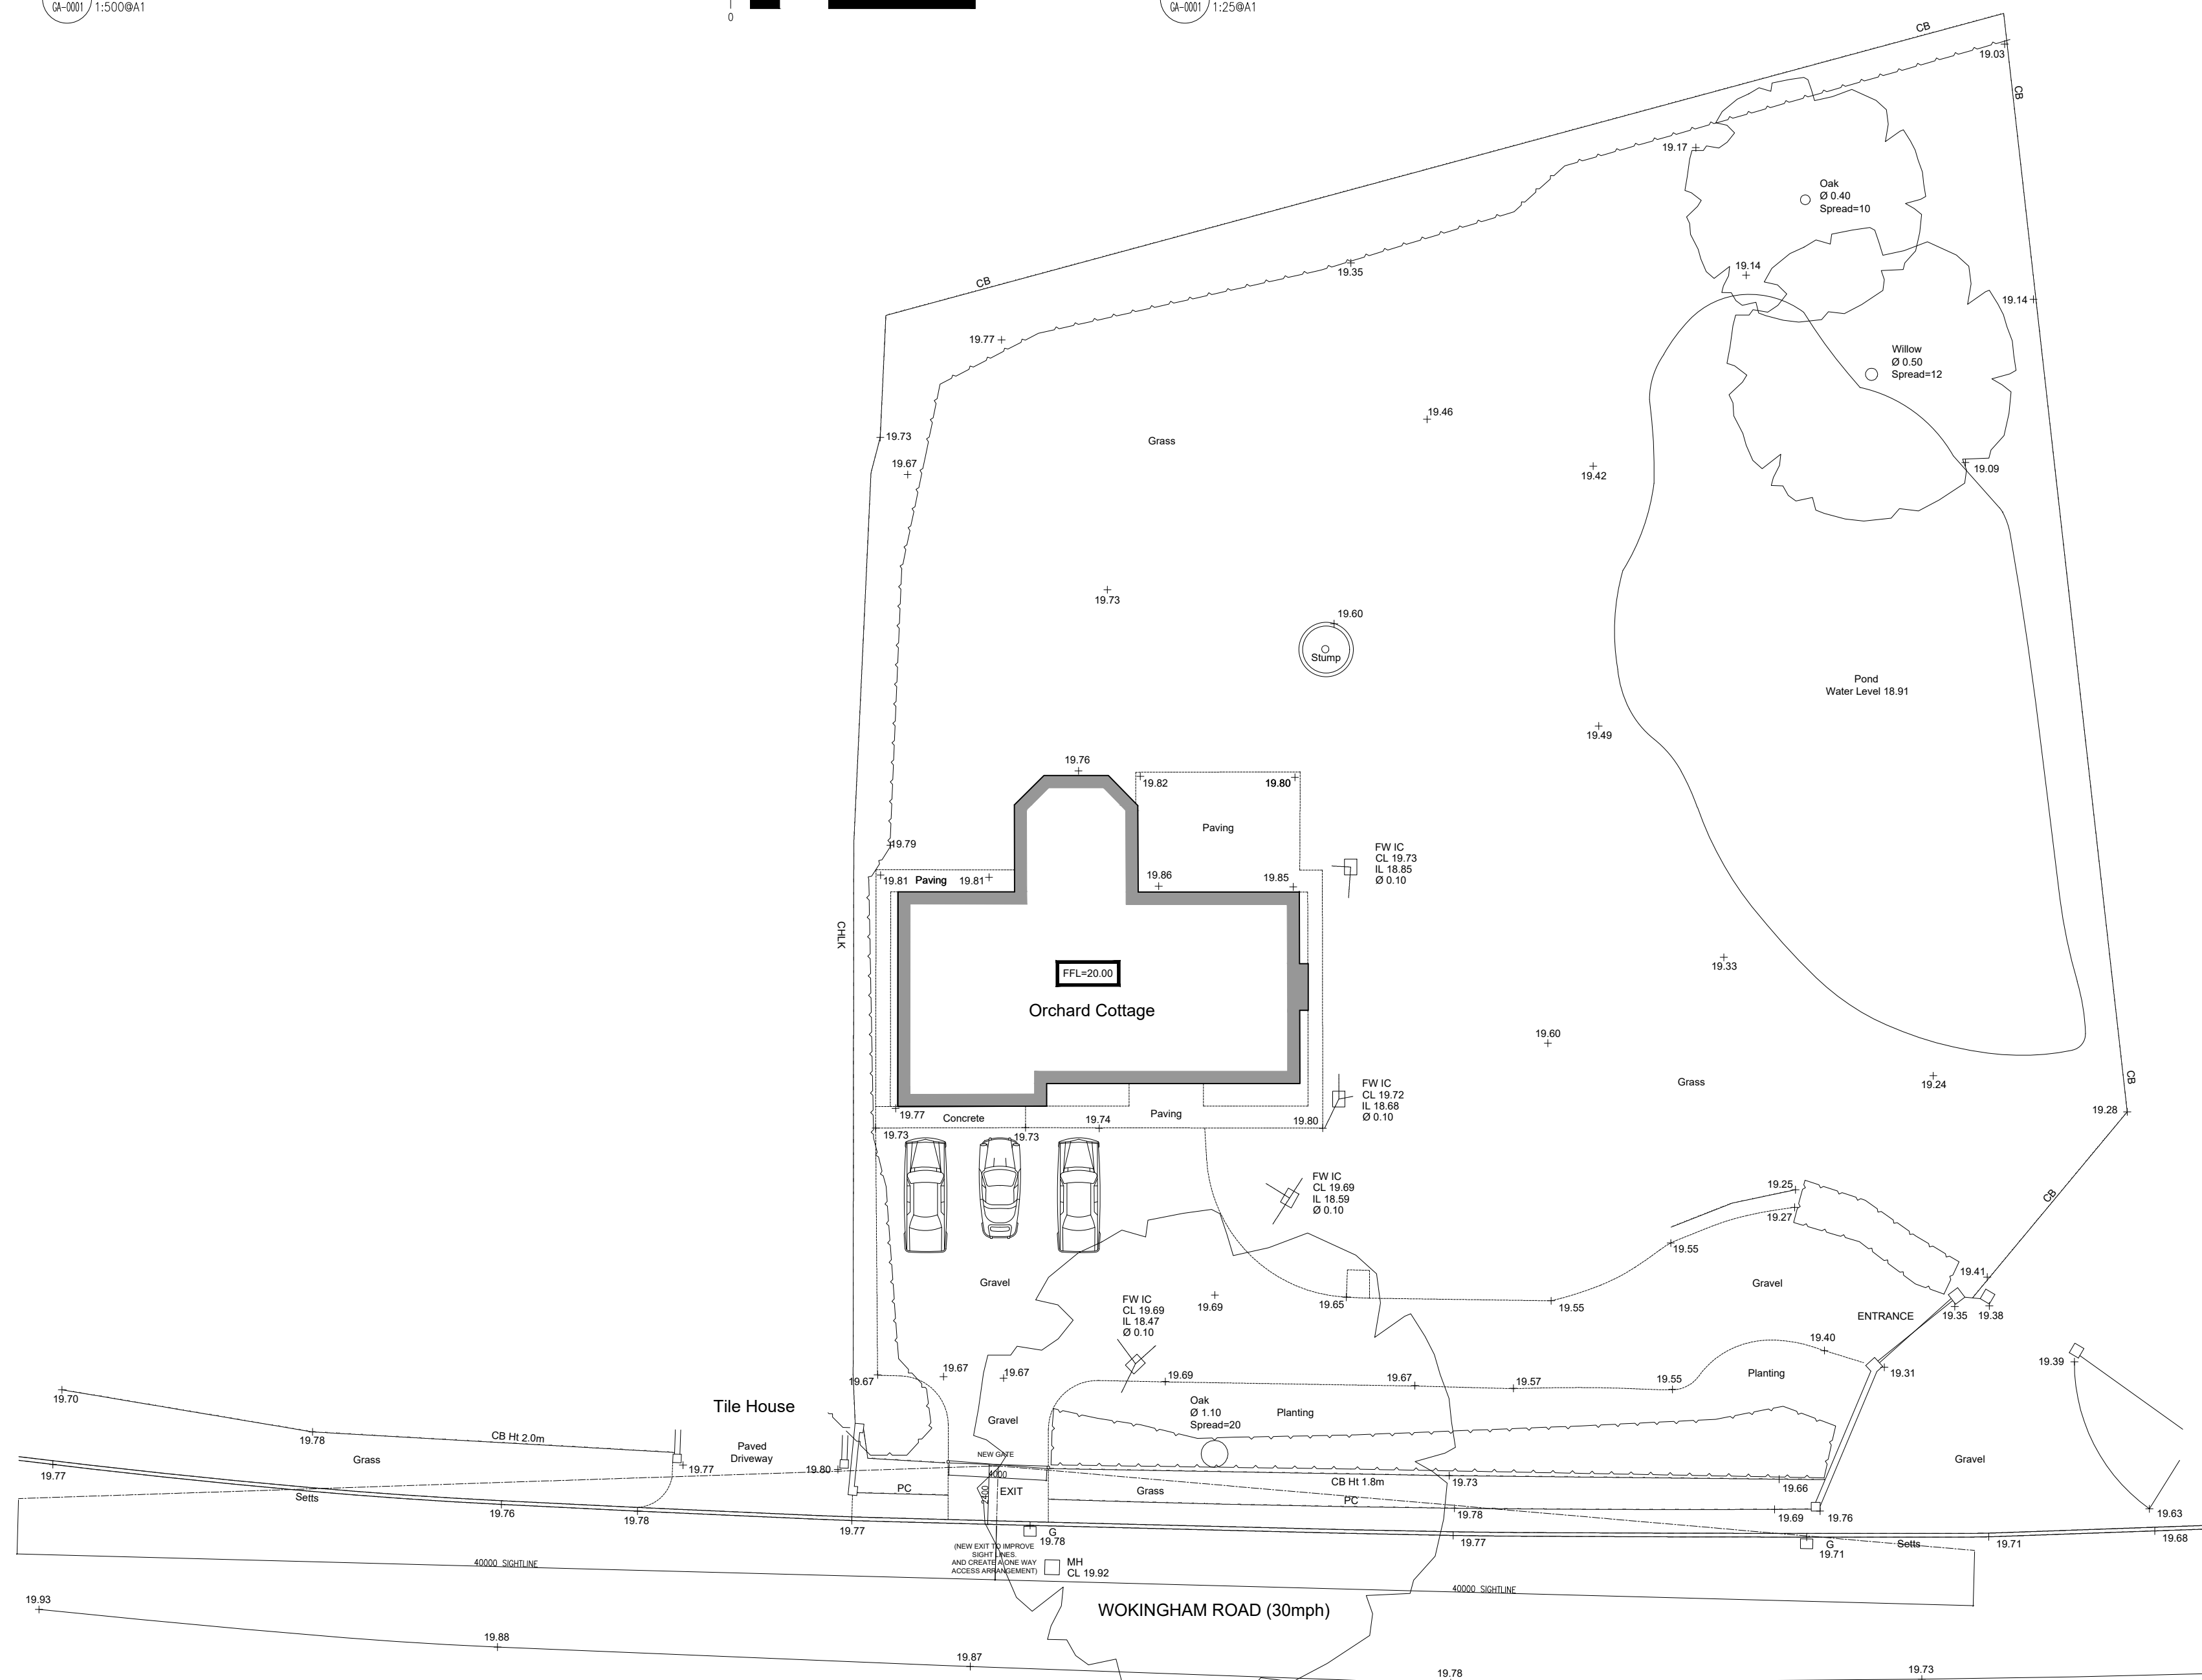

02 PROPOSED SITE PLAN
(A-001) 1:250@A1

P01 25.03.25 INITIAL ISSUE BG BG
REV DATE DESCRIPTION DRN CHK

CONNECTED
ARCHITECTURE

CLIENT
Mr and Mrs Hipgrave
PROJECT
Orchard Cottage, Wokingham Rd
Hurst, RG10 0SB

DRAWING TITLE
Existing Location and Block Plans
Existing and Proposed Site Plans

SCALE 1:250@A1 / 1:400@A3 A1 SHEET

STATUS

PRELIMINARY

DRAWING NO

0247-GA-0001

REV

P01

© 2025 Connected Architecture Limited. all rights reserved