



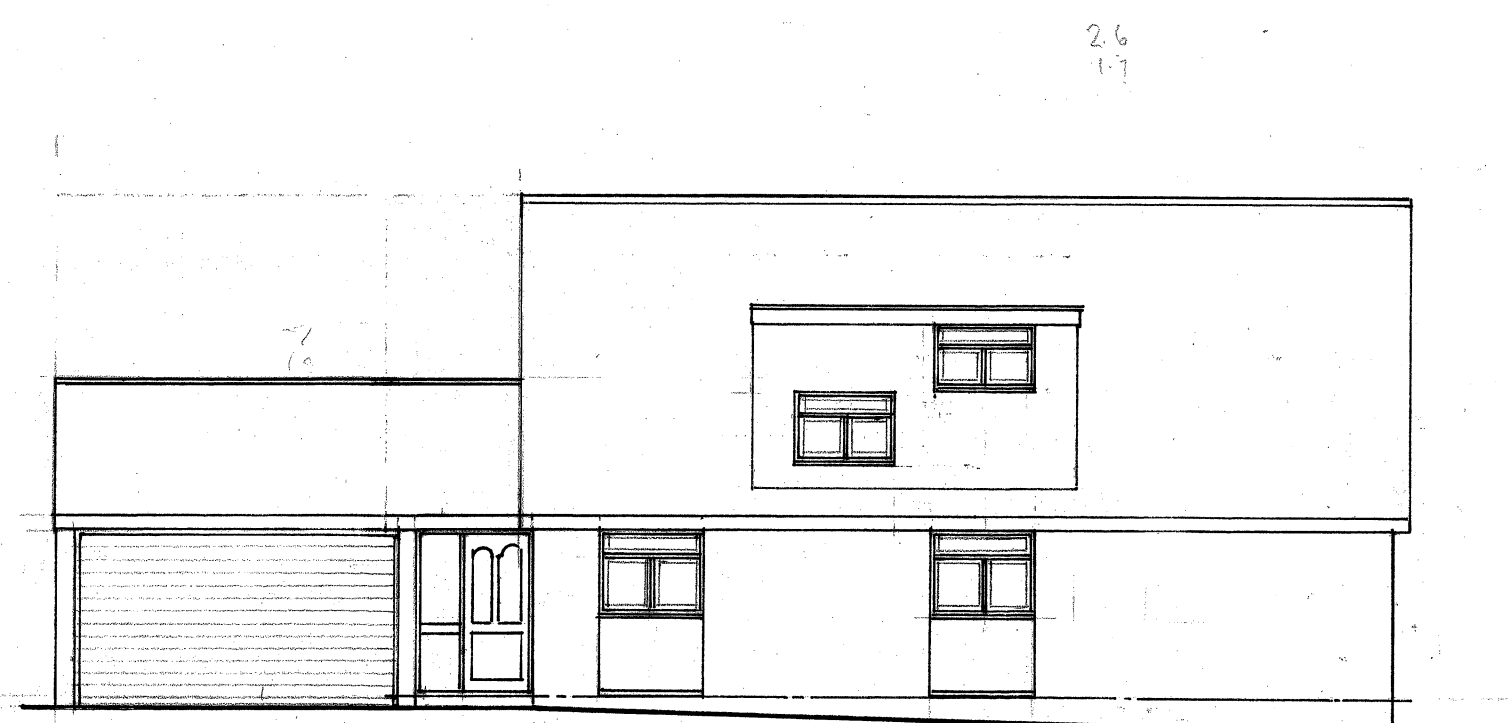


front

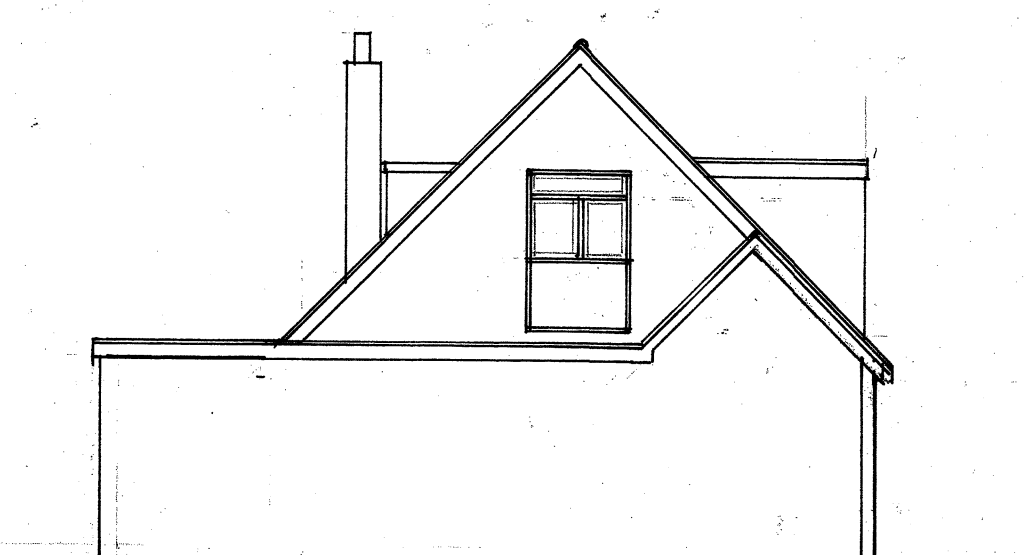


flank
ELEVATIONS 1:100




flank

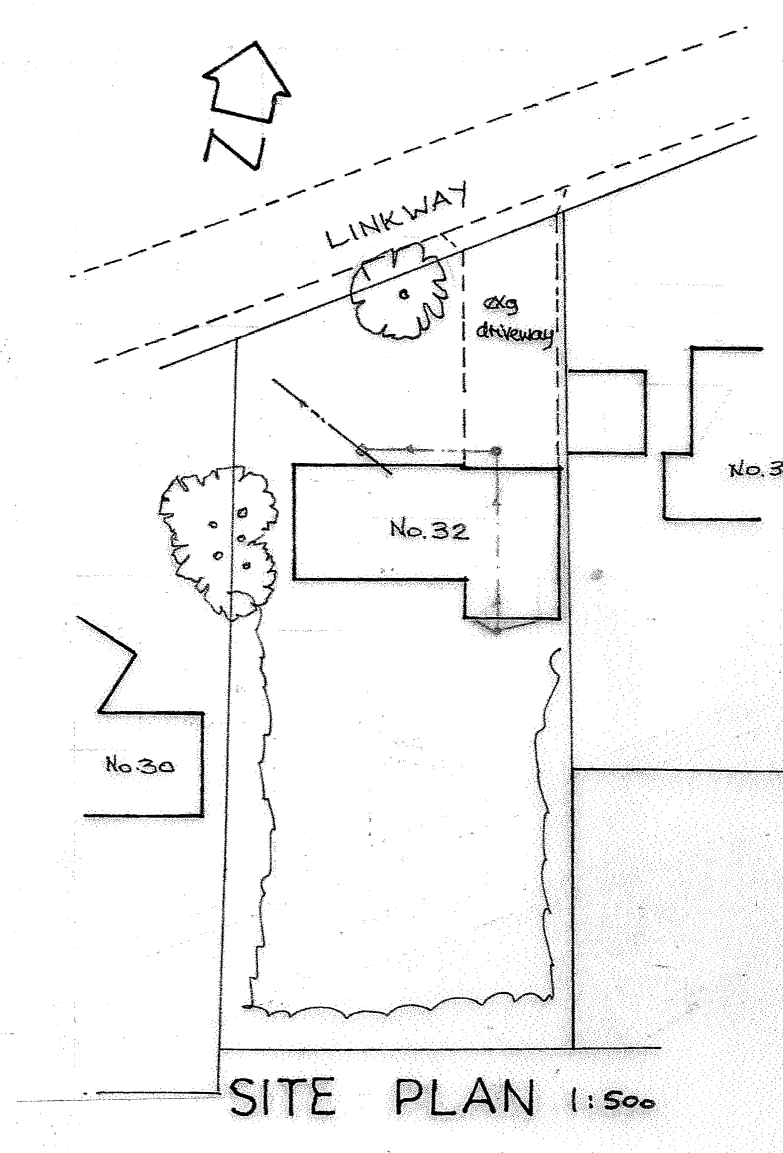

SITE PLAN 1:500

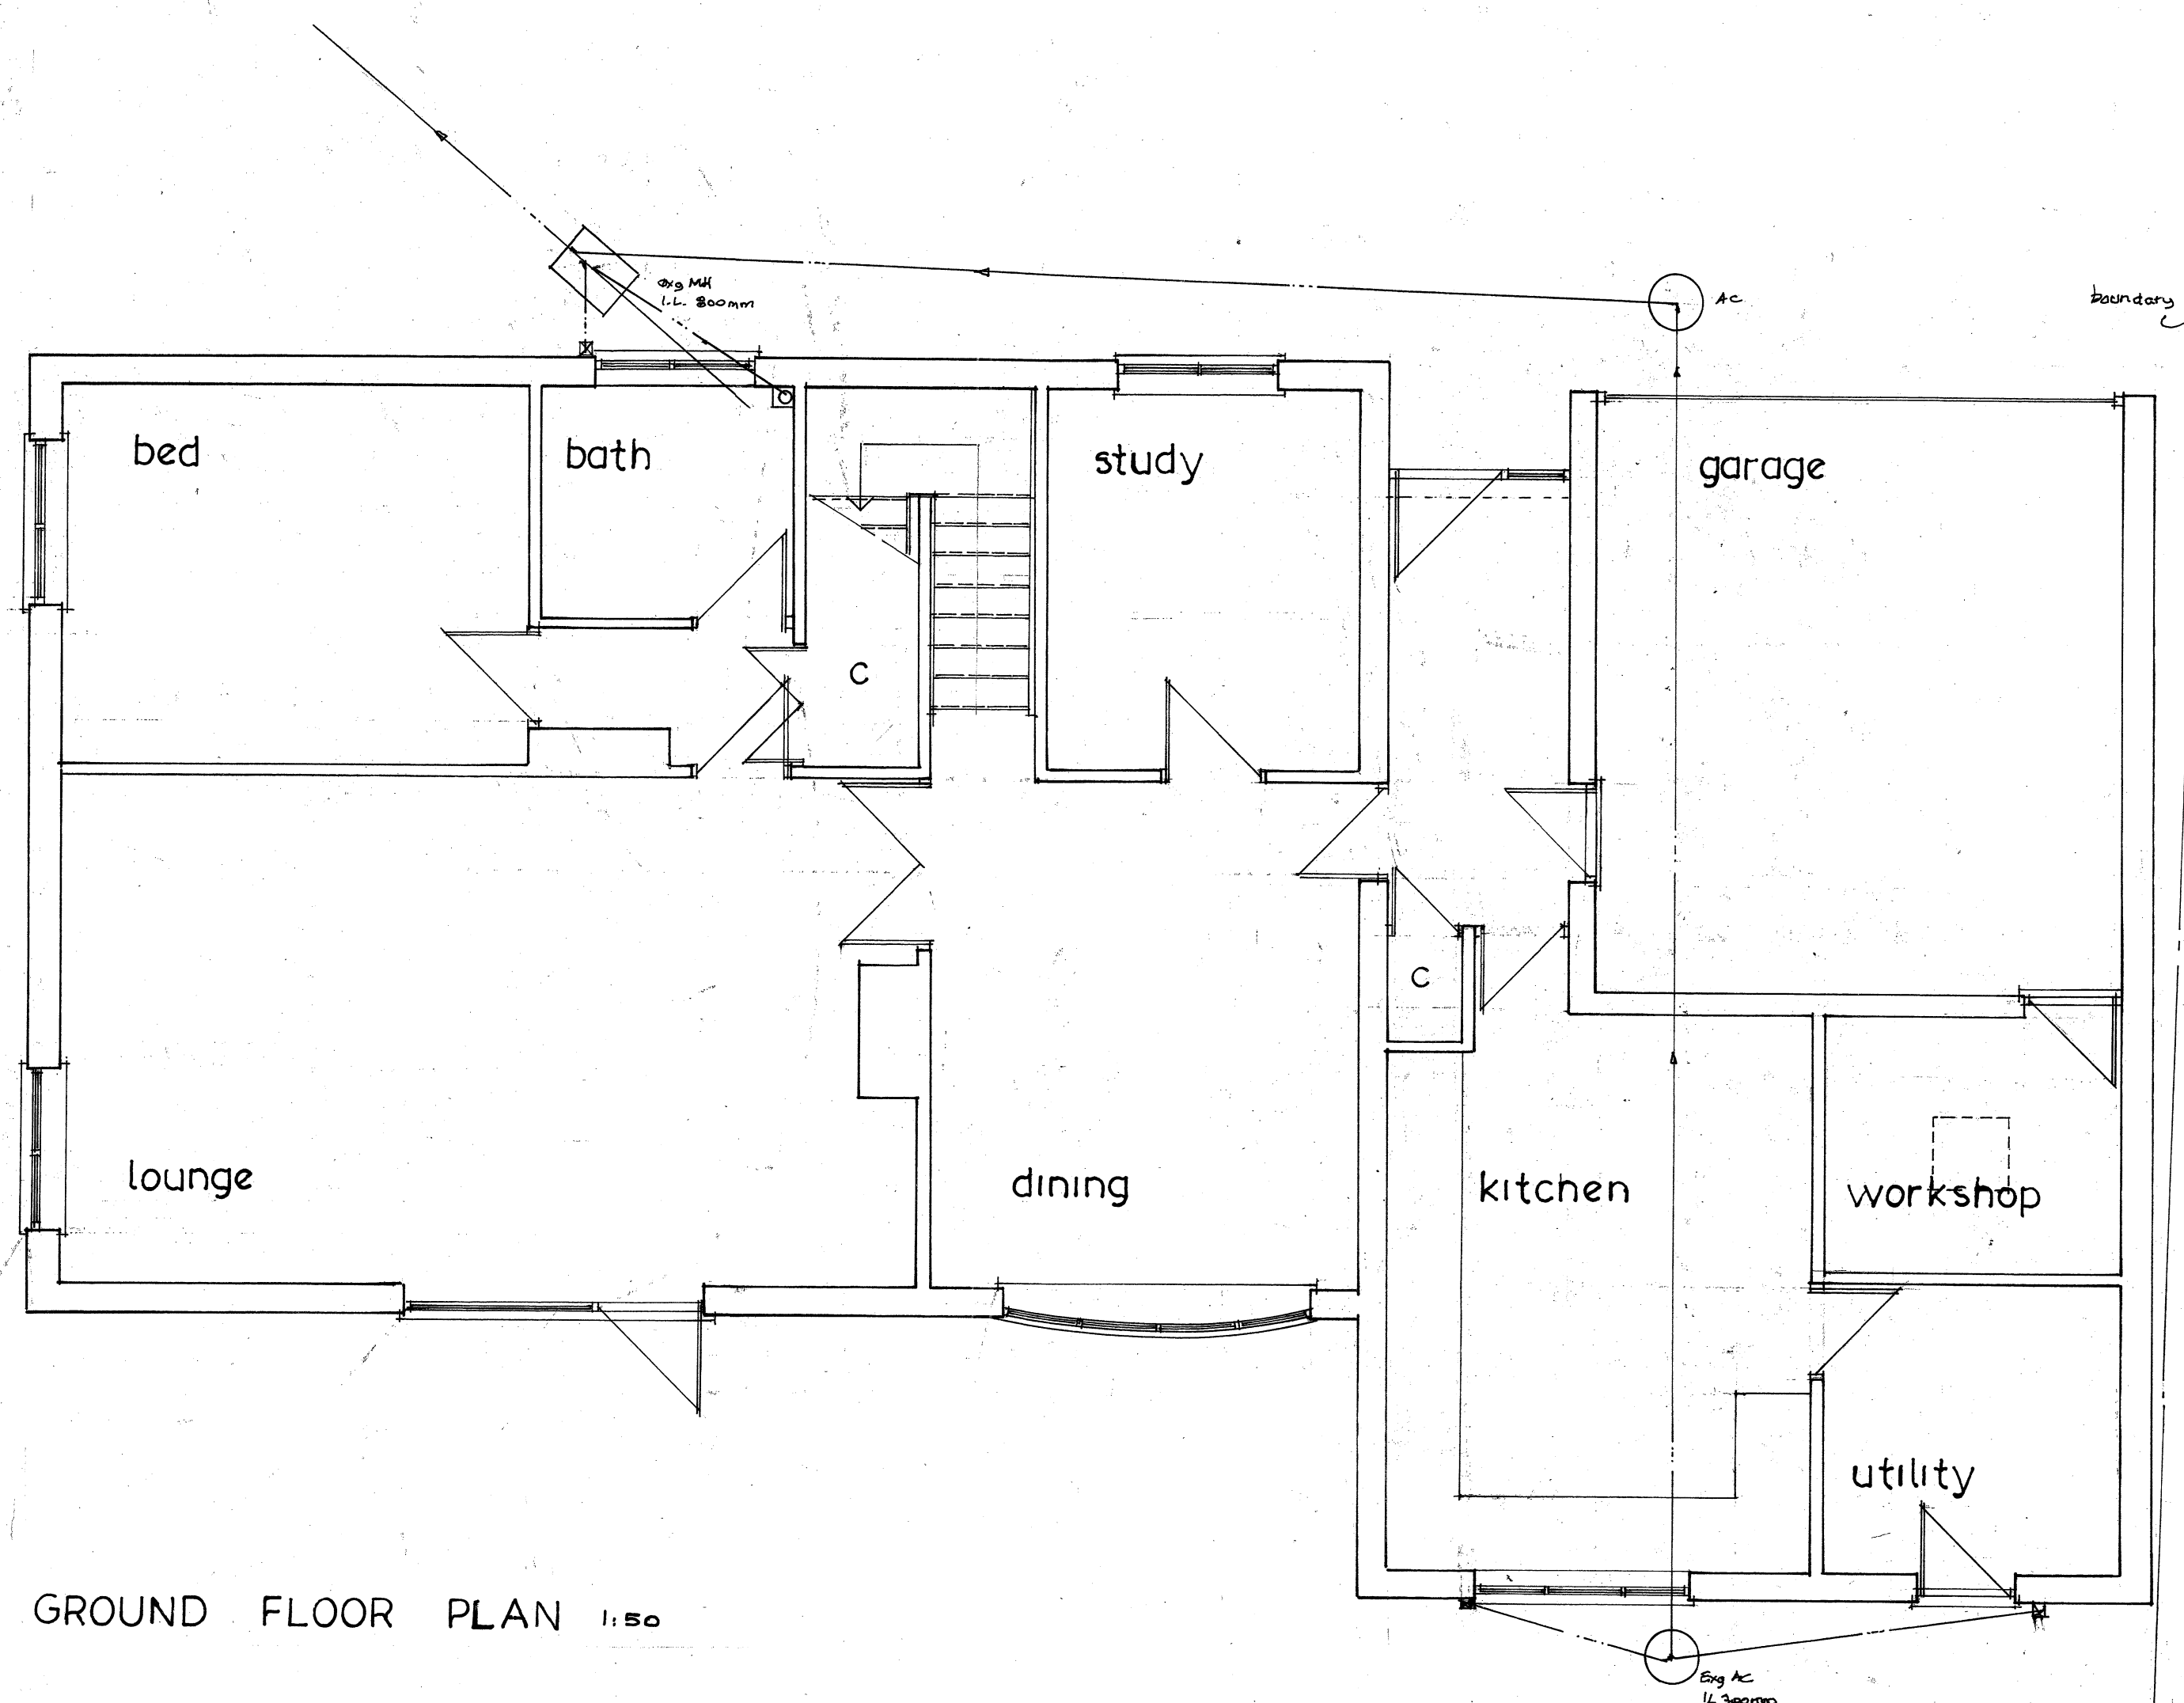

GROUND FLOOR PLAN 1:50

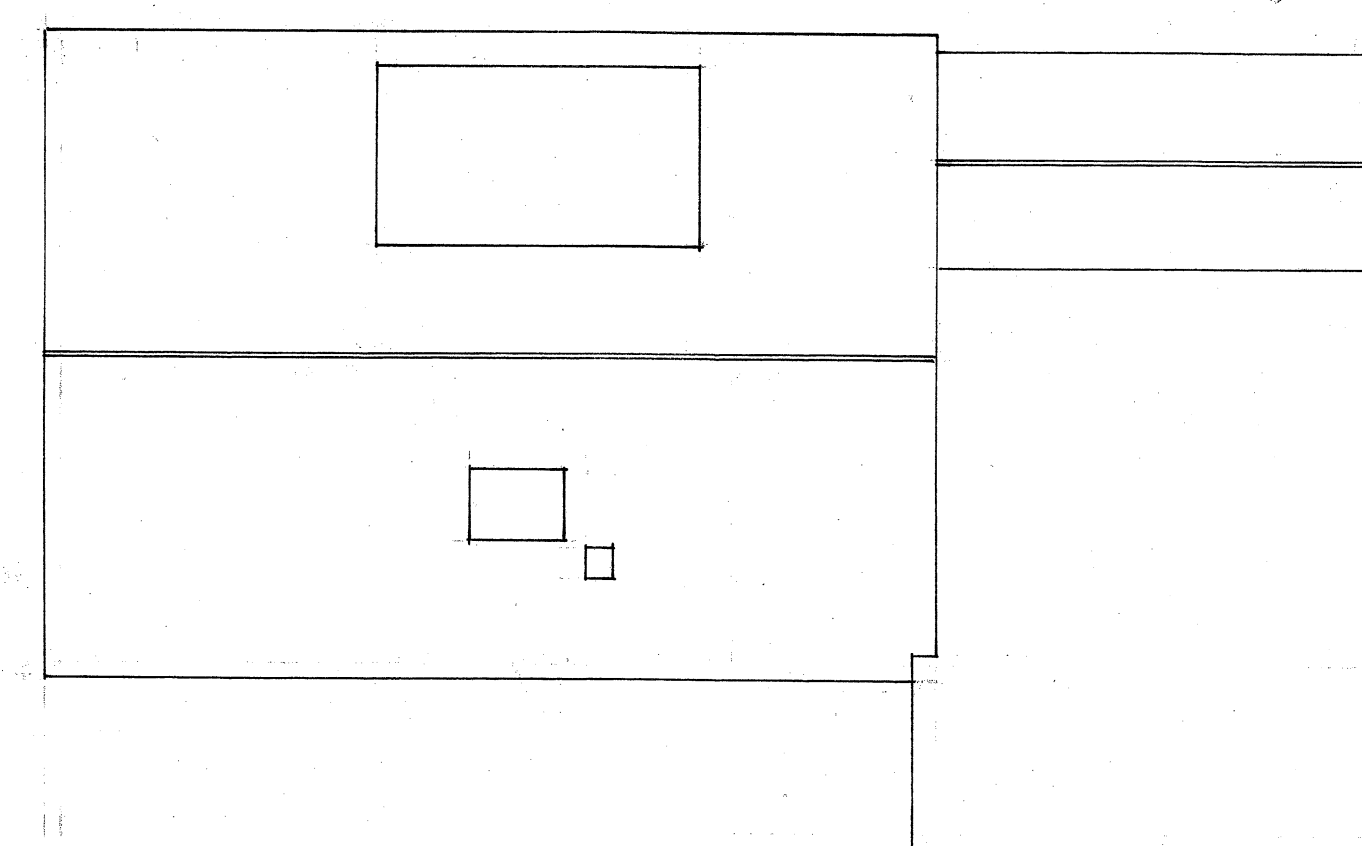

ROOF PLAN 1:100

E		
D		
C		
B		
A		
	Date	Revisions

© copyright

SCALE 1:500
0 5 10 15 20 25

SCALE 1:200
0 5 10

SCALE 1:100
0 1 2 3 4 5

SCALE 1:50
0 0.5 1.0 1.5 2.0 2.5

Focusmont
01458 211086

Drawing Title
32 Linkway
CROWTHORNE
As Existing

Scale 1:50 1:100 1:500 @ A1

Date Jan 25 Drawn by

Drg. No.
FL 2167-1

Rev.