




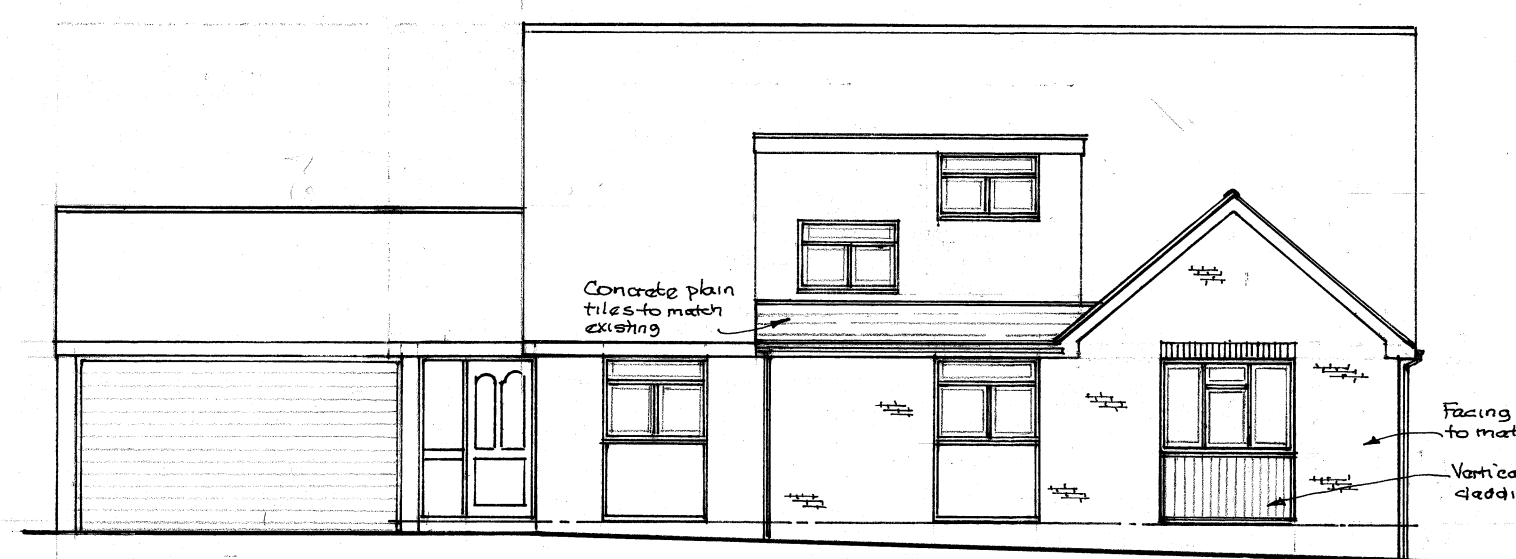


front

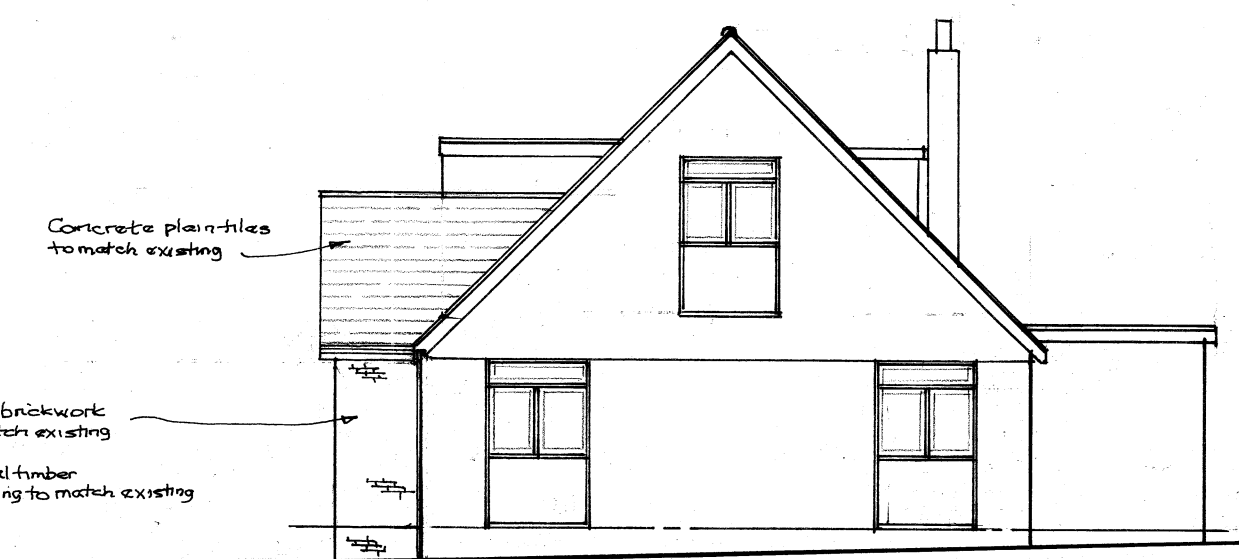

flank
ELEVATIONS 1:100

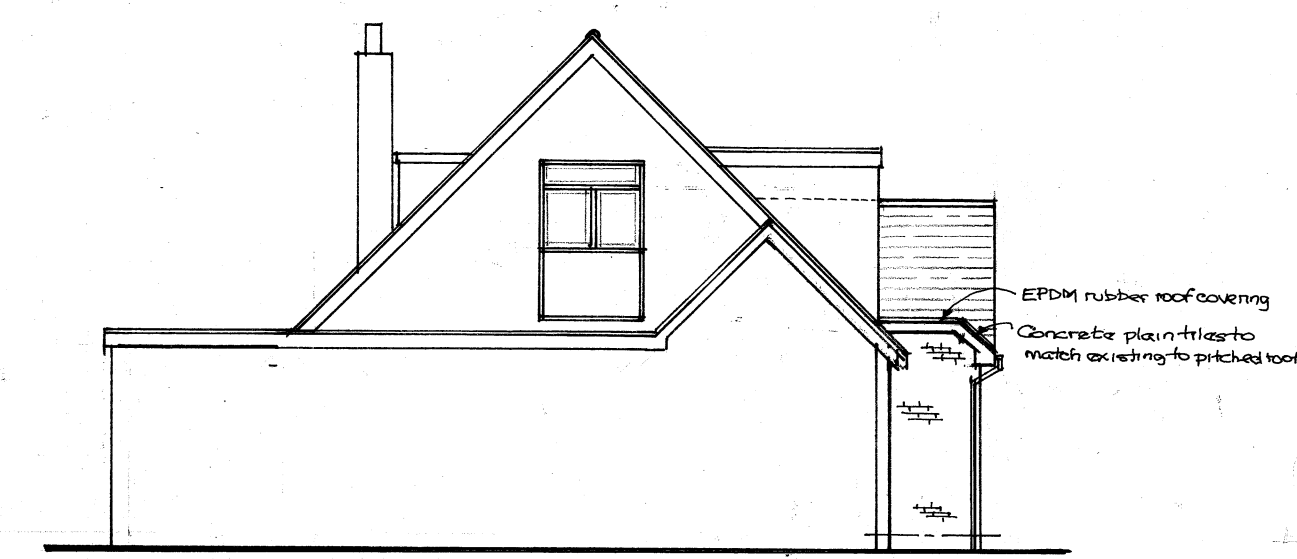


flank

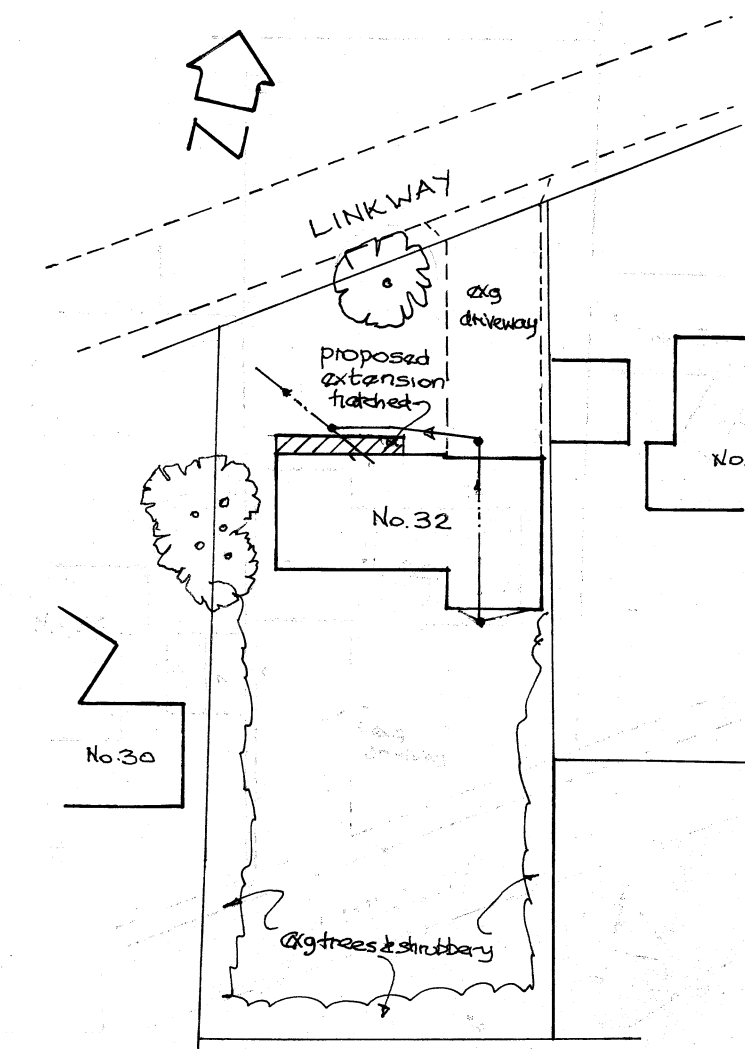


SITE PLAN 1:500

8300

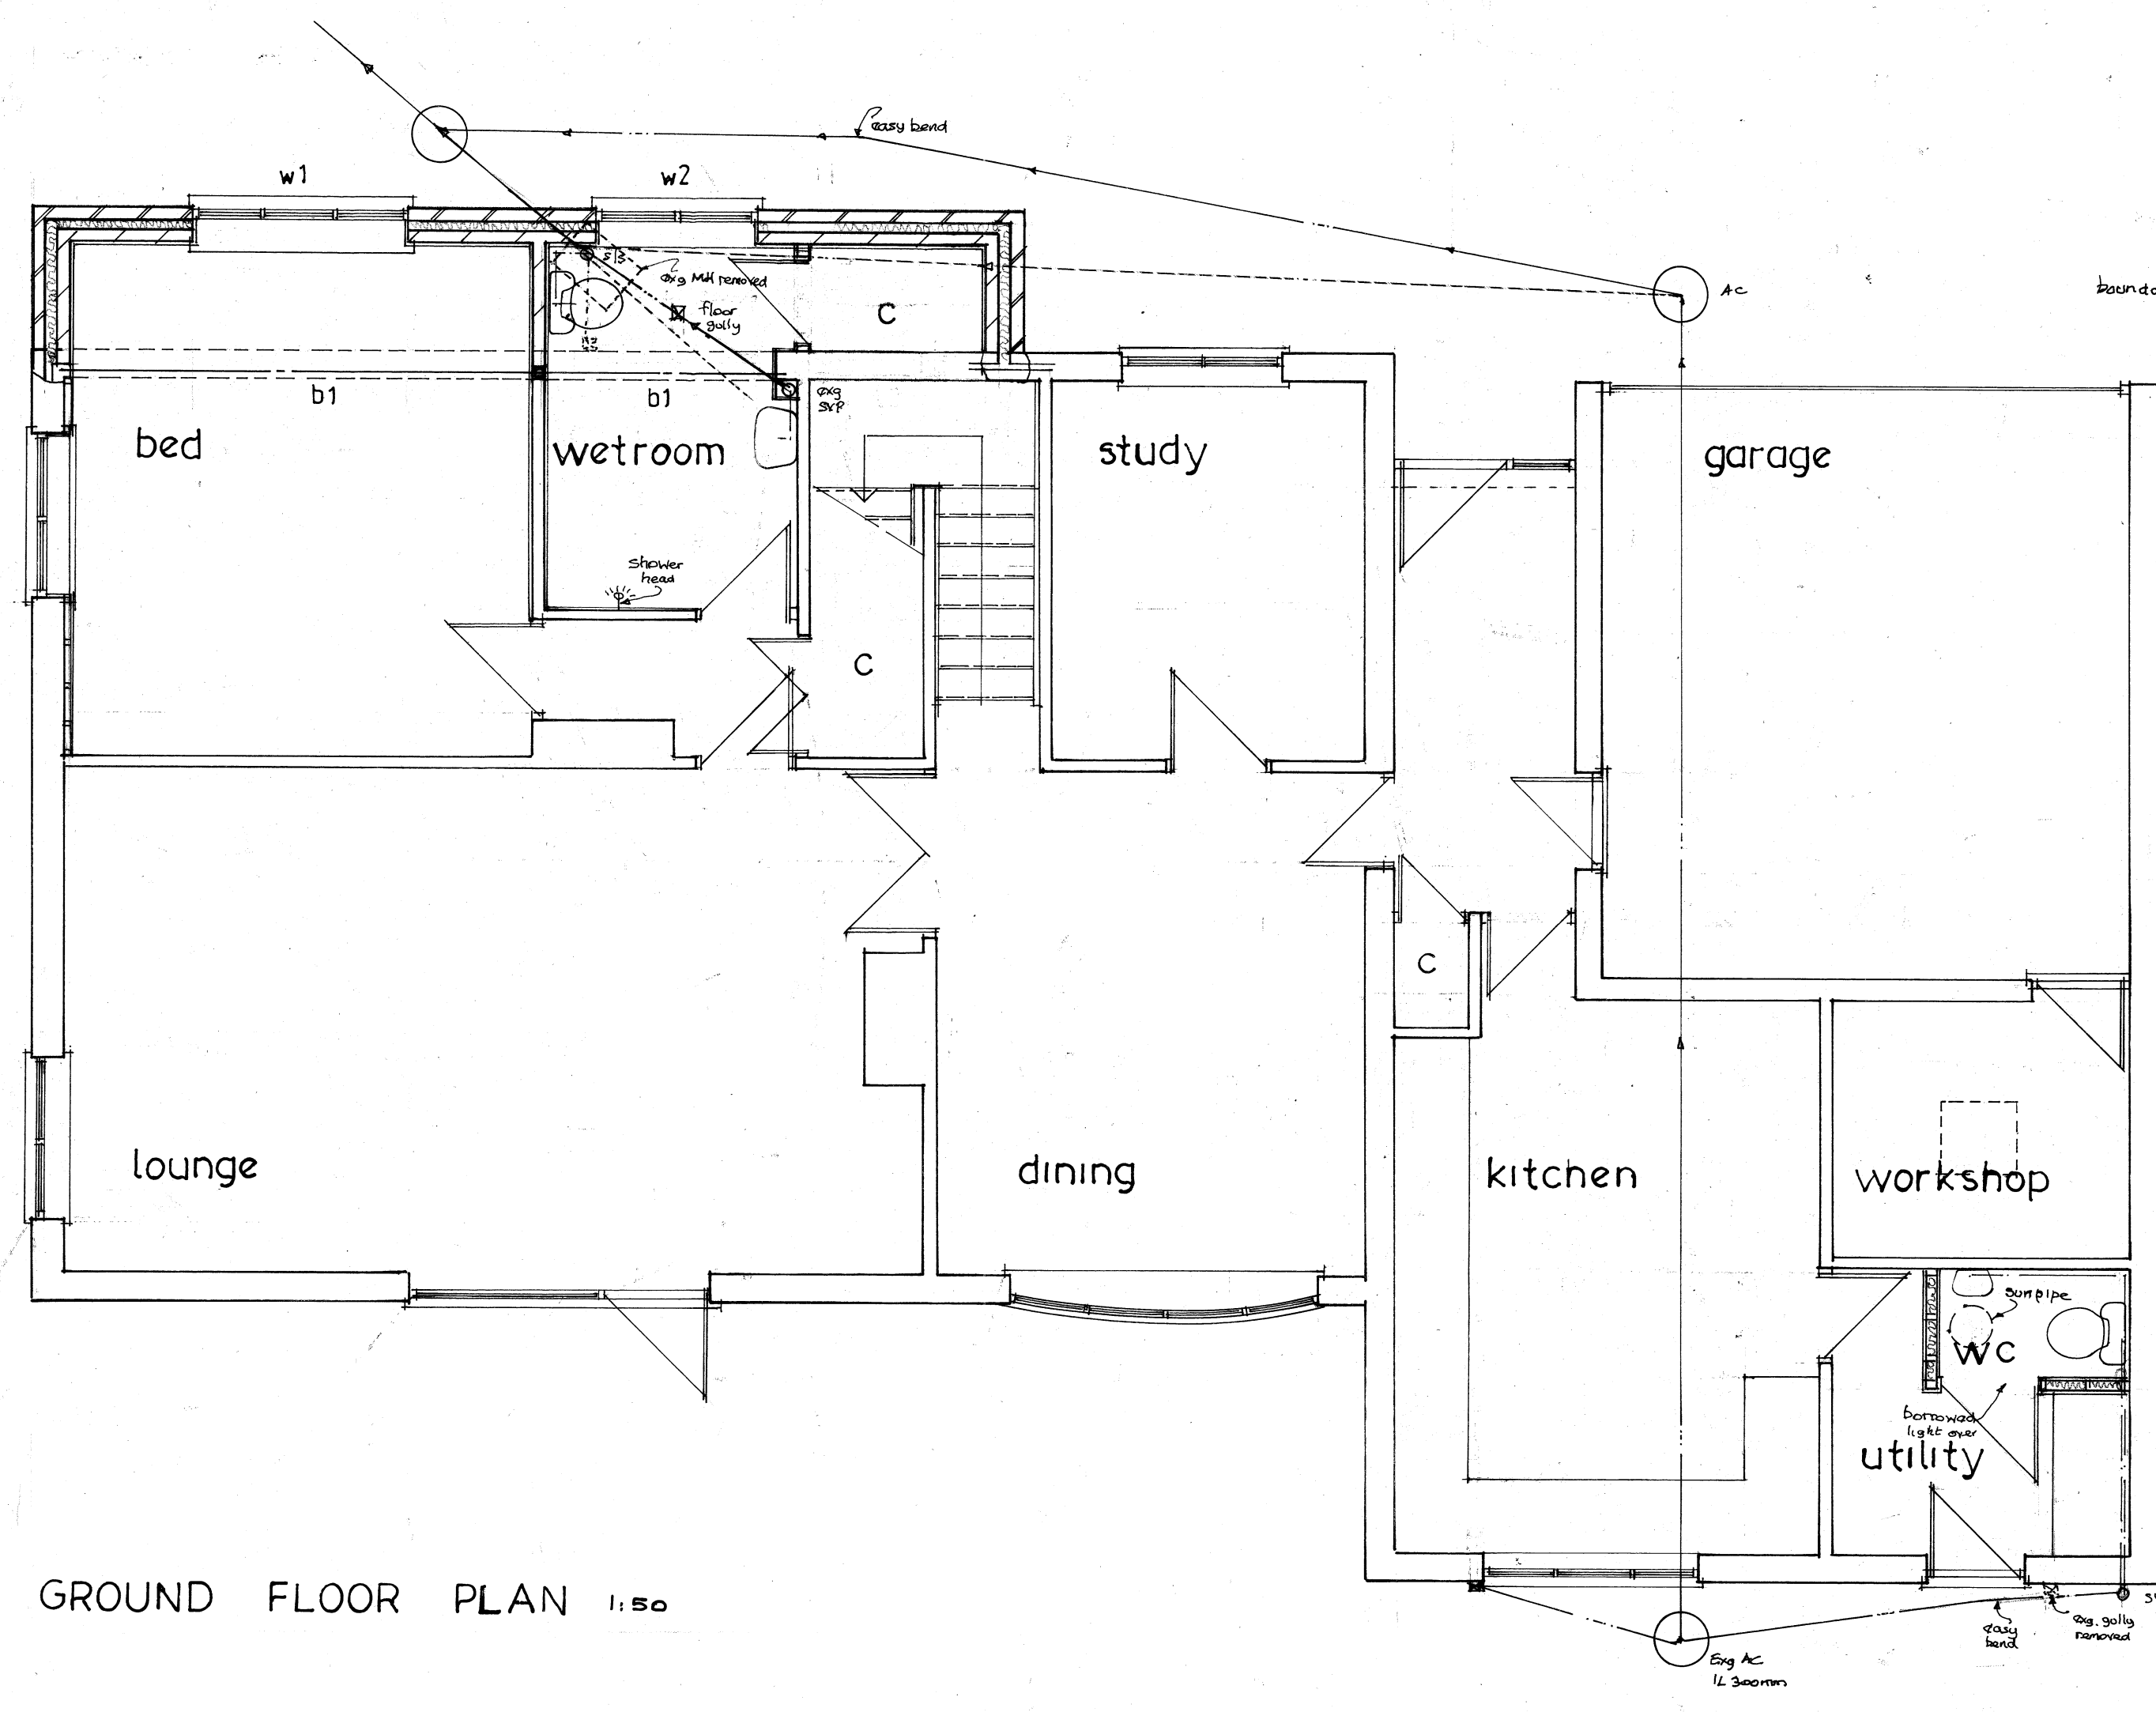

GROUND FLOOR PLAN 1:50

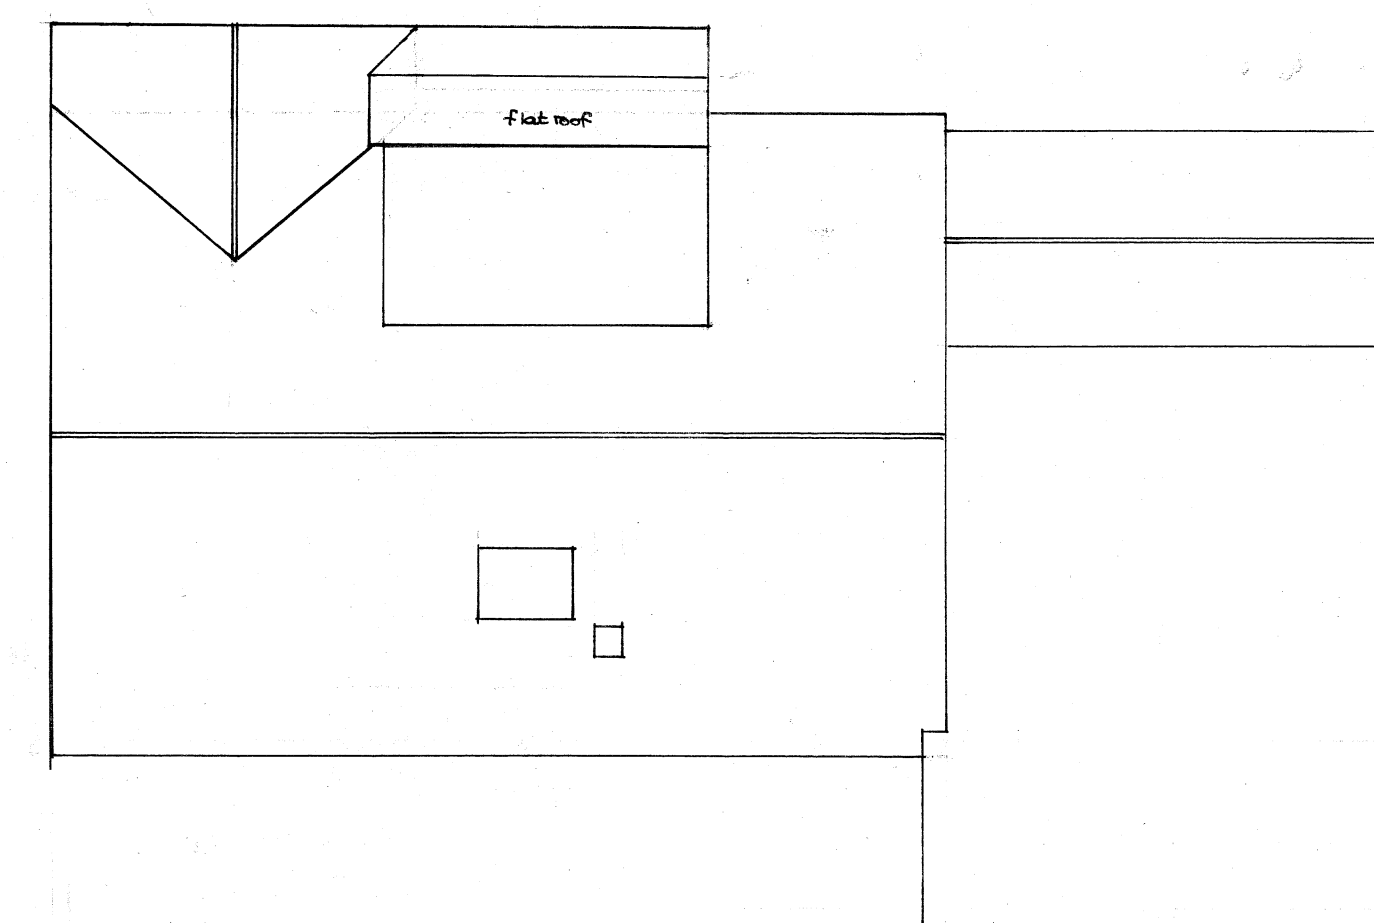

ROOF PLAN 1:100

E		
D		
C		
B		
A	Feb 25	Revised internal arrangement
	Date	Revisions

© copyright

SCALE 1:500 0 5 10 15 20 25

SCALE 1:200 0 5 10

SCALE 1:100 0 1 2 3 4 5

SCALE 1:50 0 0.5 1.0 1.5 2.0 2.5

Focusmont
01458 211086

Drawing Title
32 Linkway
CROWTHORNE
As Proposed

Scale 1:50 1:100 1:500 @ A1

Date Jan 25 Drawn by

Drg. No. FL 2167-2 Rev. A