



EXISTING SIDE ELEVATION 'A'.

EXISTING REAR ELEVATION.

EXISTING SIDE ELEVATION 'B'.

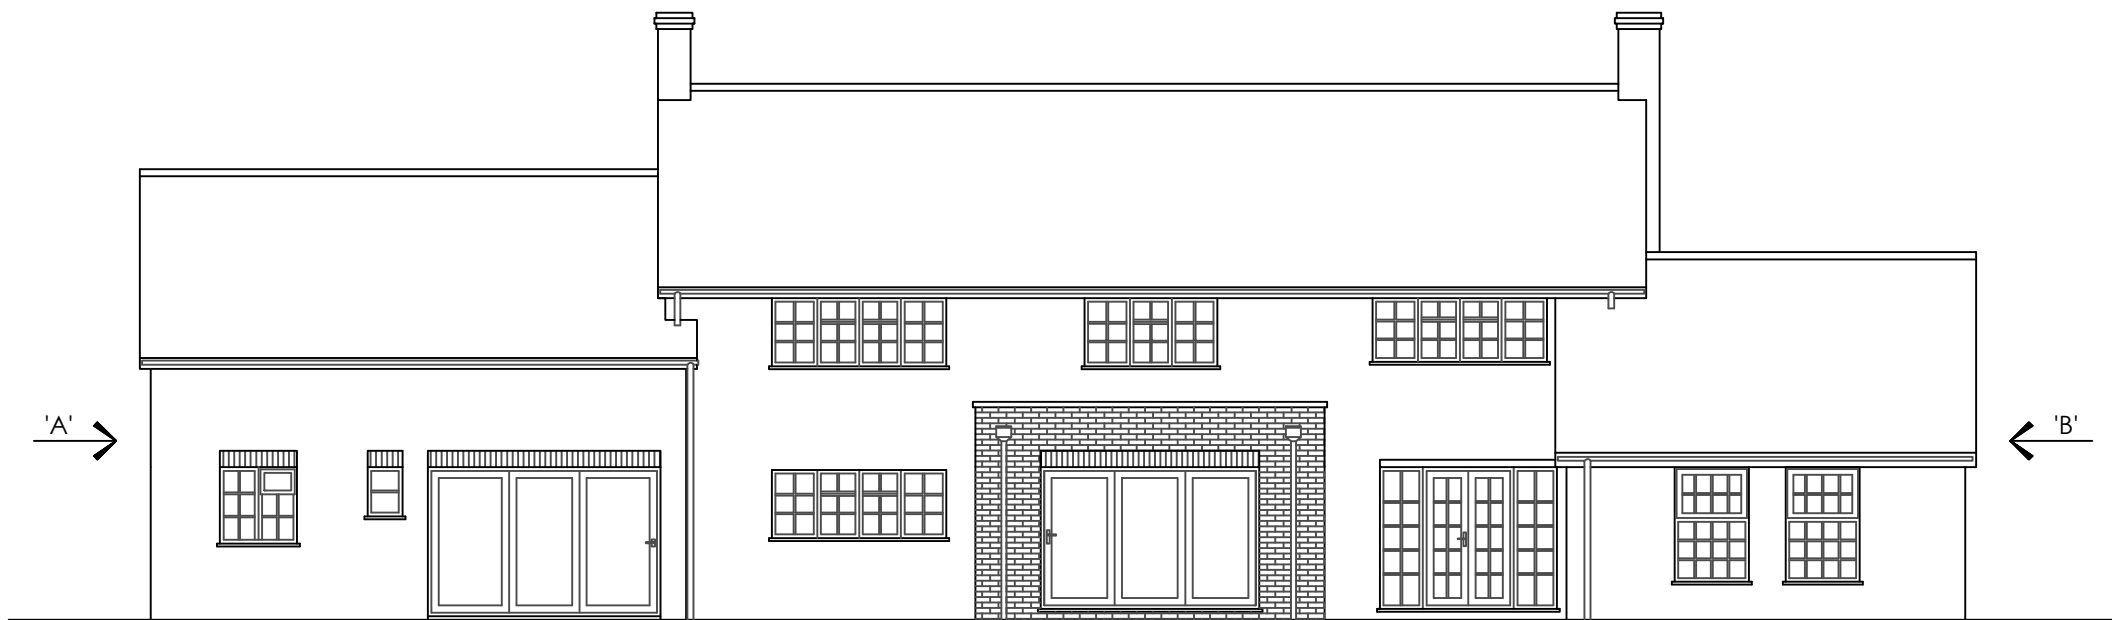

PROPOSED REAR ELEVATION.

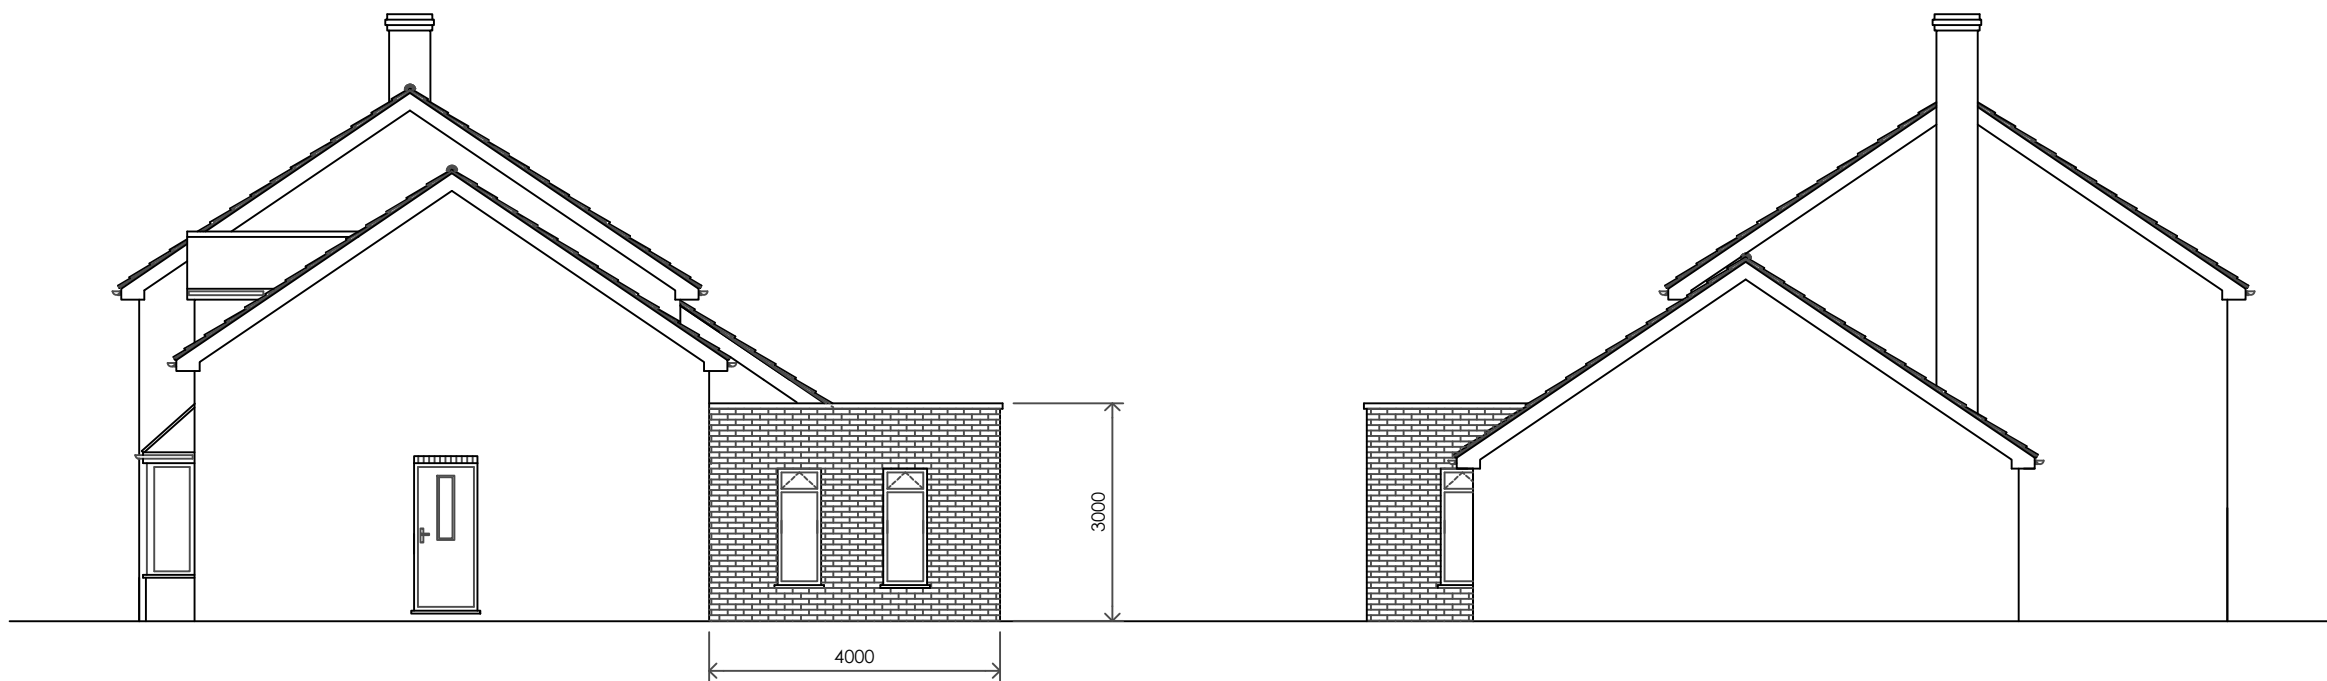

PROPOSED SIDE ELEVATION 'A'.

PROPOSED SIDE ELEVATION 'B'.

REV	DATE	REVISION
CLIENT		
Mr & Mrs Smith.		
PROJECT		
Kestrels, Scarletts Lane, Kiln Green, Berkshire.		
TITLE		
Proposed Single Storey Rear Extension.		
Wargrave Design Consultancy The Old Pump House - Wargrave - Berkshire - RG10 8DJ 0118 940 1678 - info@wargravedesign.com www.wargravedesign.com		
DRAWN		SCALE
G.D.G.		1:100 @ A2
DATE		
March 2025		
DRAWING No.		REV.
1936 - 02		A