



© This drawing remains the property of Groom Design Ltd and shall not be copied without prior written consent.
All dimensions to be checked on site and any discrepancies to be reported before work commences.

Notes:

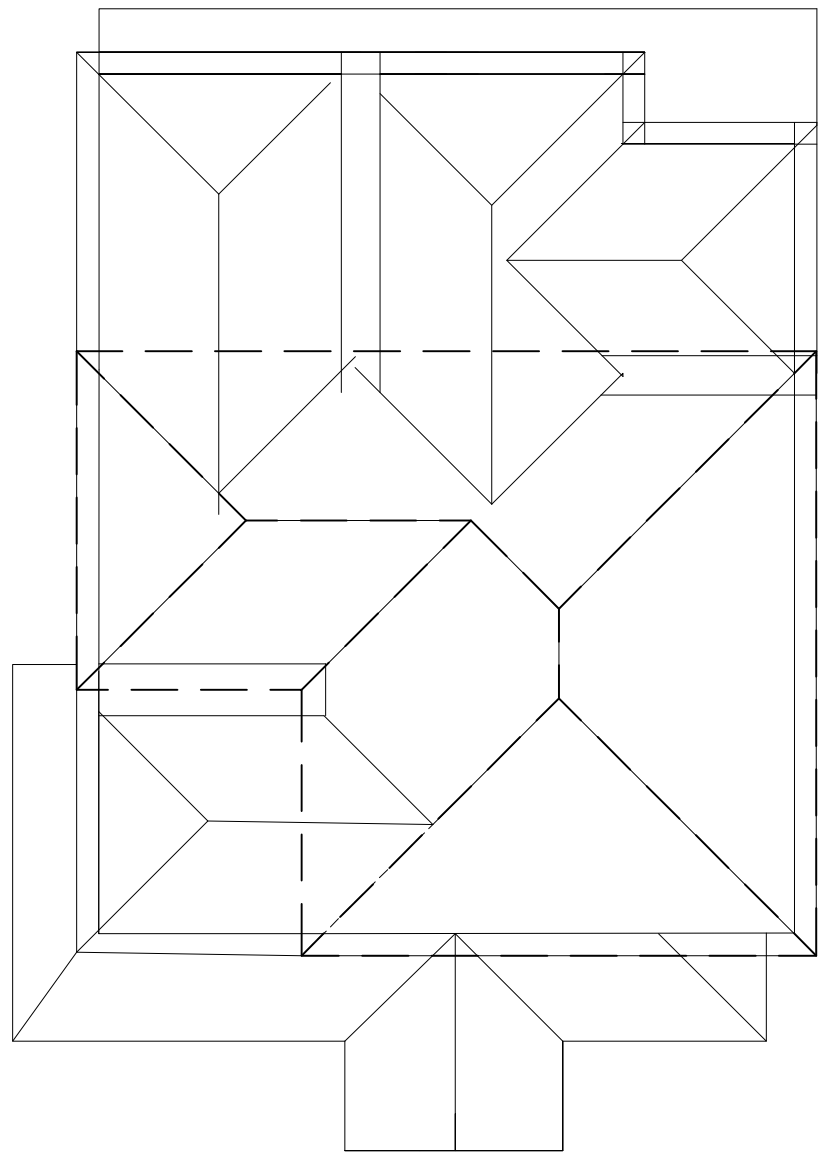

ROOF PLAN

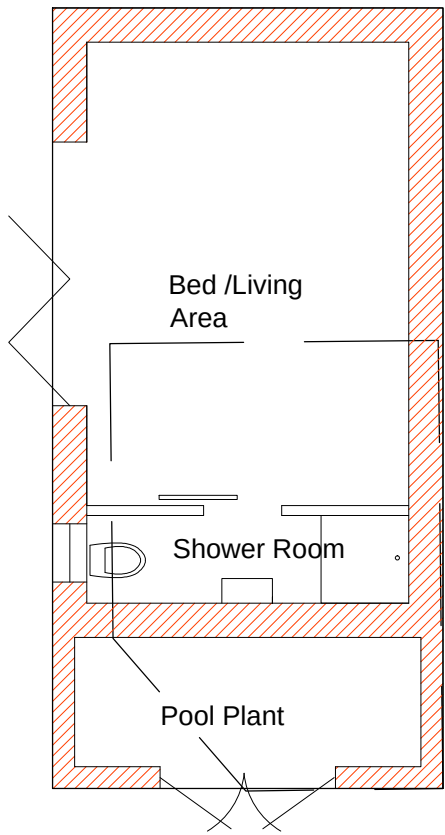

PROPOSED FRONT ELEVATION
scale 1-100

MATERIALS
Existing and new upper walls - Grey
Composite Cladding
Lower Walls- Light render
New Roofs- Tiles to match existing




PROPOSED SIDE ELEVATION
scale 1-100




PROPOSED REAR ELEVATION
scale 1-100




PROPOSED SIDE ELEVATION
scale 1-100

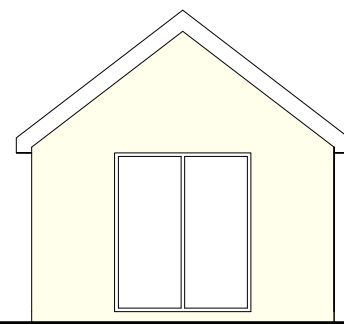


PROPOSED SIDE ELEVATION
scale 1-100

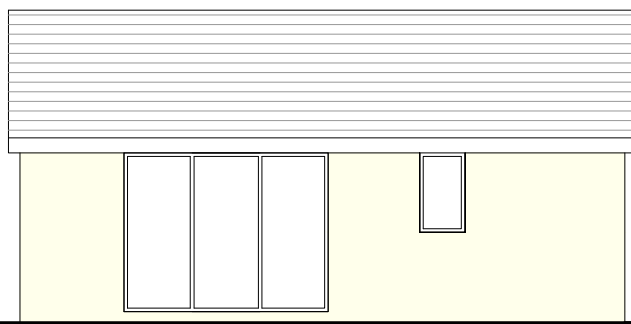

PROPOSED FRONT ELEVATION
scale 1-100

 


PROPOSED REAR ELEVATION
scale 1-100

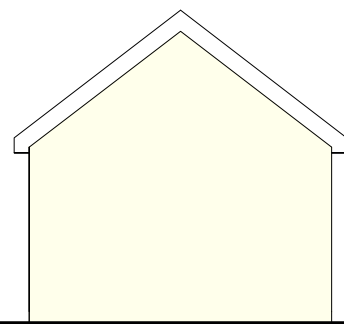


PROPOSED SIDE ELEVATION
scale 1-100

0M 1M 2M 3M 4M 5M

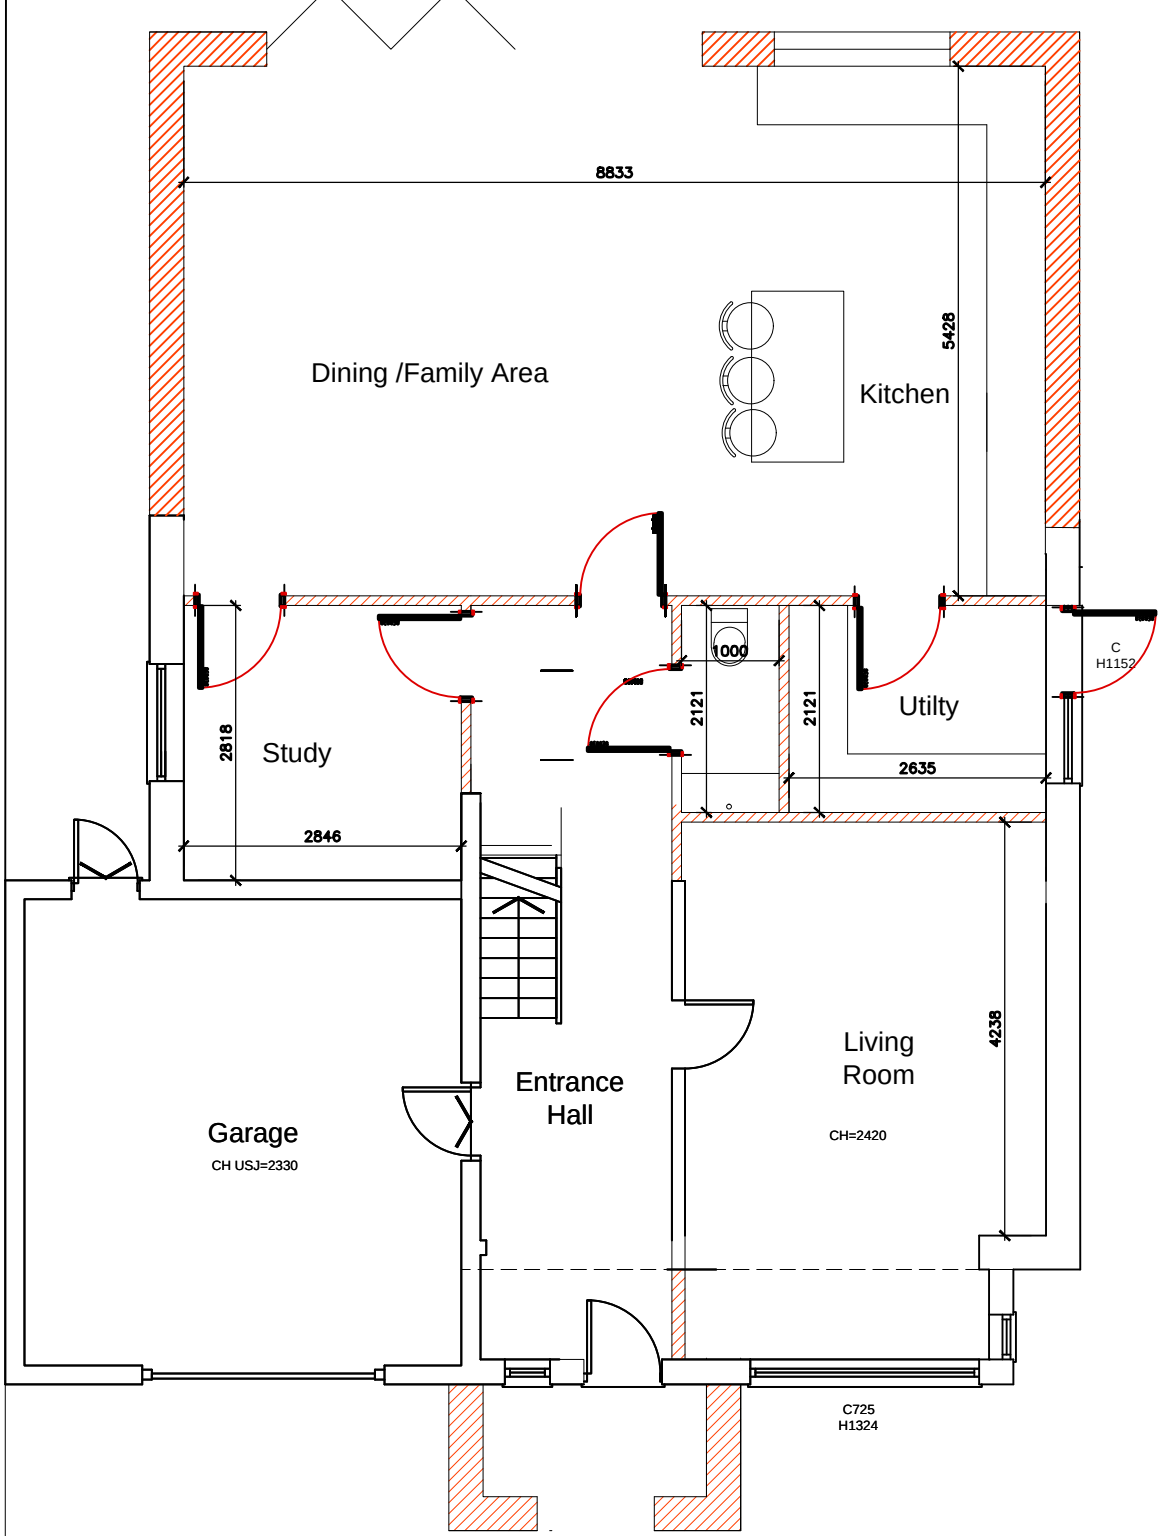


PROPOSED GROUND FLOOR PLAN
1-100

0M 1M 2M 3M 4M 5M

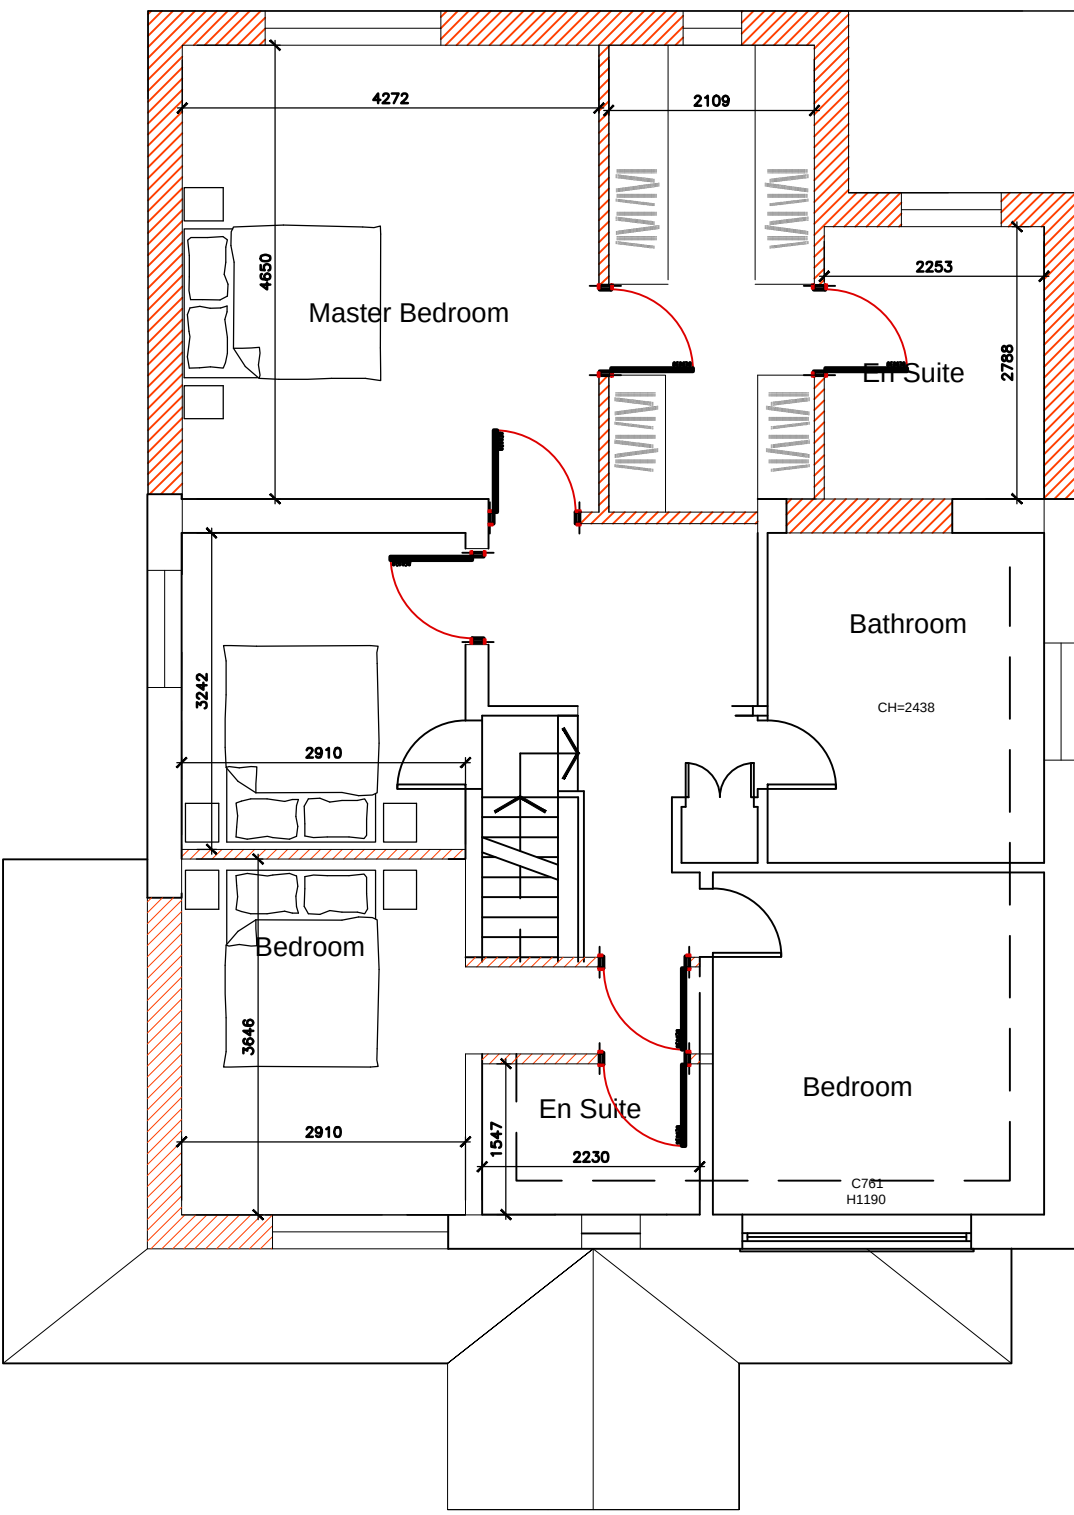

PROPOSED FIRST FLOOR PLAN
1-100

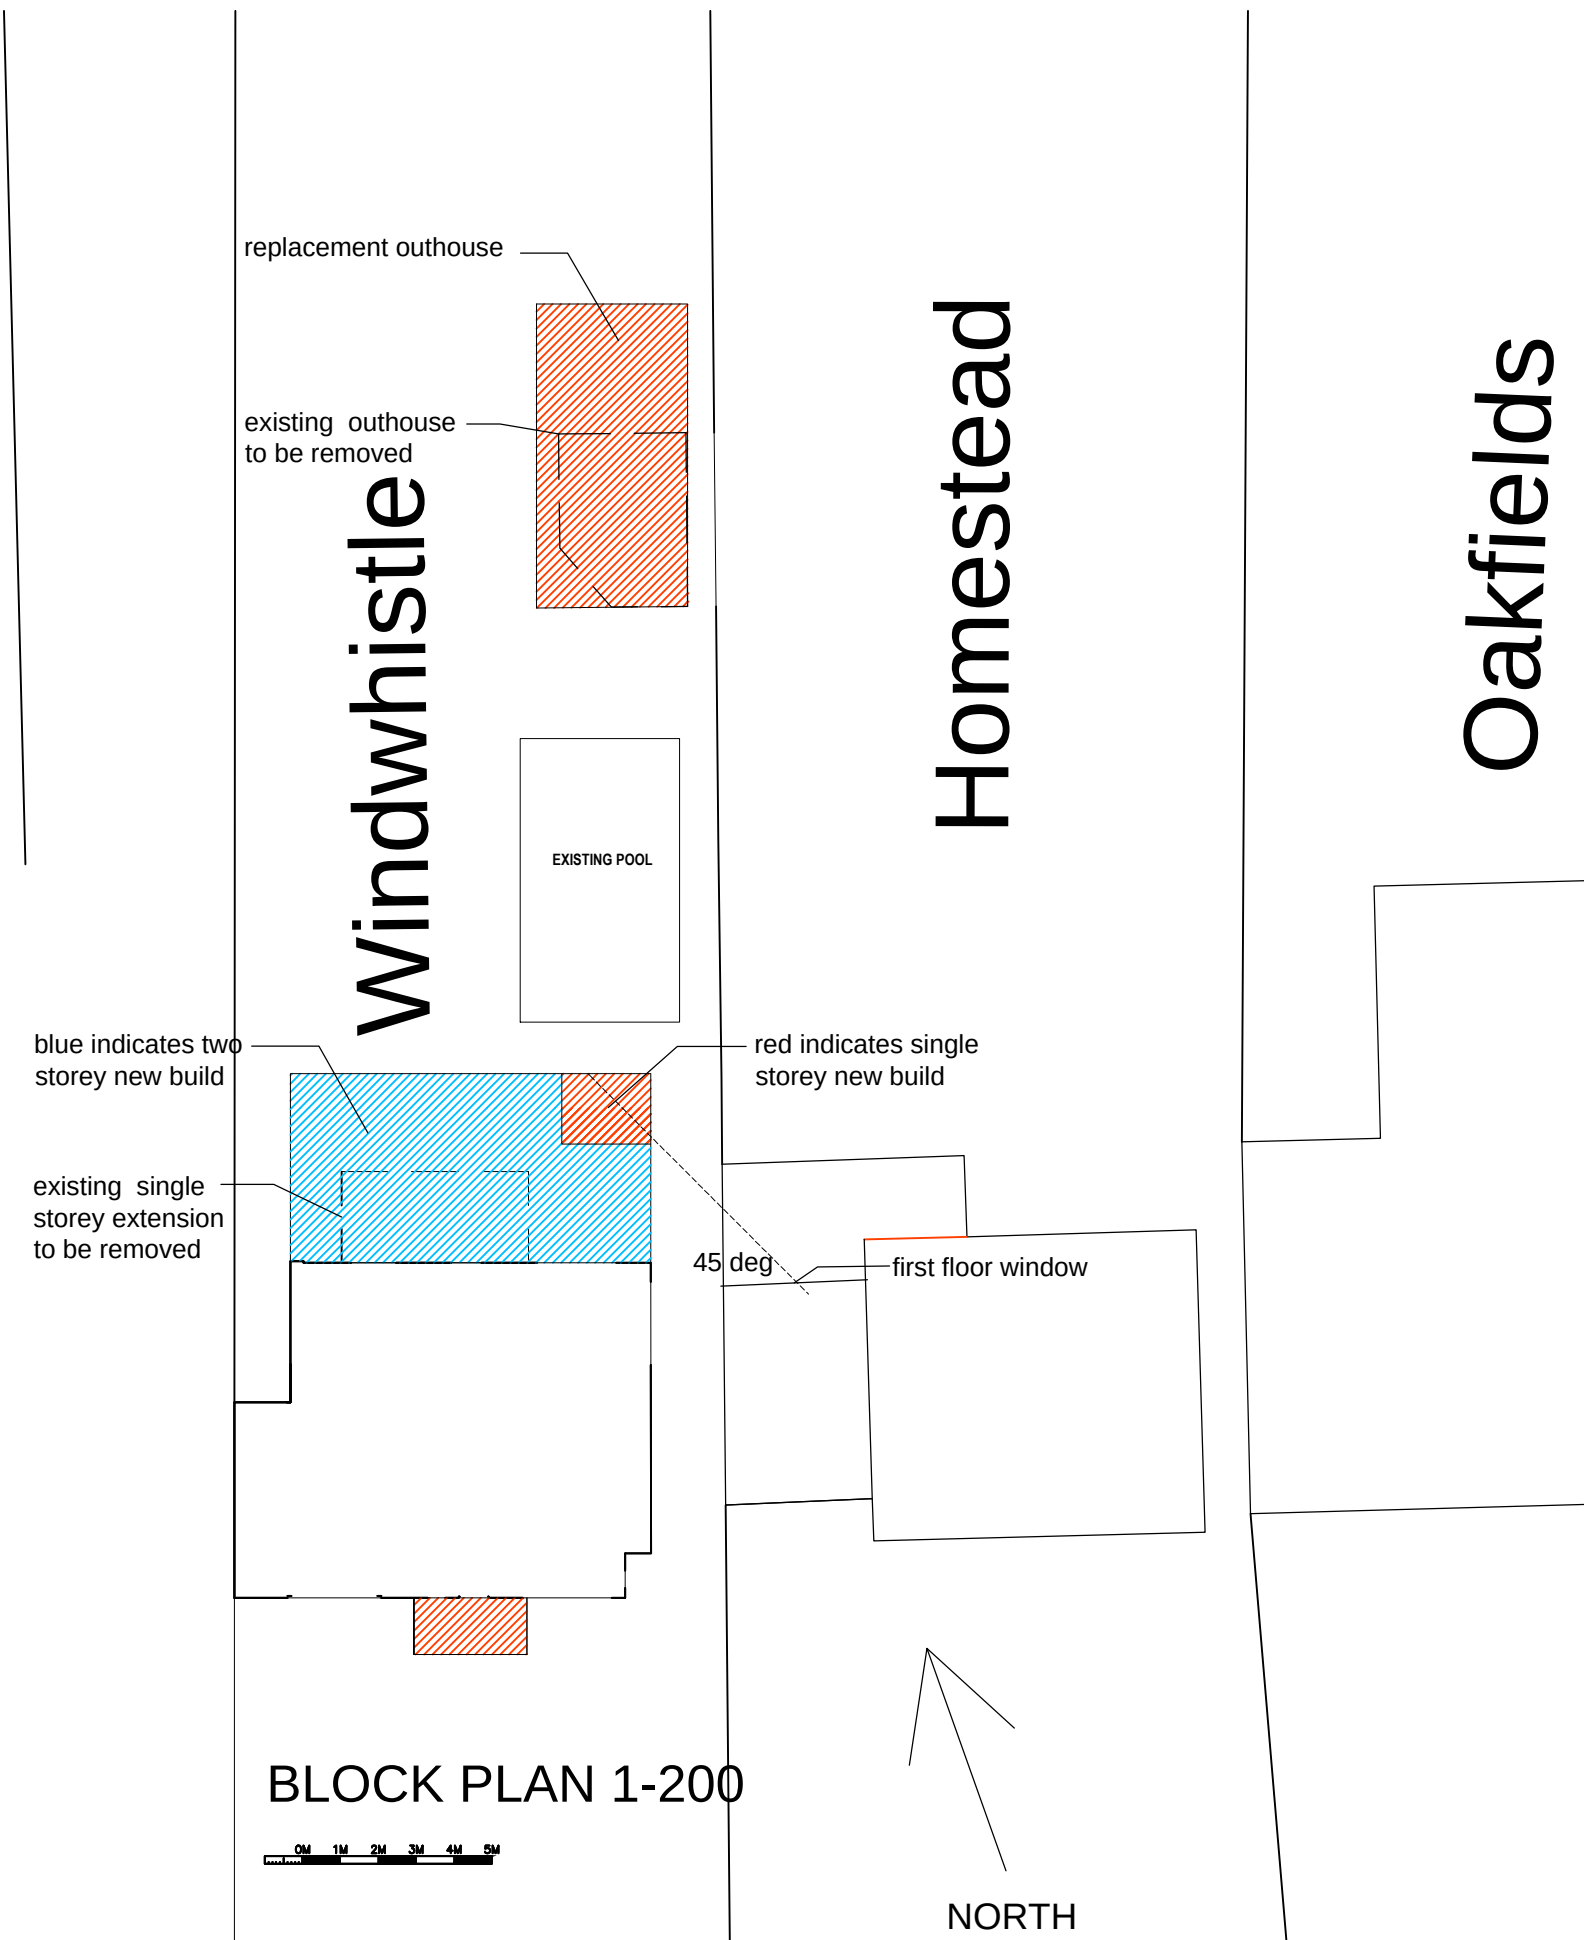

BLOCK PLAN 1-200

0M 1M 2M 3M 4M 5M

Windwhistle

Homestead

Oakfields

45 deg.

first floor window

NORTH

Rev	Comment	By	Date
1			
			
GROOM DESIGN LTD			
27 Lambridge Wood Road Henley on Thames RG9 3BP			
Mobile: 07881952315 Email: mhg@groomdesign.co.uk			
Client:			
Mrs J Nash			
Job Title:			
Windwhistle			
Drawing Title:			
Existing Site Plan Location Plan, Plans and Elevations			
Status:			
Planning			
Date Drawn:	Drawn By:	Scale:	
Feb 25		Varies	
Job No:	Drw No:	Rev:	
8020	1	--	