


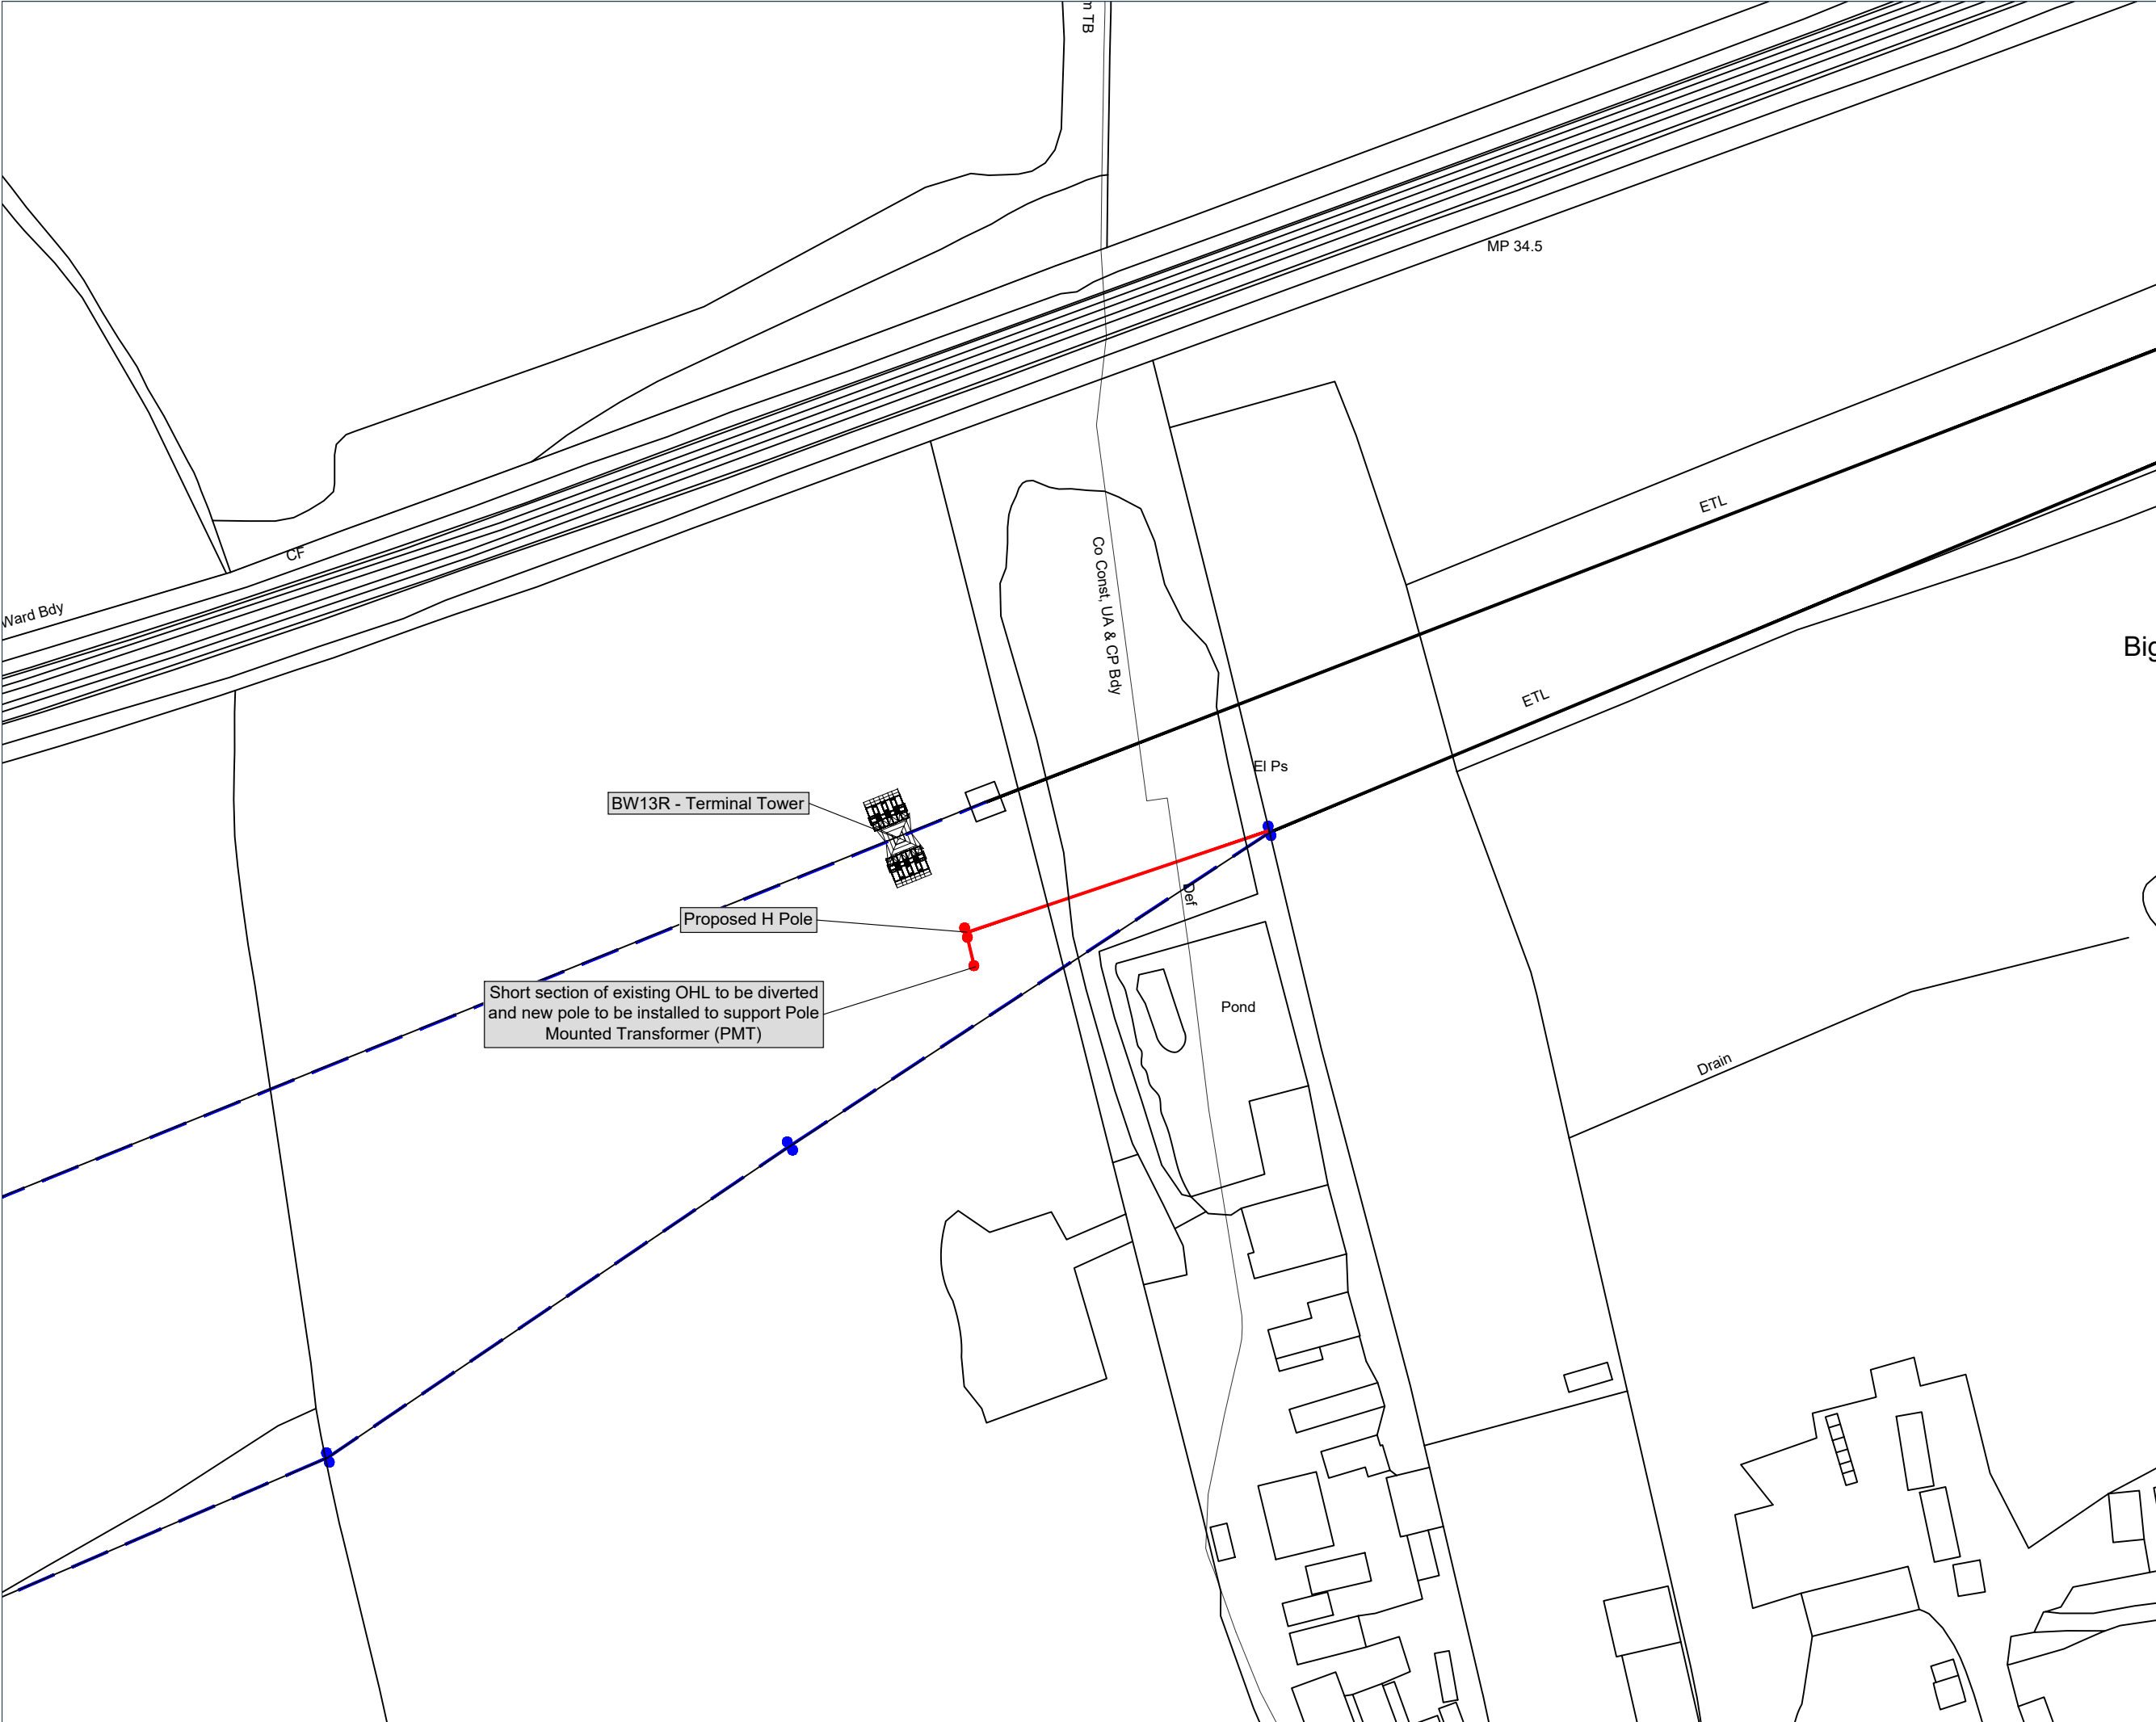

Site Plan

- Key:
- Overhead Line to be Dismantled
 - Pole to be Dismantled
 - Proposed Pole
 - Proposed Overhead Line
 - Existing Overhead Line

Notes:

Signed:

Date:

Interest:
N/A

Location:
Waterloo Road, Wokingham Without,
Borough of Wokingham, RG40 2JU

Coords: 482117, 167860


Scheme Name:
South Wokingham Termination (132kV and
33kV)

Drawing Name:
Information Plan

Drawing No: 23010130_PLN_INFO_25.1

Rev	Date	Description
-	04.11.2024	First Issue

Drawn:	AB	
Approved:	MD/BA/LD	
Sheet No:	1 of 7	
Sheet Size:	A3	

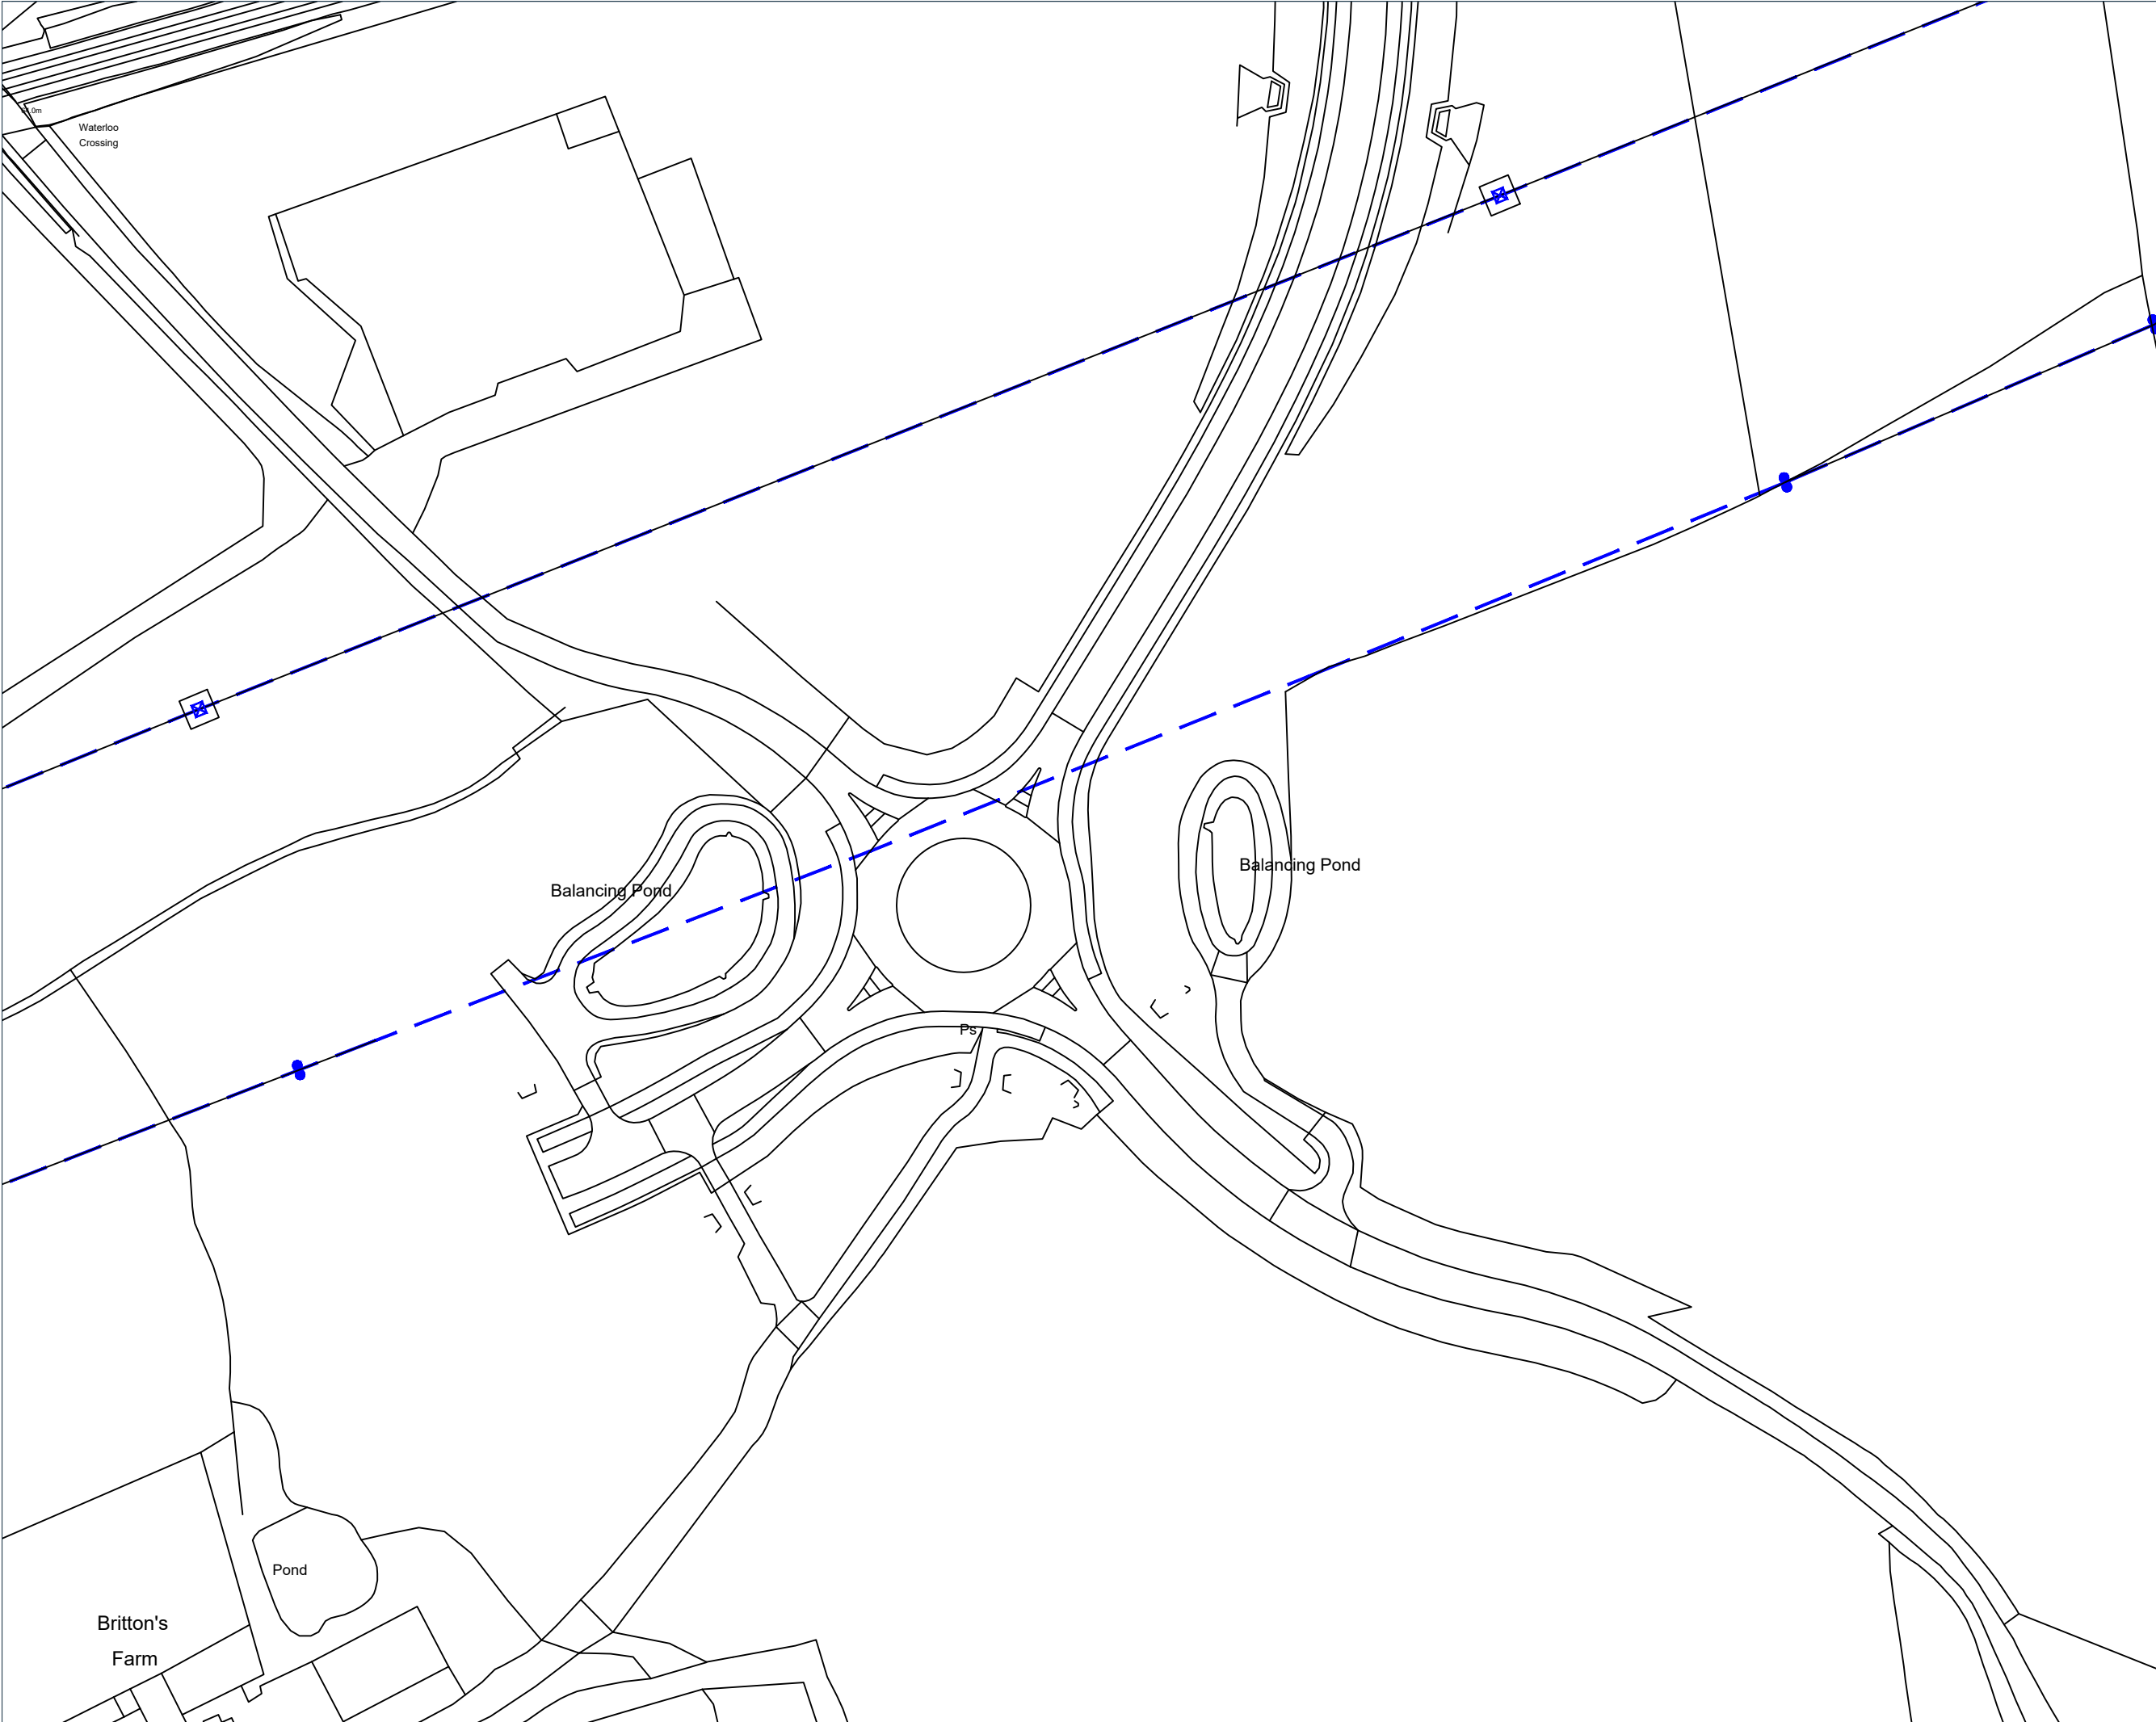

DM

DALCOUR
MACLAREN

Key:

Overhead Line to be Dismantled

Tower to be Dismantled

Pole to be Dismantled

Notes:

Signed:

Date:

Interest:

N/A

Location:

Waterloo Road, Wokingham Without,
Borough of Wokingham, RG40 2JU

Coords:

482117, 167860

Scheme Name:

South Wokingham Termination (132kV and
33kV)

Drawing Name:

Information Plan


Drawing No:

23010130_PLN_INFO_25.2

Rev	Date	Description
-	04.11.2024	First Issue

Drawn:	AB	
Approved:	MD/BA/LD	
Sheet No:	2 of 7	
Sheet Size:	A3	

Plan produced on behalf of Southern Electric Power Distribution PLC.
BASED UPON THE ORDNANCE SURVEY MAP WITH THE SANCTION
OF THE CONTROLLER OF HM STATIONERY OFFICE.
CROWN COPYRIGHT RESERVED. © OS LICENCE No. 100019888.

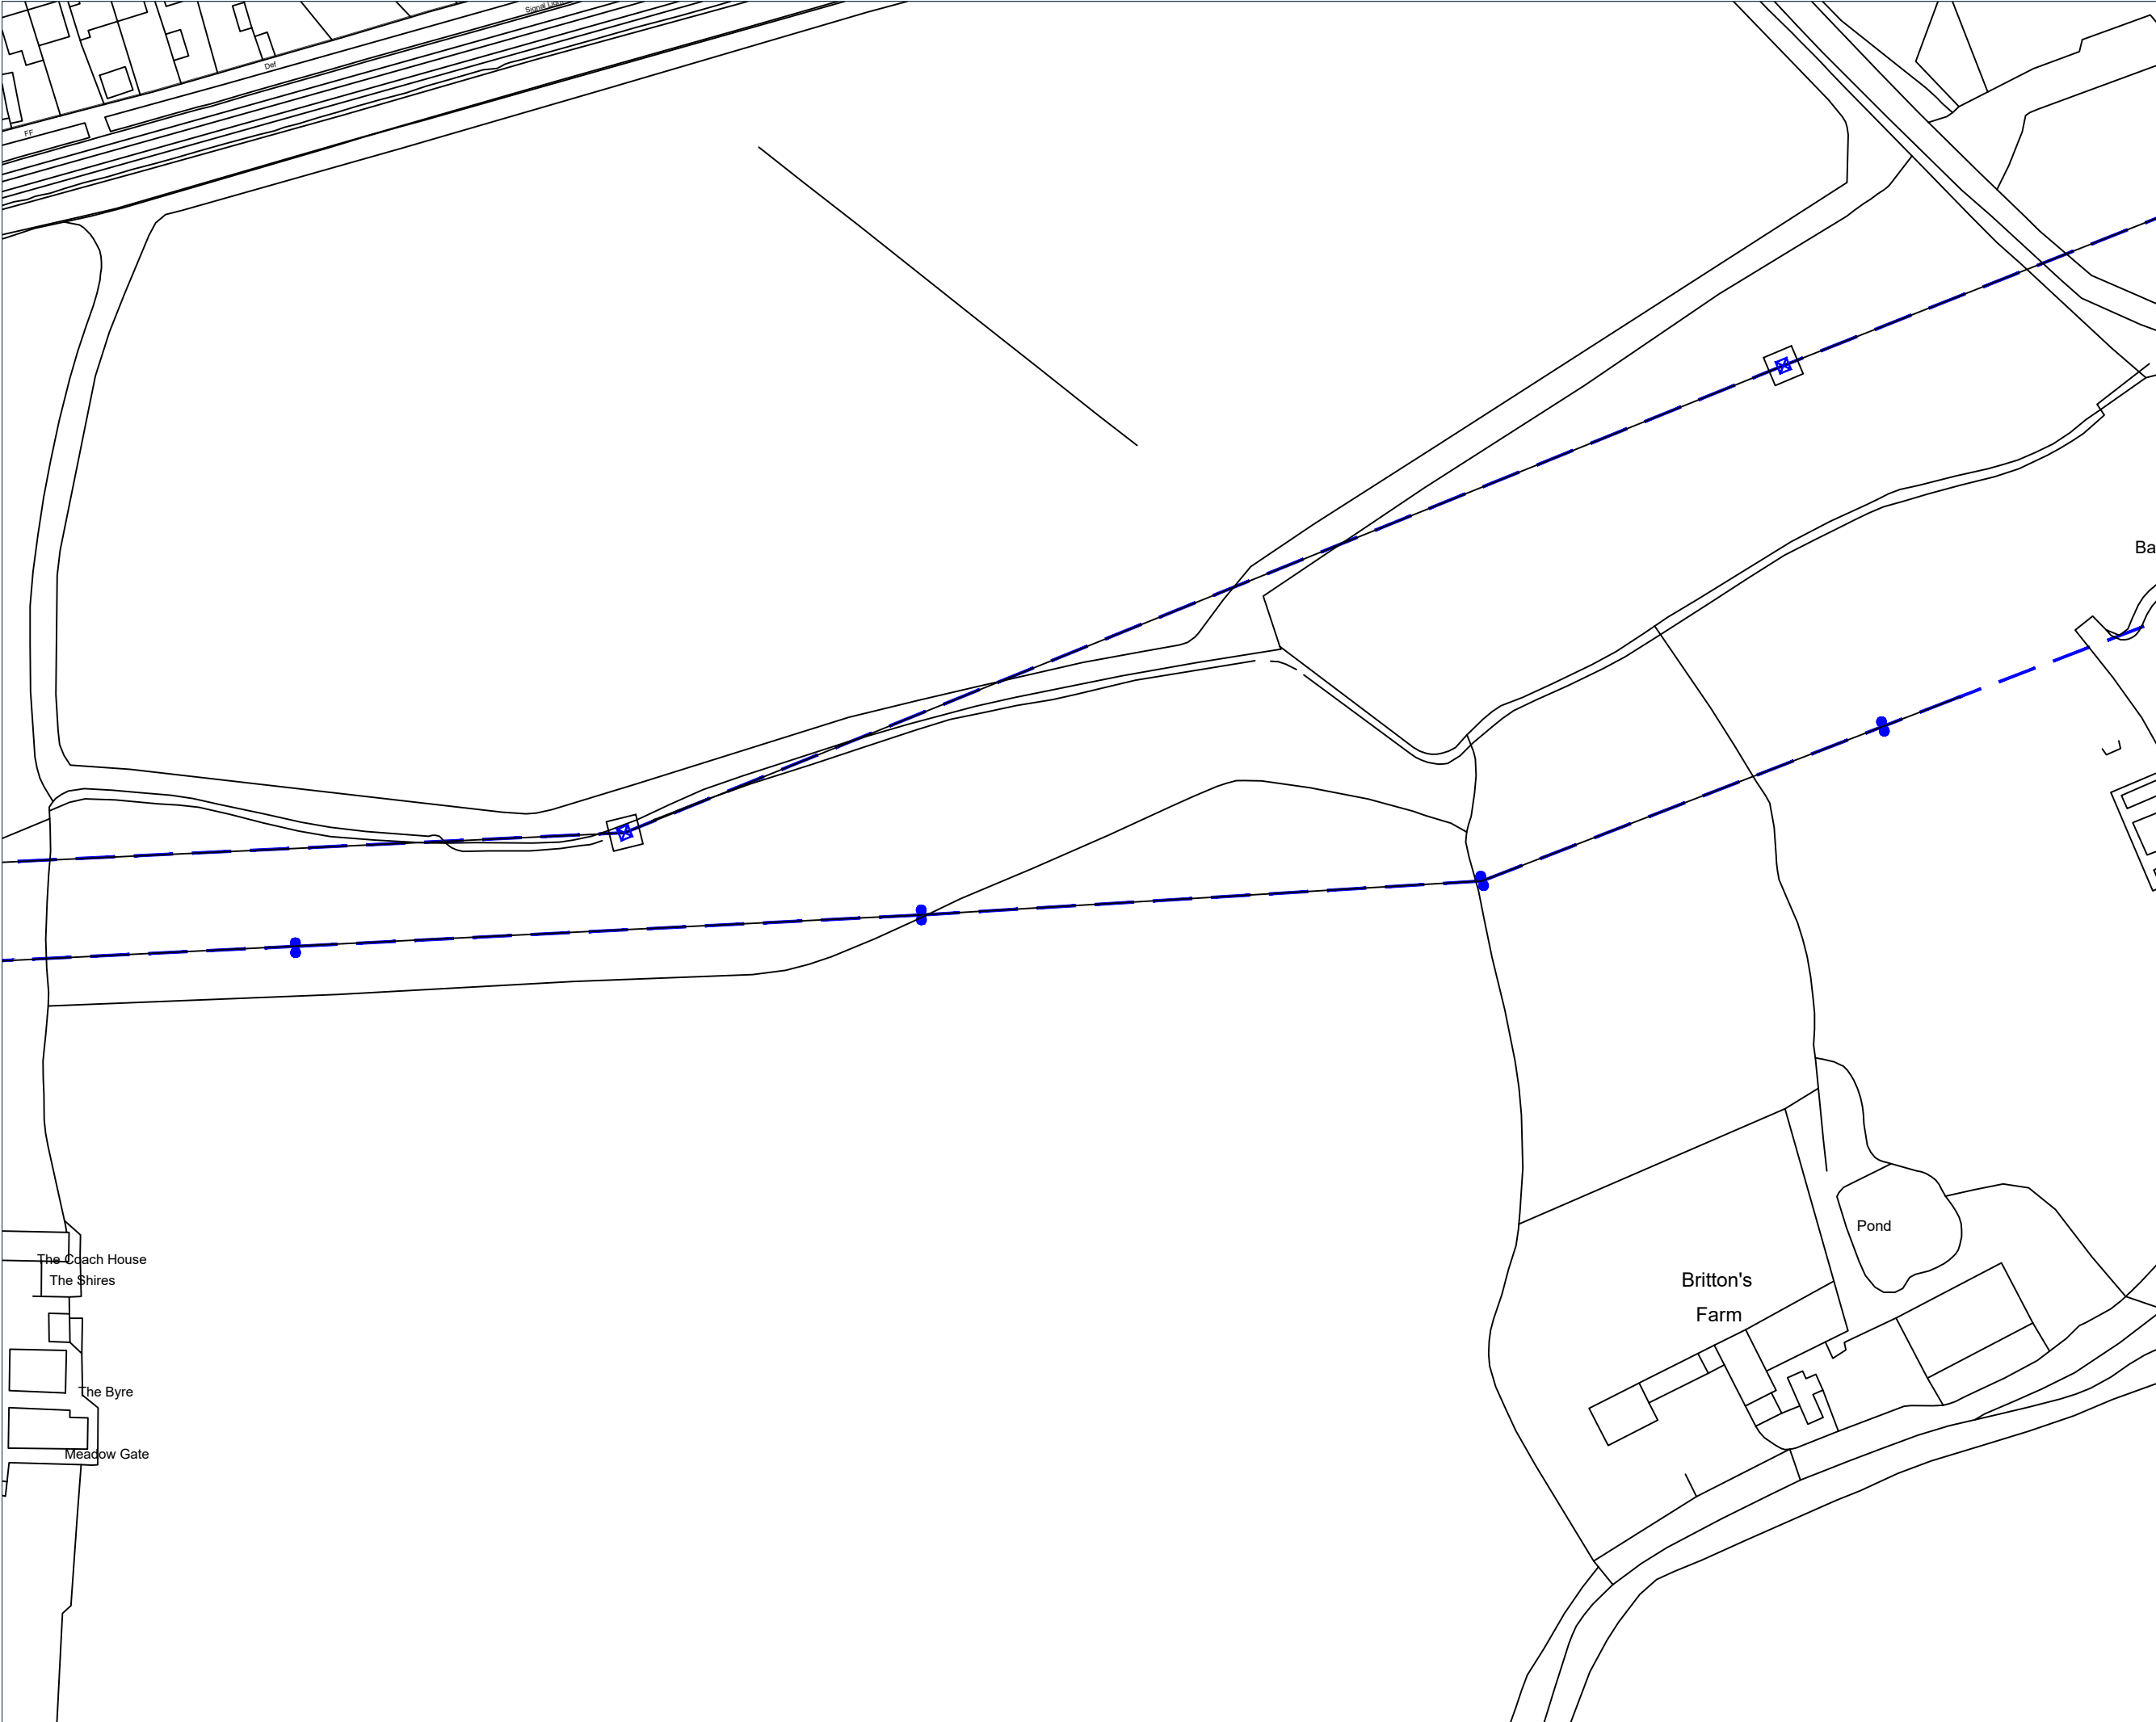

Site Plan



- Key:
- Overhead Line to be Dismantled
 - Tower to be Dismantled
 - Pole to be Dismantled

Notes:

Signed:

Date:

Interest:
N/A

Location:
Waterloo Road, Wokingham Without,
Borough of Wokingham, RG40 2JU

Coords: 482117, 167860

Scheme Name:
South Wokingham Termination (132kV and
33kV)

Drawing Name:
Information Plan

Drawing No: 23010130_PLN_INFO_25.3


Rev	Date	Description
-	04.11.2024	First Issue

Drawn:	AB	
Approved:	MD/BA/LD	
Sheet No:	3 of 7	
Sheet Size:	A3	



Plan produced on behalf of Southern Electric Power Distribution PLC.
BASED UPON THE ORDNANCE SURVEY MAP WITH THE SANCTION
OF THE CONTROLLER OF HM STATIONERY OFFICE.
CROWN COPYRIGHT RESERVED. © OS LICENCE No. 100019888.

Scale 1:1250

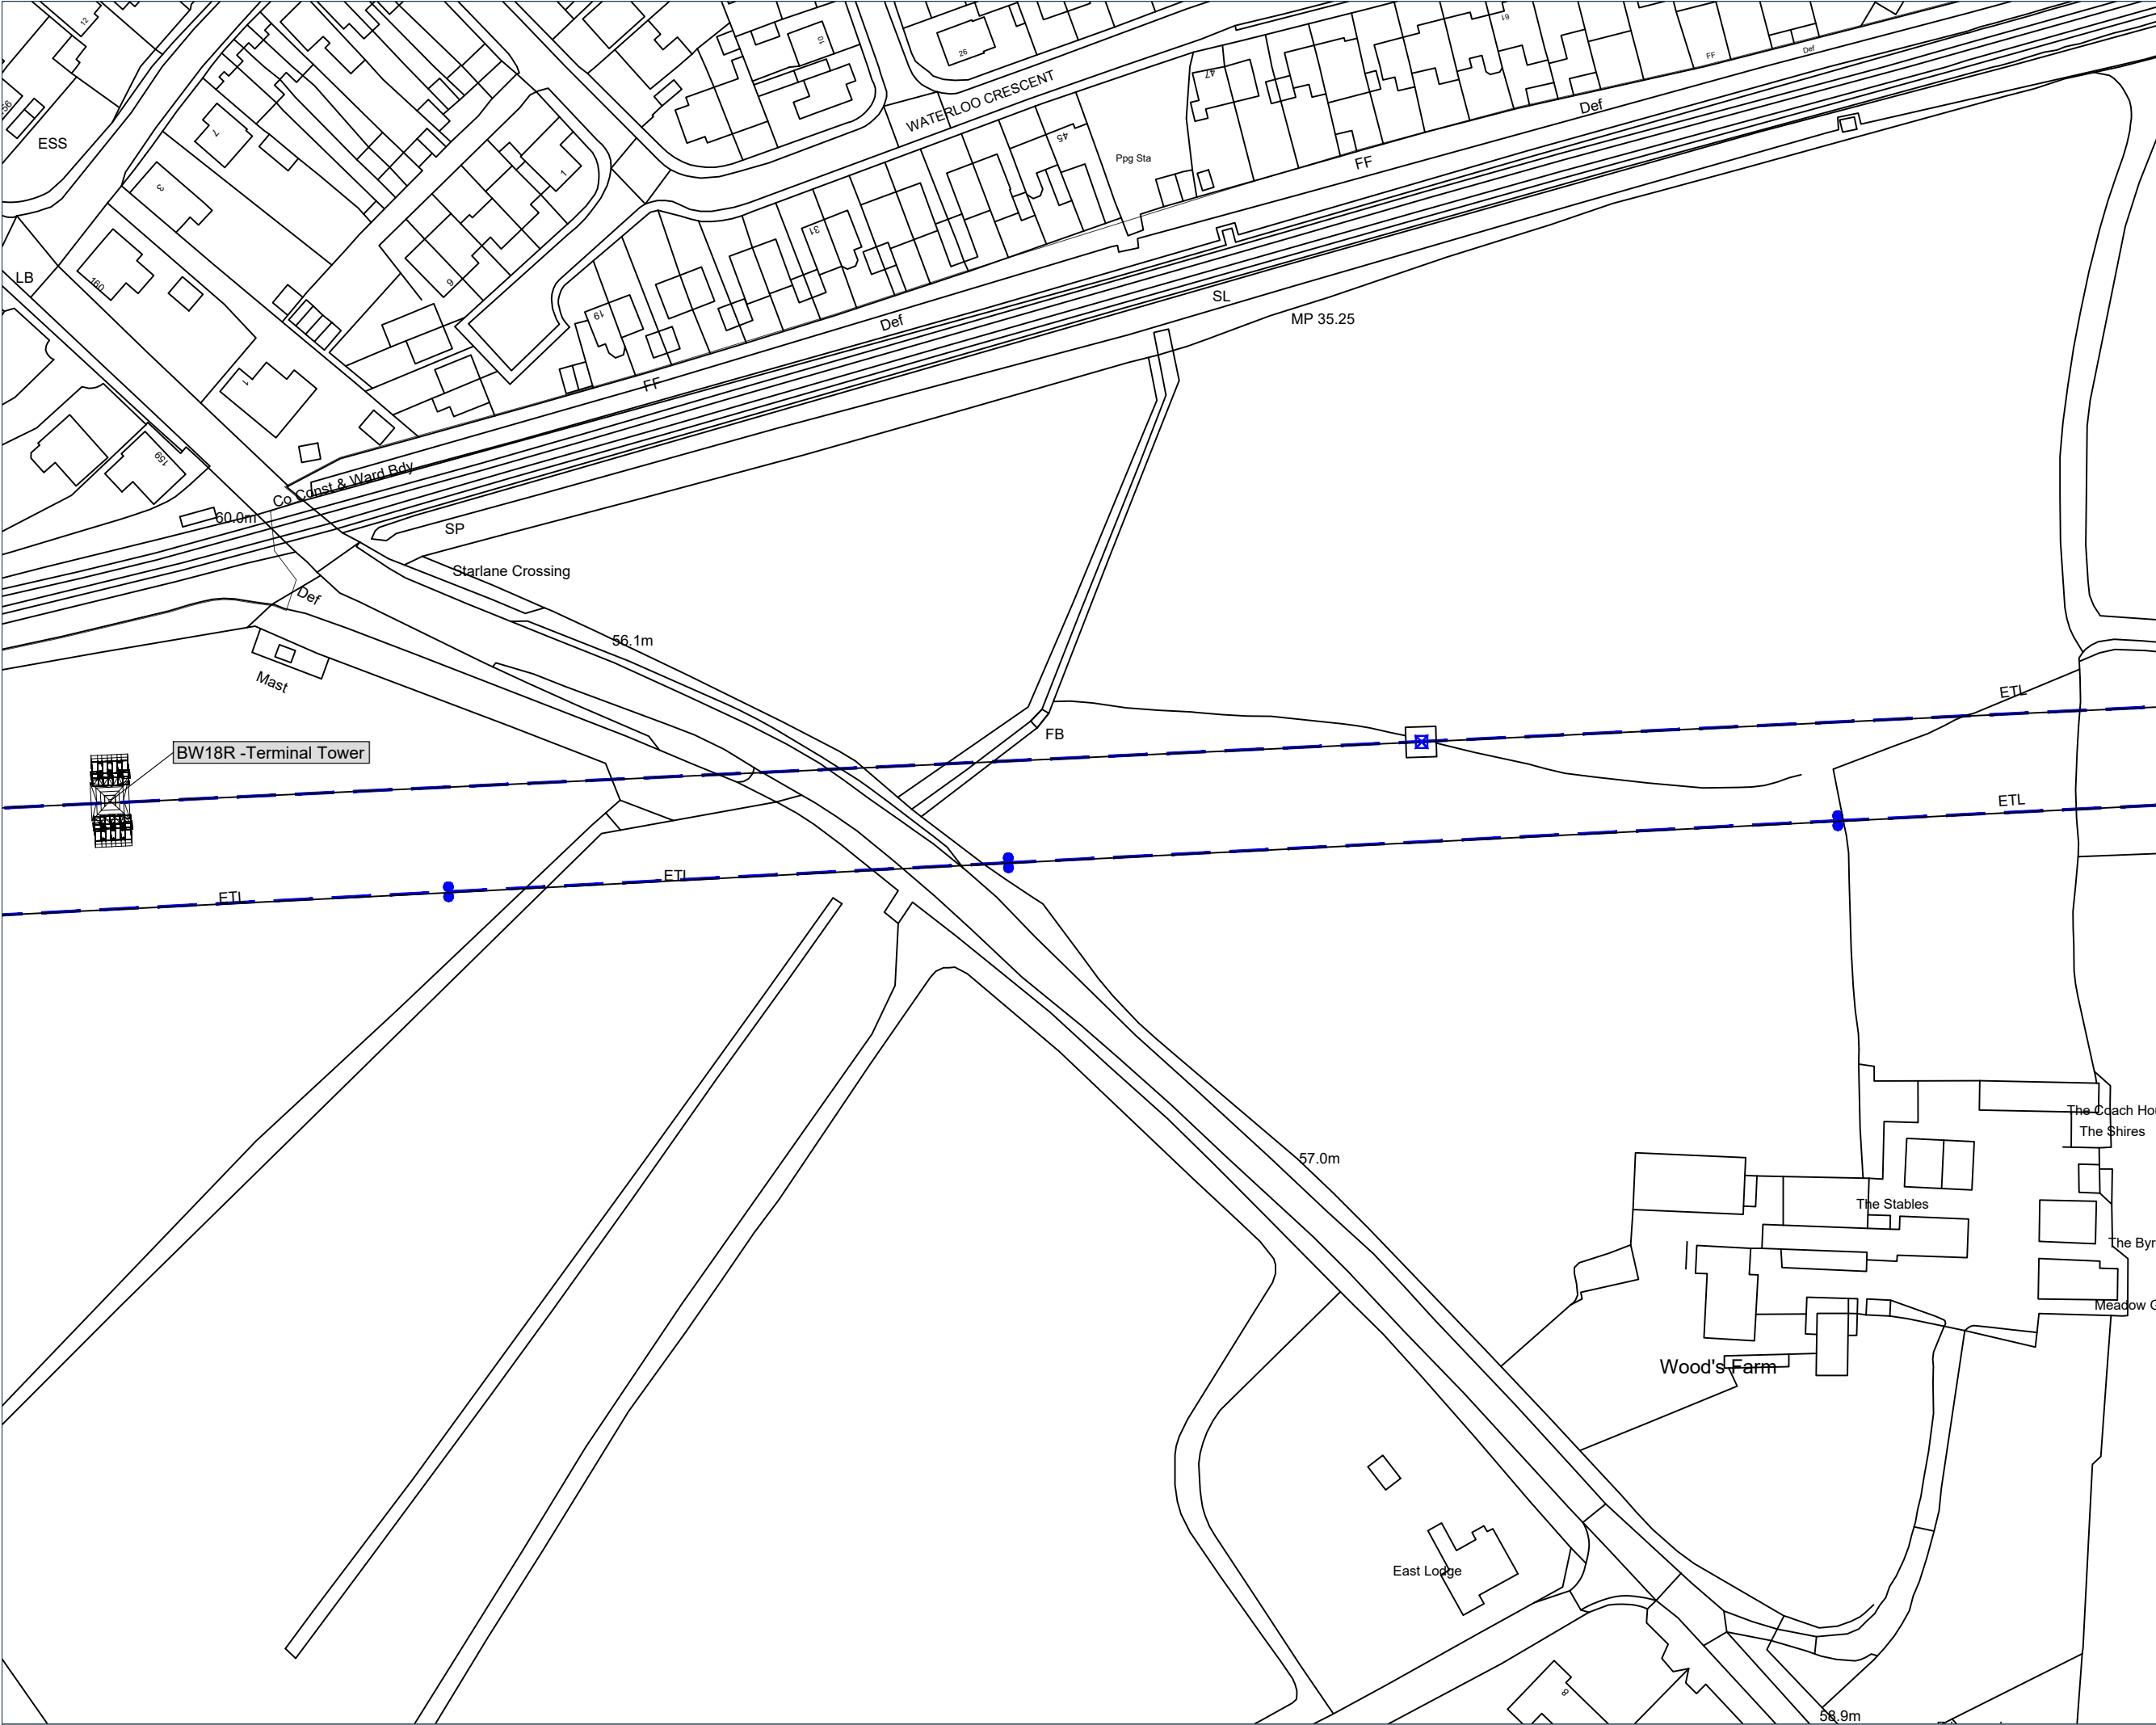

DM

DALCOUR
MACLAREN

Key:

Overhead Line to be Dismantled

Pole to be Dismantled

Tower to be Dismantled

Notes:

Signed:

Date:

Interest:

N/A

Location:

Waterloo Road, Wokingham Without,
Borough of Wokingham, RG40 2JU

Coords:

482117, 167860

Scheme Name:

South Wokingham Termination (132kV and 33kV)

Drawing Name:

Information Plan

Drawing No:

23010130_PLN_INFO_25.4

Rev	Date	Description
-	04.11.2024	First Issue

Drawn:

AB

Approved:

MD/BA/LD

Sheet No:

4 of 7

Sheet Size:

A3

Scottish & Southern
Electricity Networks

Plan produced on behalf of Southern Electric Power Distribution PLC.
BASED UPON THE ORDNANCE SURVEY MAP WITH THE SANCTION
OF THE CONTROLLER OF HM STATIONERY OFFICE.
CROWN COPYRIGHT RESERVED. © OS LICENCE No. 100019888.





DALCOUR
MACLAREN

Key:

- Overhead Line to be Dismantled
- Proposed Pole
- Existing Overhead Line
- Existing Pole

Notes:

Signed:

Date:

Interest:

N/A

Location:

Waterloo Road, Wokingham Without,
Borough of Wokingham, RG40 2JU

Coords: 482117, 167860

Scheme Name:

South Wokingham Termination (132kV and 33kV)

Drawing Name:

Information Plan


Drawing No: 23010130_PLN_INFO_25.5

Rev	Date	Description
-	04.11.2024	First Issue

Drawn:	AB	
Approved:	MD/BA/LD	
Sheet No:	5 of 7	
Sheet Size:	A3	



Plan produced on behalf of Southern Electric Power Distribution PLC.
BASED UPON THE ORDNANCE SURVEY MAP WITH THE SANCTION
OF THE CONTROLLER OF HM STATIONERY OFFICE.
CROWN COPYRIGHT RESERVED. © OS LICENCE No. 100019888.

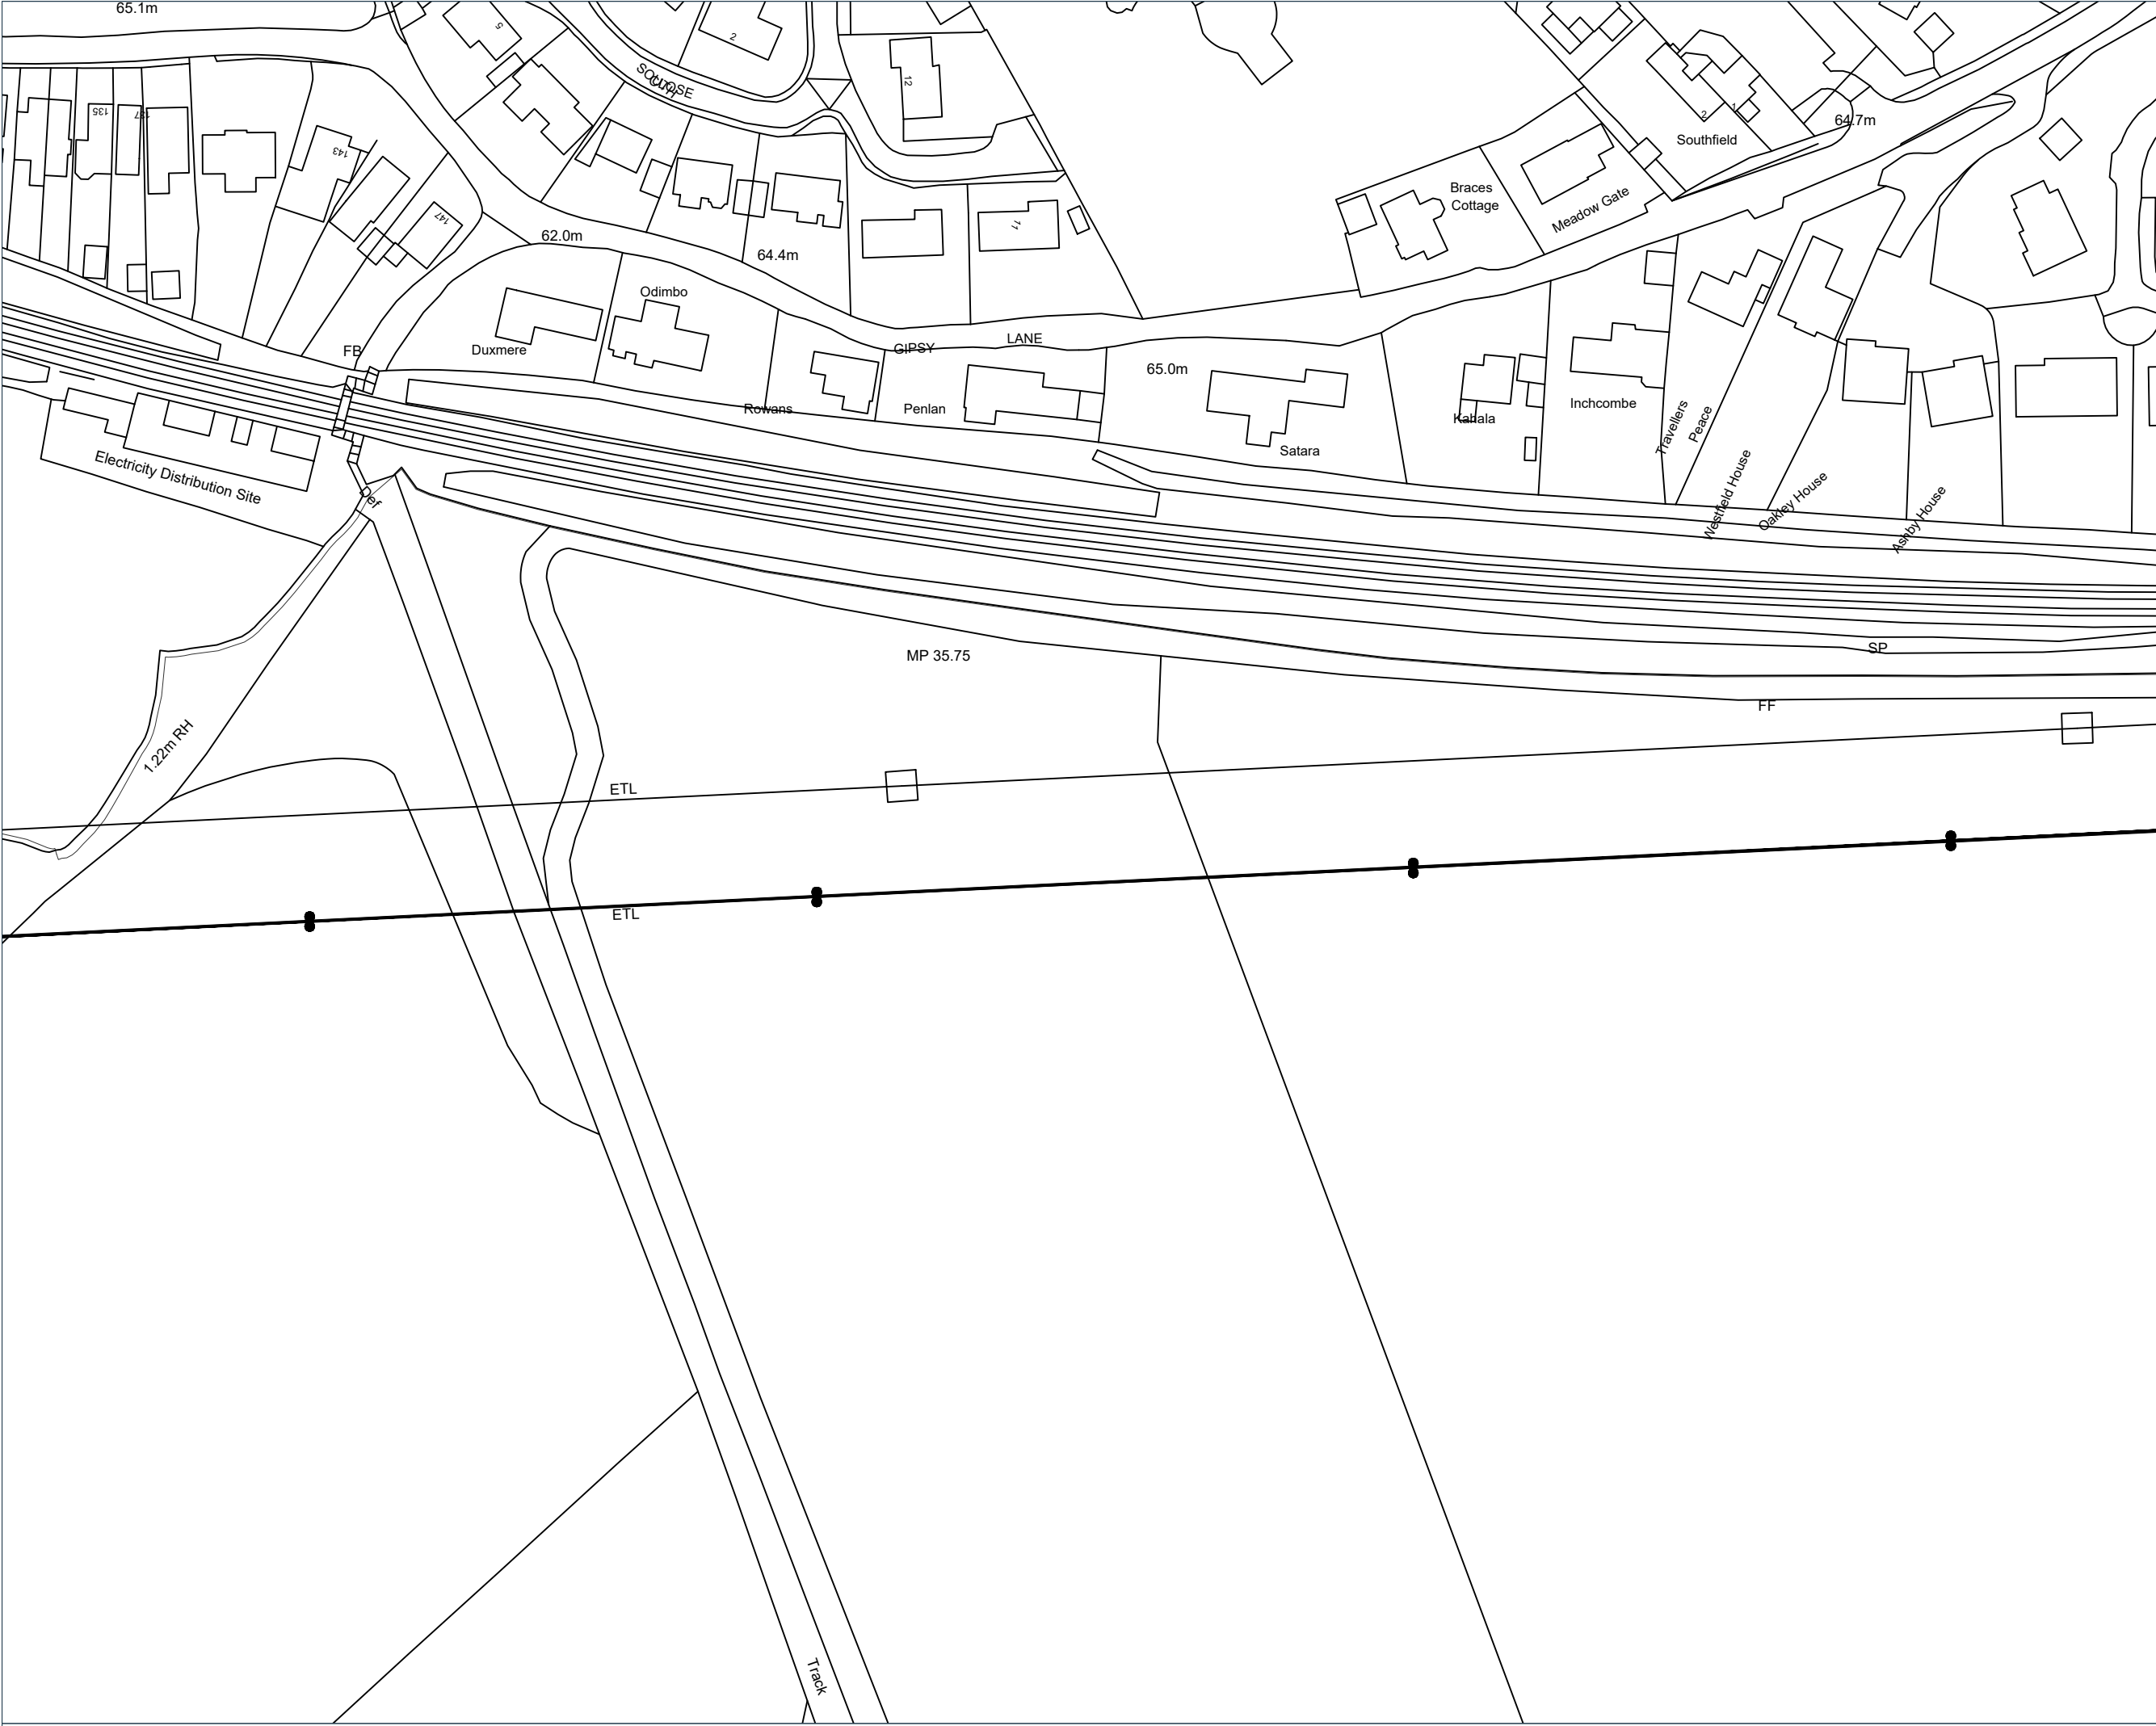

- Key:
- Existing Overhead Line
 - Existing Pole

Notes:

Signed:

Date:

Interest:

N/A

Location:

Waterloo Road, Wokingham Without,
Borough of Wokingham, RG40 2JU

Coords: 482117, 167860

Scheme Name:
South Wokingham Termination (132kV and
33kV)

Drawing Name:

Information Plan

Drawing No: 23010130_PLN_INFO_25.6


Rev	Date	Description
-	04.11.2024	First Issue

Drawn:	AB	
Approved:	MD/BA/LD	
Sheet No:	6 of 7	
Sheet Size:	A3	



Plan produced on behalf of Southern Electric Power Distribution PLC.
BASED UPON THE ORDNANCE SURVEY MAP WITH THE SANCTION
OF THE CONTROLLER OF HM STATIONERY OFFICE.

CROWN COPYRIGHT RESERVED. © OS LICENCE No. 100019888.

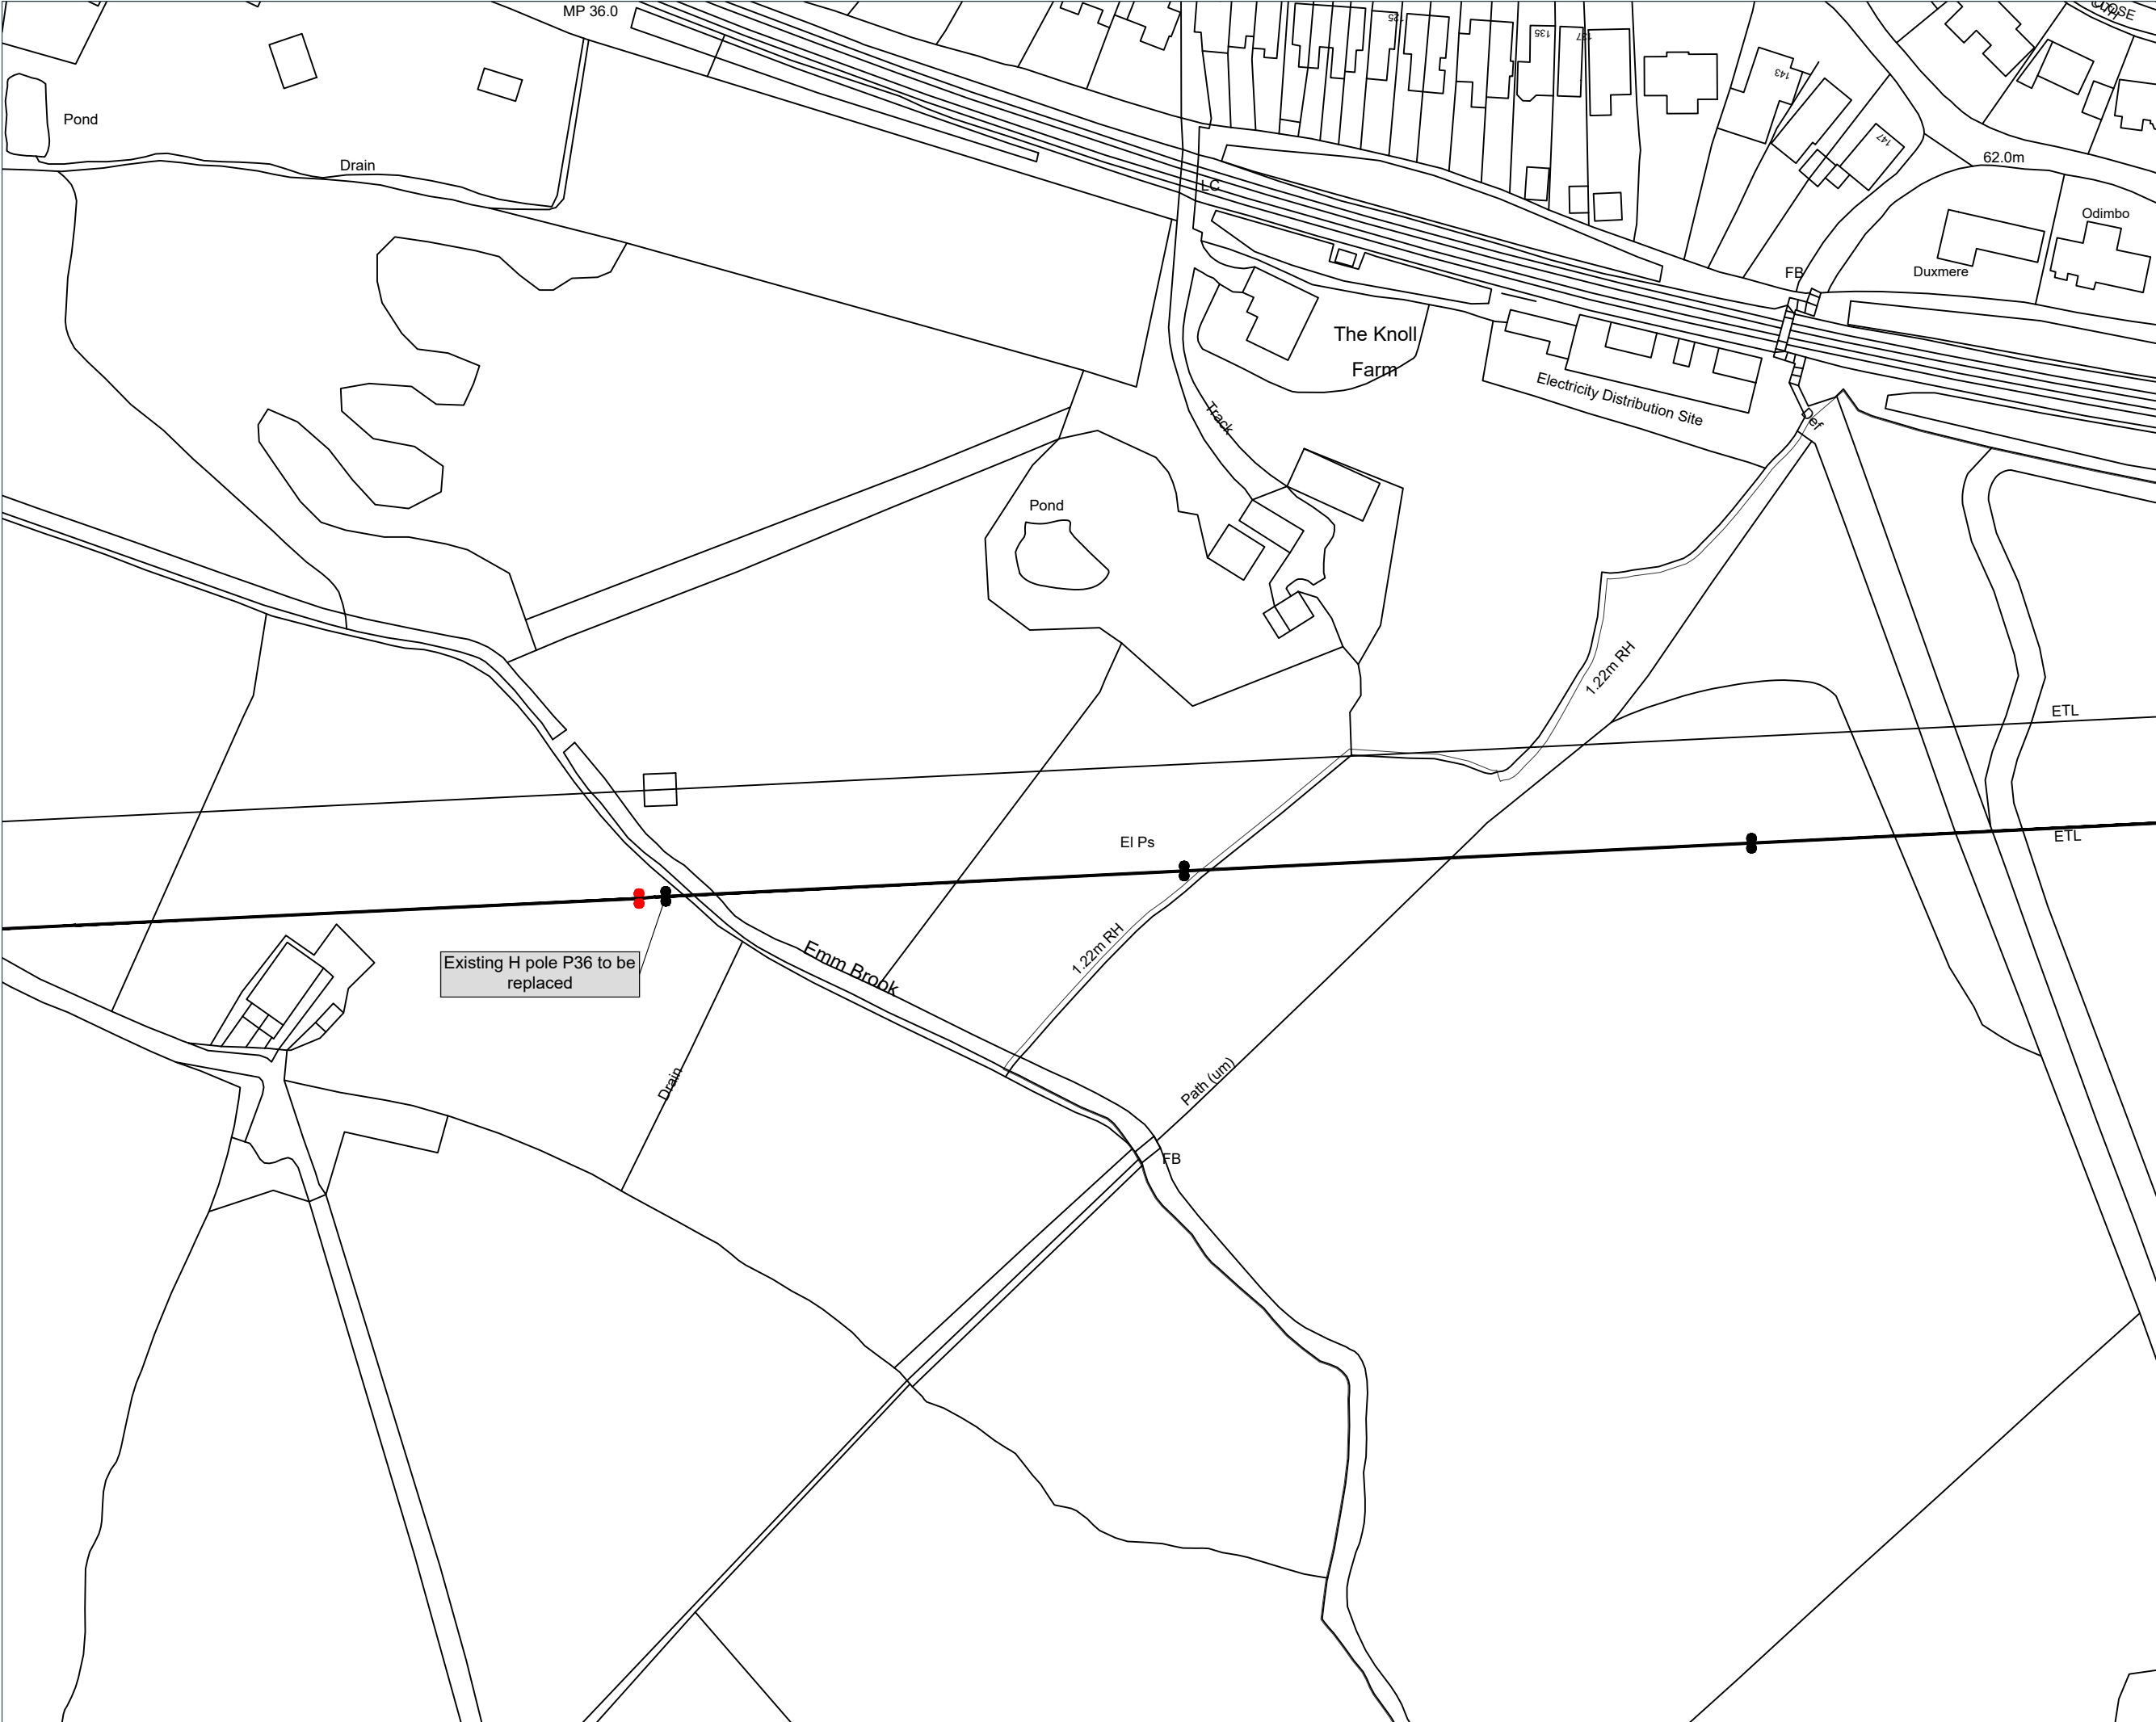

Site Plan



- Key:
- Existing Overhead Line
 - Existing Pole
 - Proposed Pole

Notes:

Signed:

Date:

Interest:

N/A

Location:

Waterloo Road, Wokingham Without,
Borough of Wokingham, RG40 2JU

Coords: 482117, 167860

Scheme Name:
South Wokingham Termination (132kV and
33kV)

Drawing Name:

Information Plan

Drawing No: 23010130_PLN_INFO_25.7

Rev	Date	Description
-	04.11.2024	First Issue

Drawn:	AB
Approved:	MD/BA/LD
Sheet No:	7 of 7
Sheet Size:	A3



Plan produced on behalf of Southern Electric Power Distribution PLC.
BASED UPON THE ORDINANCE SURVEY MAP WITH THE SANCTION
OF THE CONTROLLER OF HM STATIONERY OFFICE.
CROWN COPYRIGHT RESERVED. © OS LICENCE No. 100019888.

Scale 1:1250