


This drawing is the copyright of Hoban Design Ltd.
Do not scale off this drawing.
Report any discrepancies to the architect.
All dimensions are in millimetres unless shown otherwise.

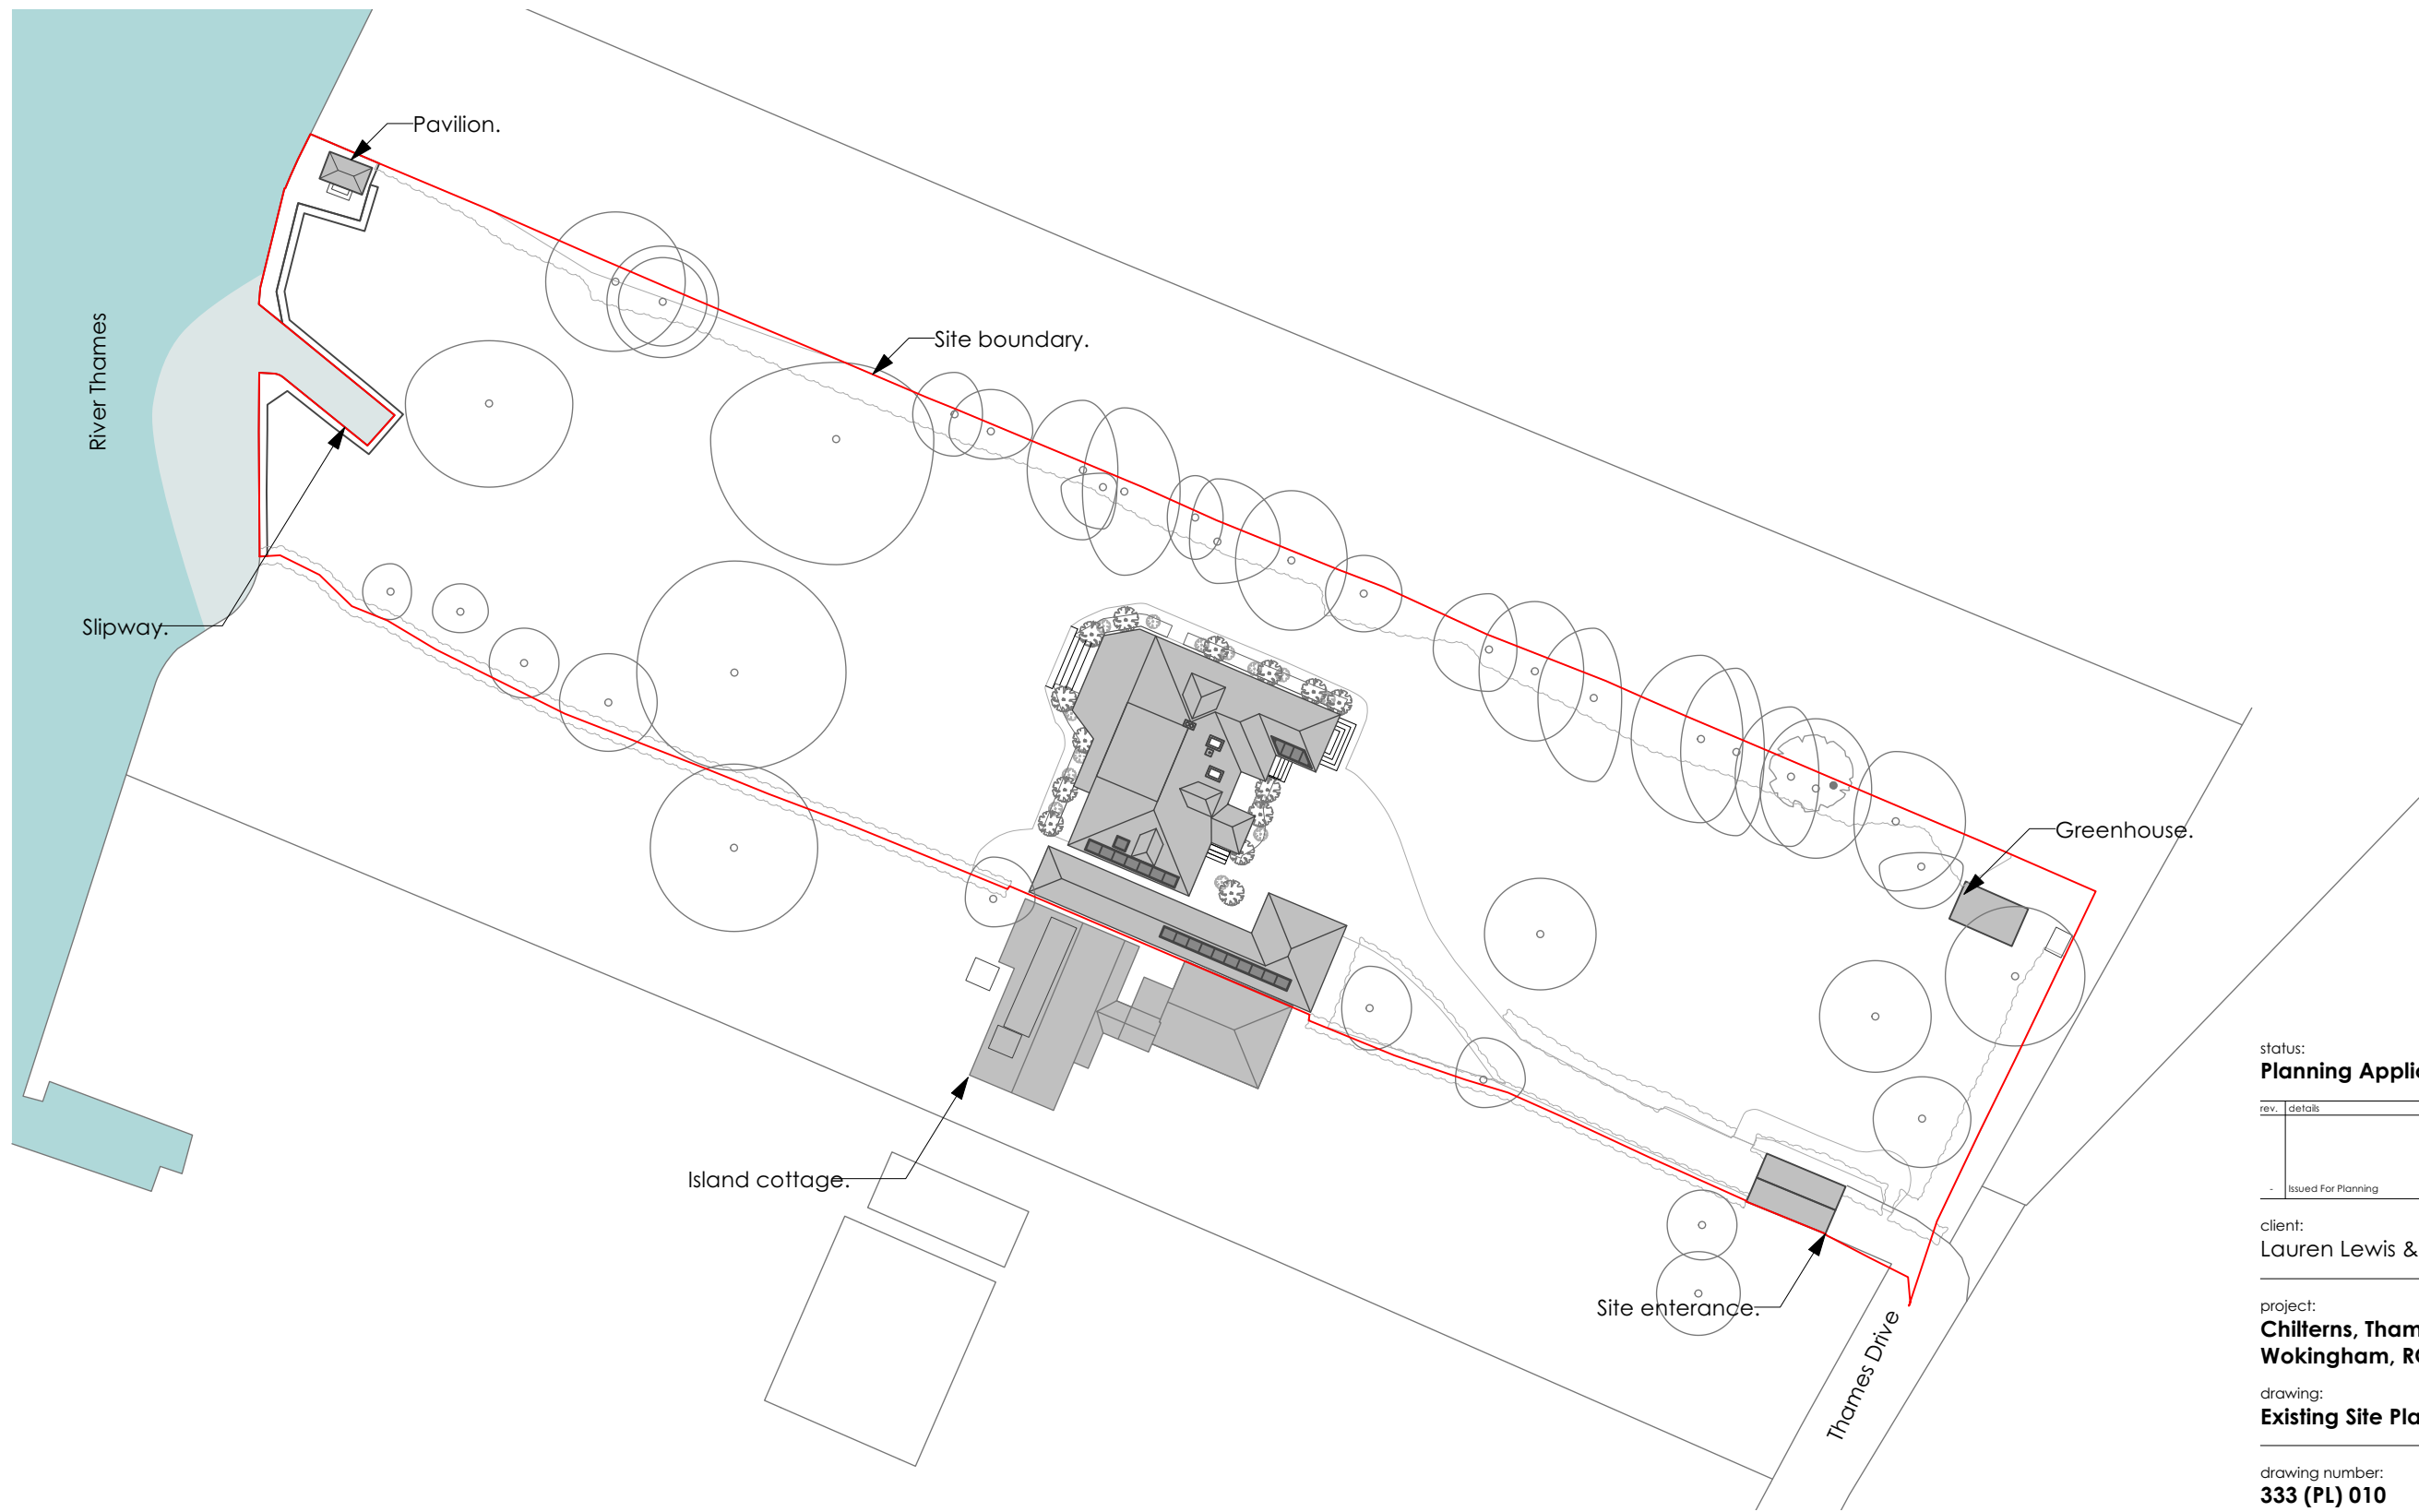

status:
Planning Application

rev.	details	date
-	Issued For Planning	23.09.2025

client:
Lauren Lewis & Alex Bailes

project:
**Chilterns, Thames Drive,
Wokingham, RG10 9TP**

drawing:
Existing Site Plan

drawing number:
333 (PL) 010

drawing scale:
Varies @ A3

date: **25.04.2025**
drawn by: **EH**

hoban|design
ARCHITECTS

T 020 8947 0849
E info@hobandesign.co.uk
W www.hobandesign.co.uk

43 Church Road,
Wimbledon,
London, SW19 5DQ