
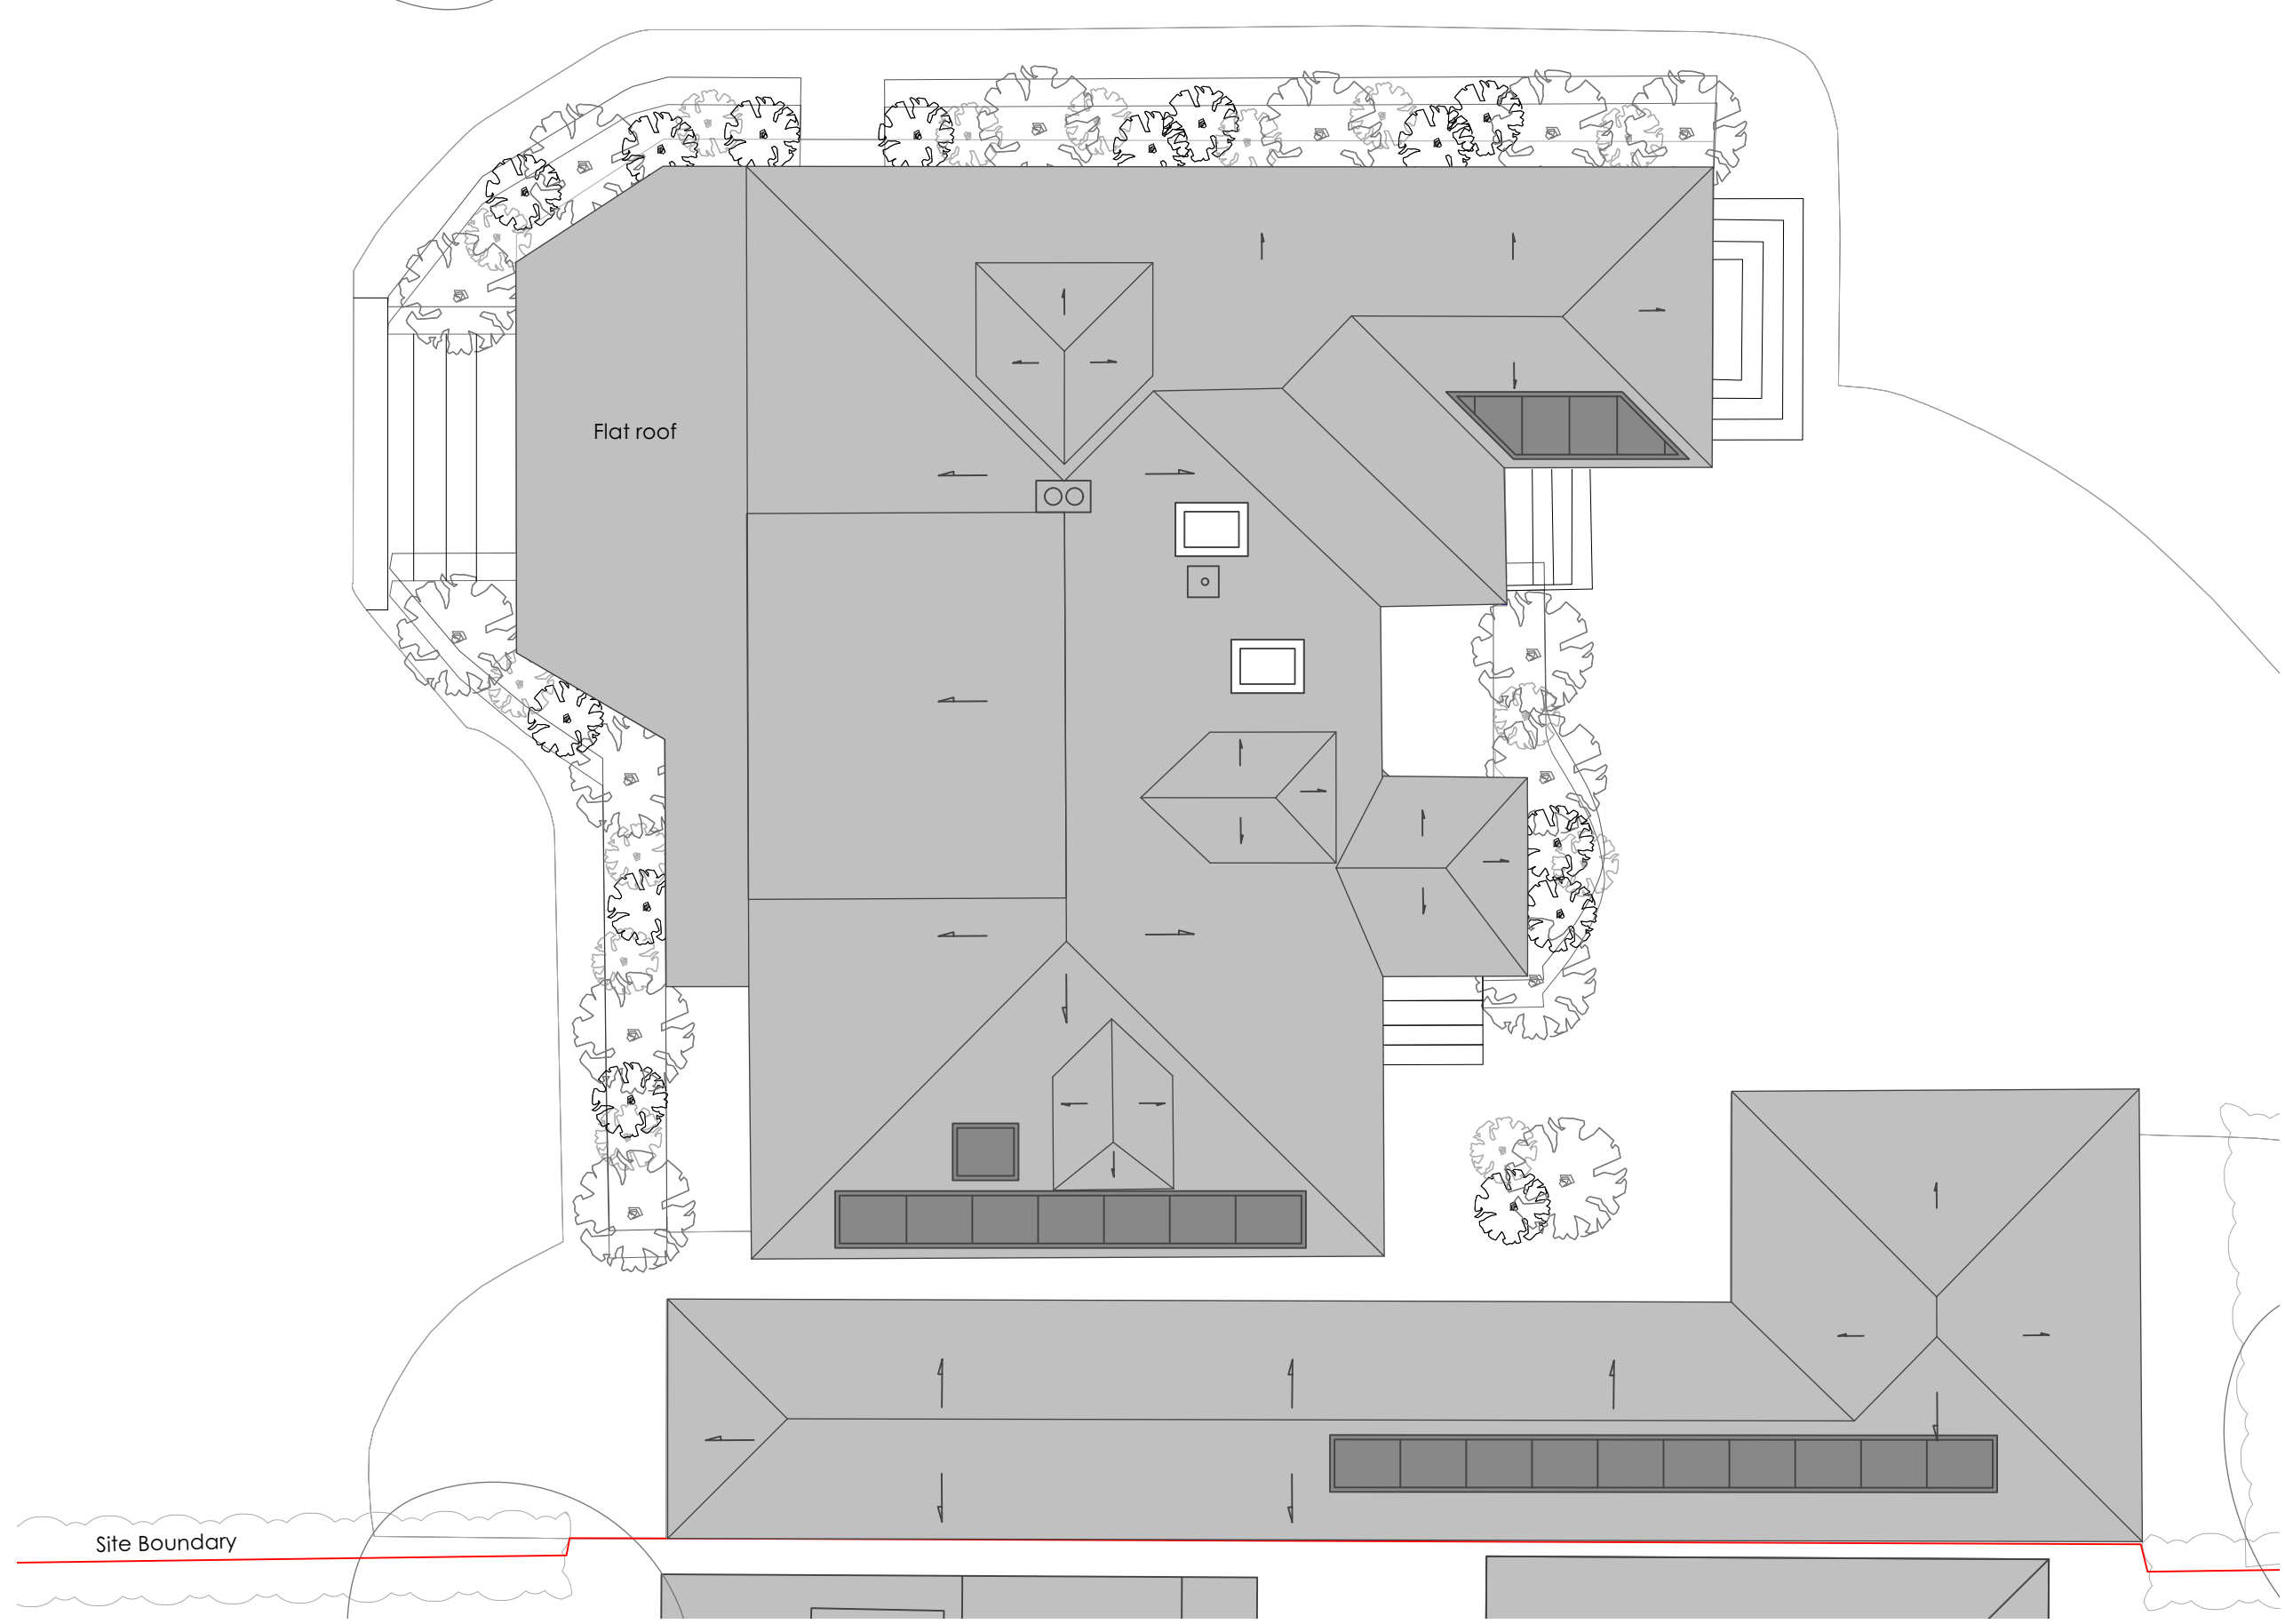


 

status: Planning Application		
rev.	details	date
-	Issued For Planning	23.09.2025
client: Lauren Lewis & Alex Bailes		
project: Chilterns, Thames Drive, Wokingham, RG10 9TP		
drawing: Existing Roof Plan		
drawing number: 333 (PL) 042	rev. -	
drawing scale: 1:100 @ A3	date: 25.04.2025 drawn by: EH	

1 | Existing Roof Plan
1:100 @ A3