

0 5 10 15 20m
1 : 200




Solid grey fill denotes ground bearing reinforced concrete slab.

Diagonal hatch denotes size and position of ground bearing stone gabions.

Solid circular fill denotes size and position of screw piles below ground.

Dashed lines denote outline of galvanized steel structure above.

Note:
To be read in conjunction with
structural engineers information.

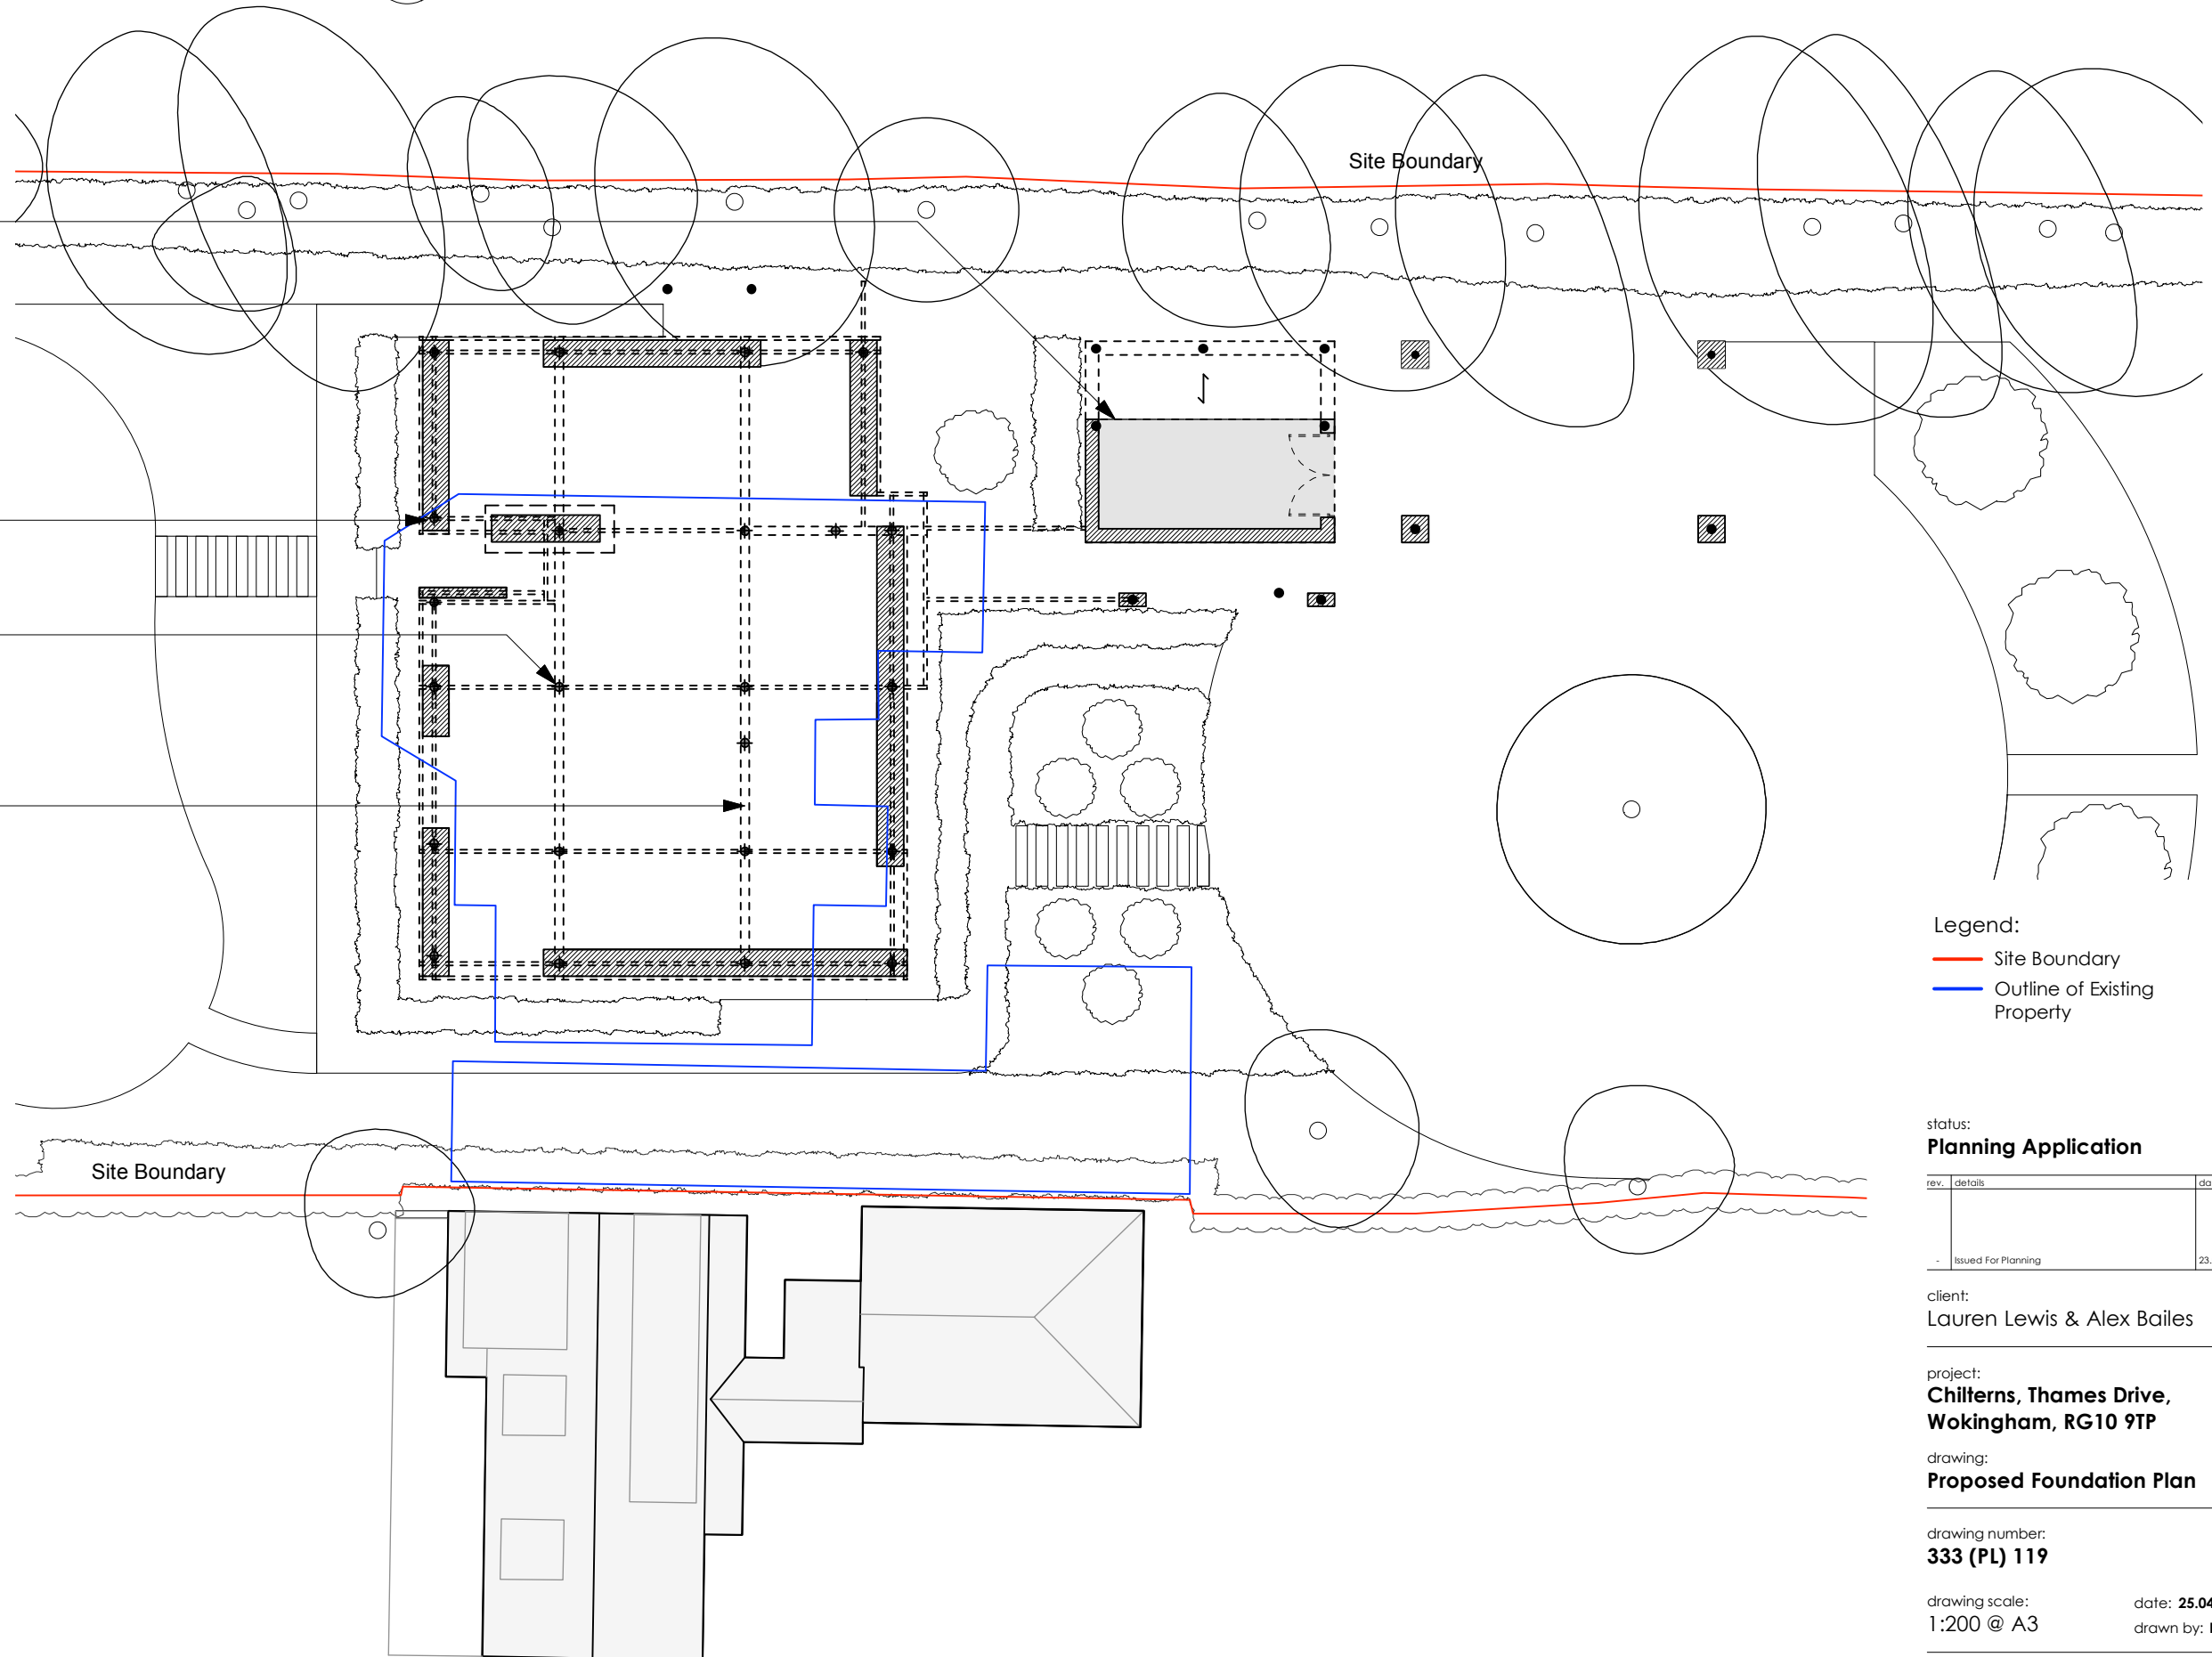

Legend:

- Site Boundary
- Outline of Existing Property

status:

Planning Application

rev.	details	date
-	Issued For Planning	23.09.2025

client:

Lauren Lewis & Alex Bailes

project:

Chilterns, Thames Drive,
Wokingham, RG10 9TP

drawing:

Proposed Foundation Plan

drawing number:

333 (PL) 119

rev.
-

drawing scale:
1:200 @ A3

date: 25.04.2025
drawn by: EH

hoban|design
ARCHITECTS

T 020 8947 0849
E info@hobandesign.co.uk
W www.hobandesign.co.uk

43 Church Road,
Wimbledon,
London, SW19 5DQ