


0 5 10 15 20m
1 : 200

 


Front entrance stair and elevated covered walkway from carport.

Front entrance.

Dashed black line denotes outline of carport roof canopy above. Carport to provide space for two cars under cover.

Driveway turning circle around existing tree retained.

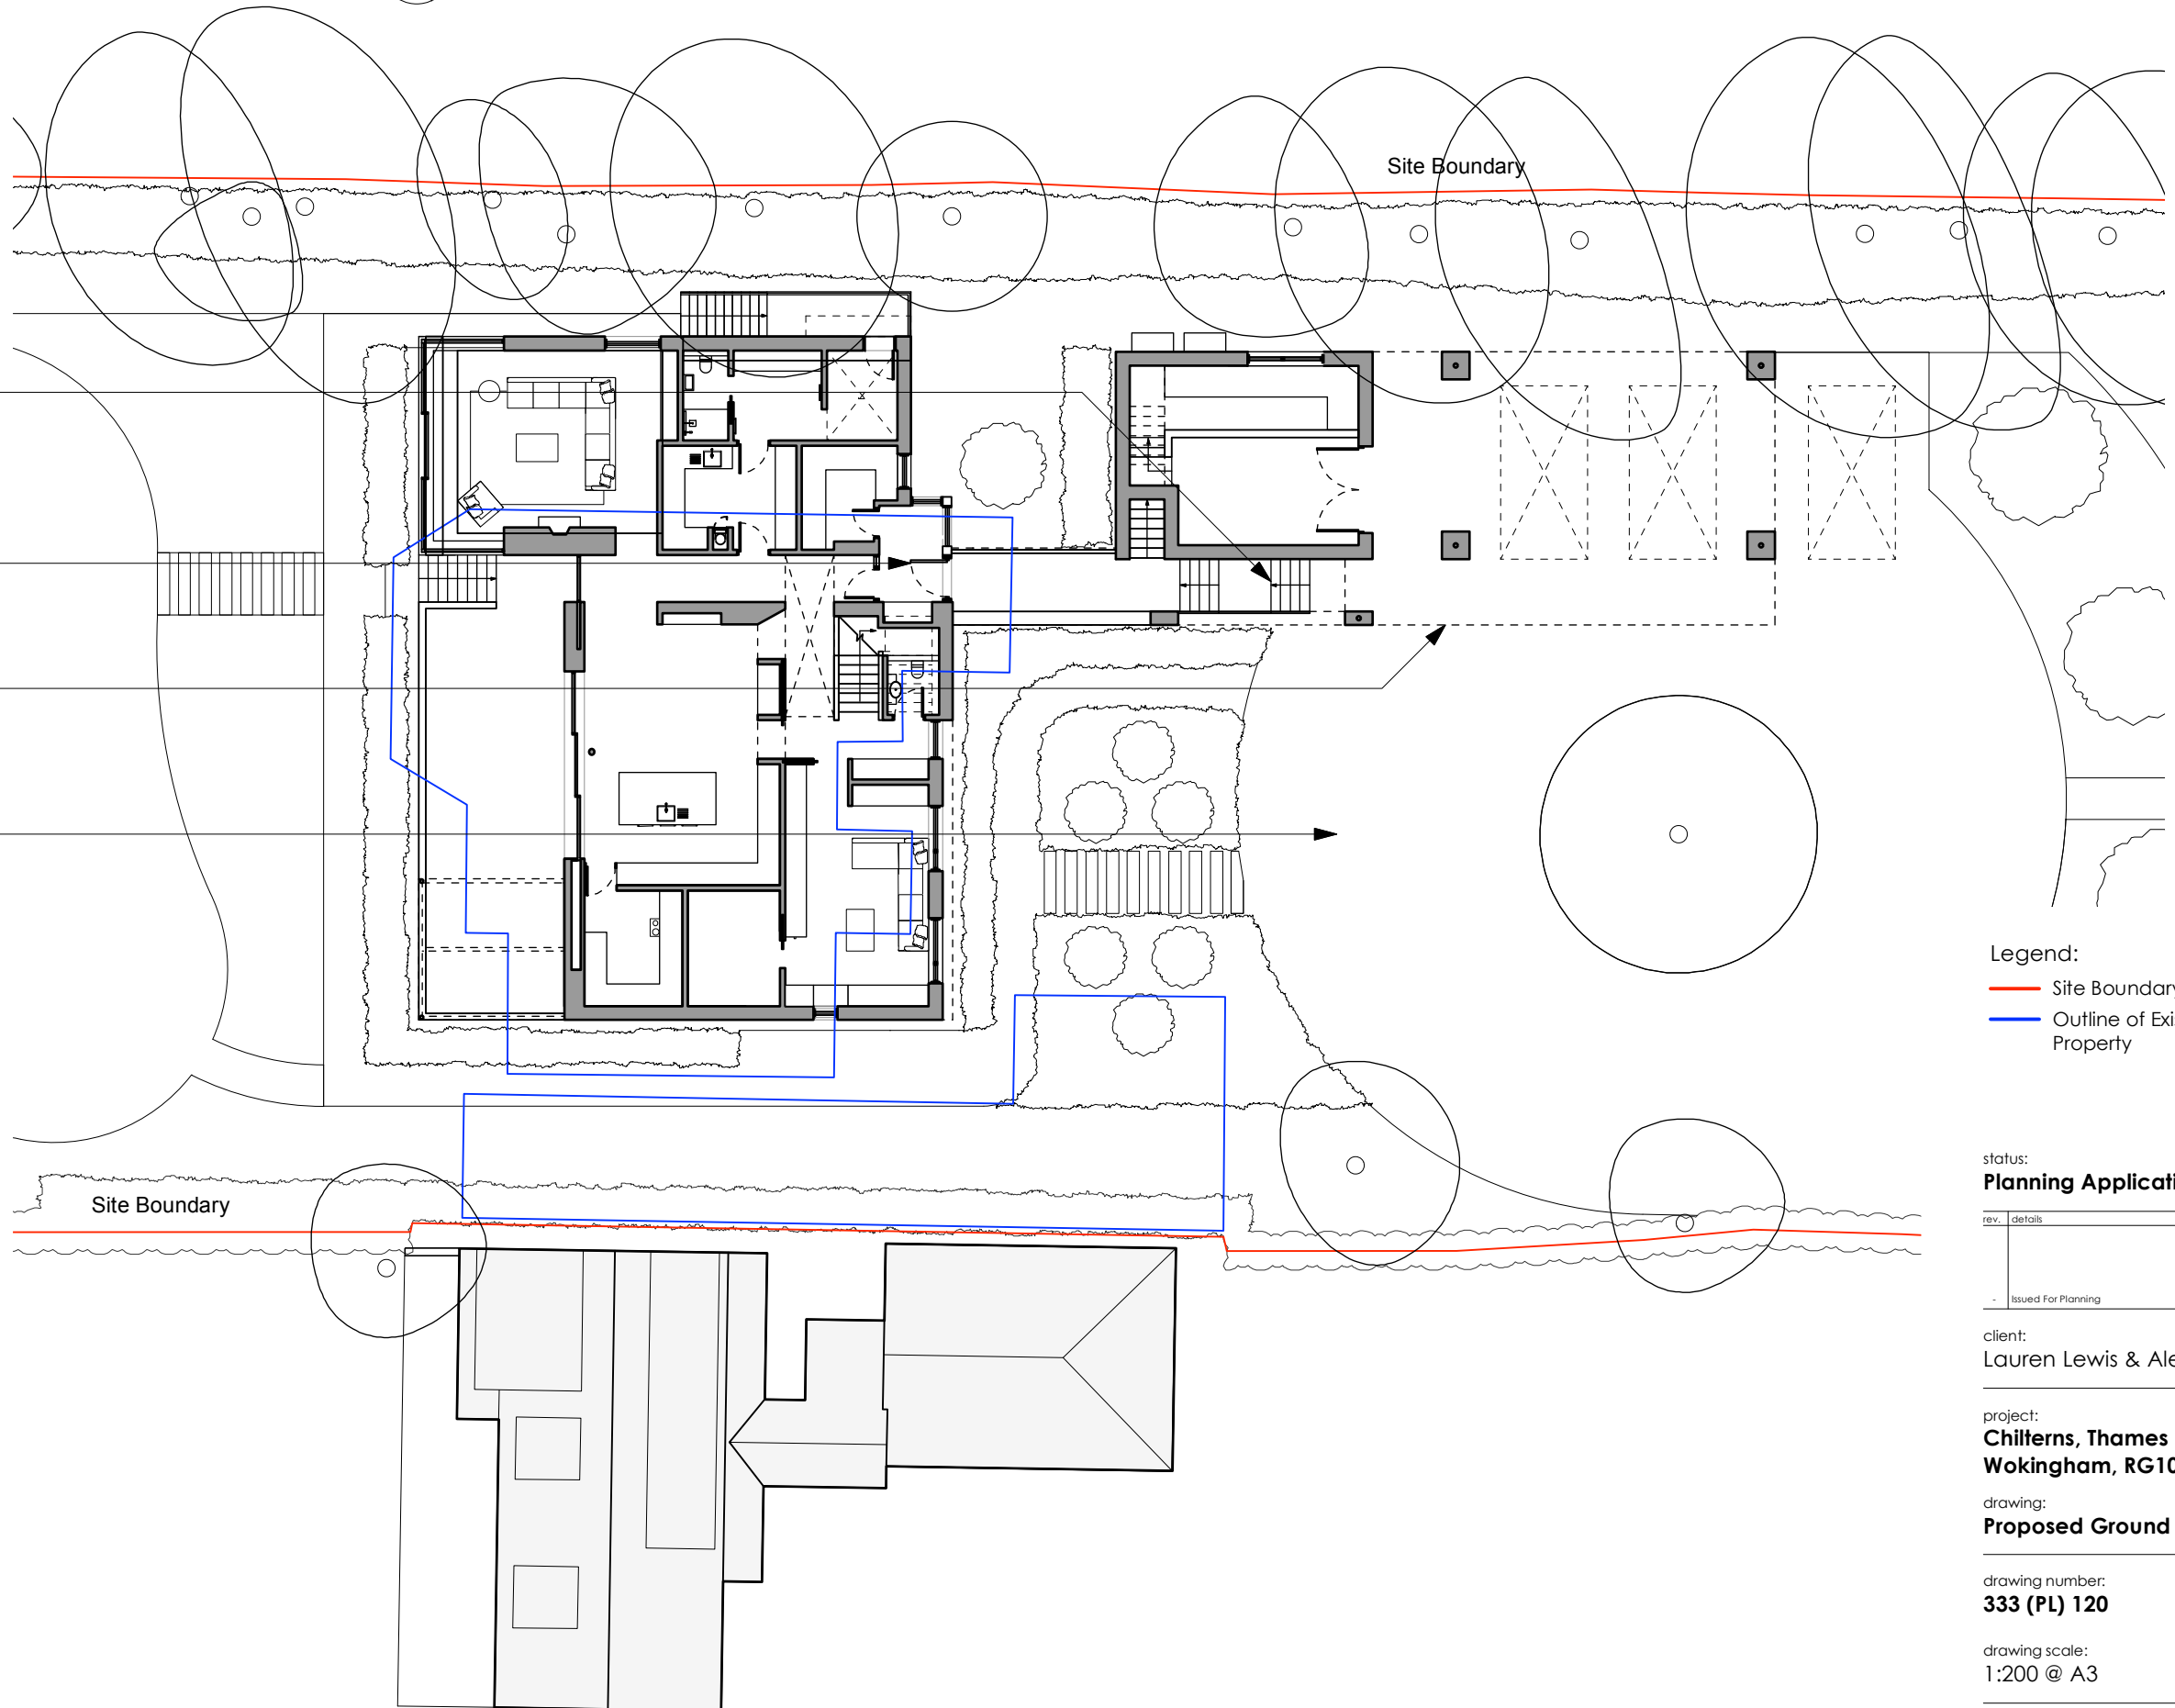

Legend:

- Site Boundary
- Outline of Existing Property

status:

Planning Application

rev.	details	date
-	Issued For Planning	23.09.2025

client:

Lauren Lewis & Alex Bailes

project:

**Chilterns, Thames Drive,
Wokingham, RG10 9TP**

drawing:

Proposed Ground Floor Plan

drawing number:

333 (PL) 120

rev.
-

drawing scale:
1:200 @ A3

date: **25.04.2025**
drawn by: **EH**

1 | Proposed Ground Floor Plan

1:200 @ A3

hoban|design
ARCHITECTS

T 020 8947 0849
E info@hobandesign.co.uk
W www.hobandesign.co.uk

43 Church Road,
Wimbledon,
London, SW19 5DQ