


0 5 10 15 20m
1 : 200

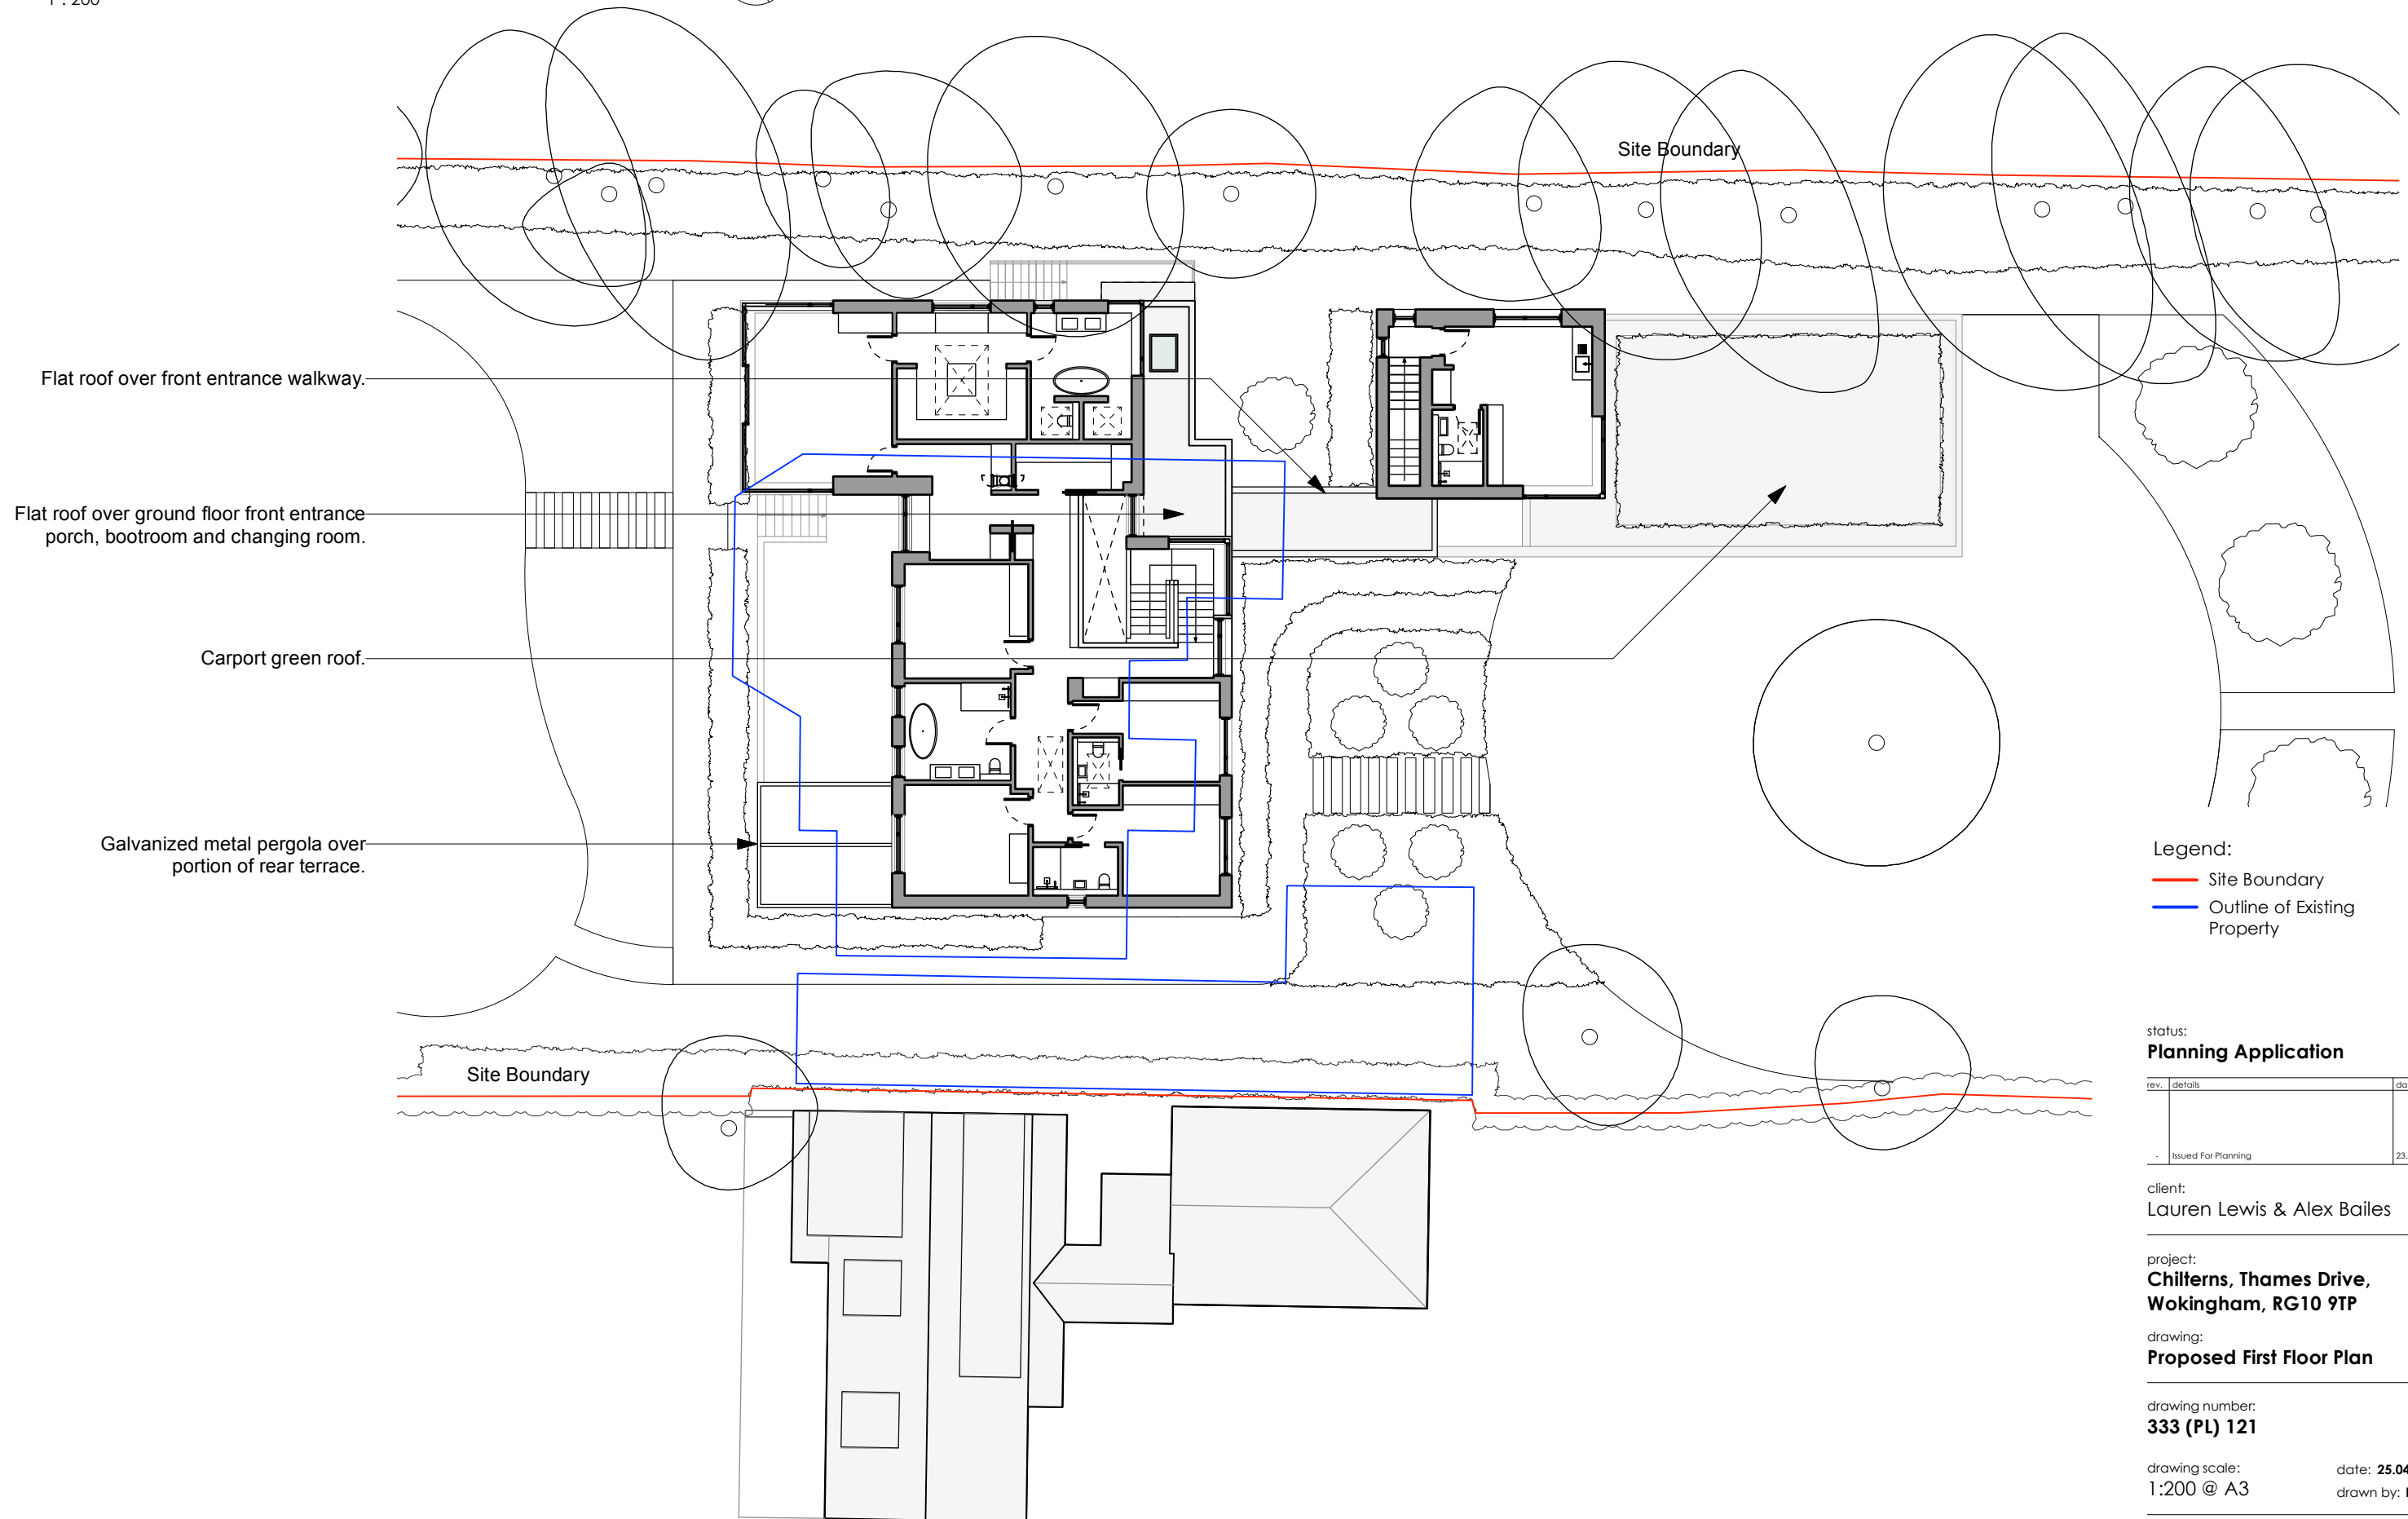

Legend:

- Site Boundary
- Outline of Existing Property

status:

Planning Application

rev.	details	date
-	Issued For Planning	23.09.2025

client:

Lauren Lewis & Alex Bailes

project:

**Chilterns, Thames Drive,
Wokingham, RG10 9TP**

drawing:

Proposed First Floor Plan

drawing number:

333 (PL) 121

rev.
-

drawing scale:
1:200 @ A3

date: **25.04.2025**
drawn by: **EH**

hoban|design
ARCHITECTS

T 020 8947 0849
E info@hobandesign.co.uk
W www.hobandesign.co.uk

43 Church Road,
Wimbledon,
London, SW19 5DQ

1 | Proposed First Floor Plan

1:200 @ A3