
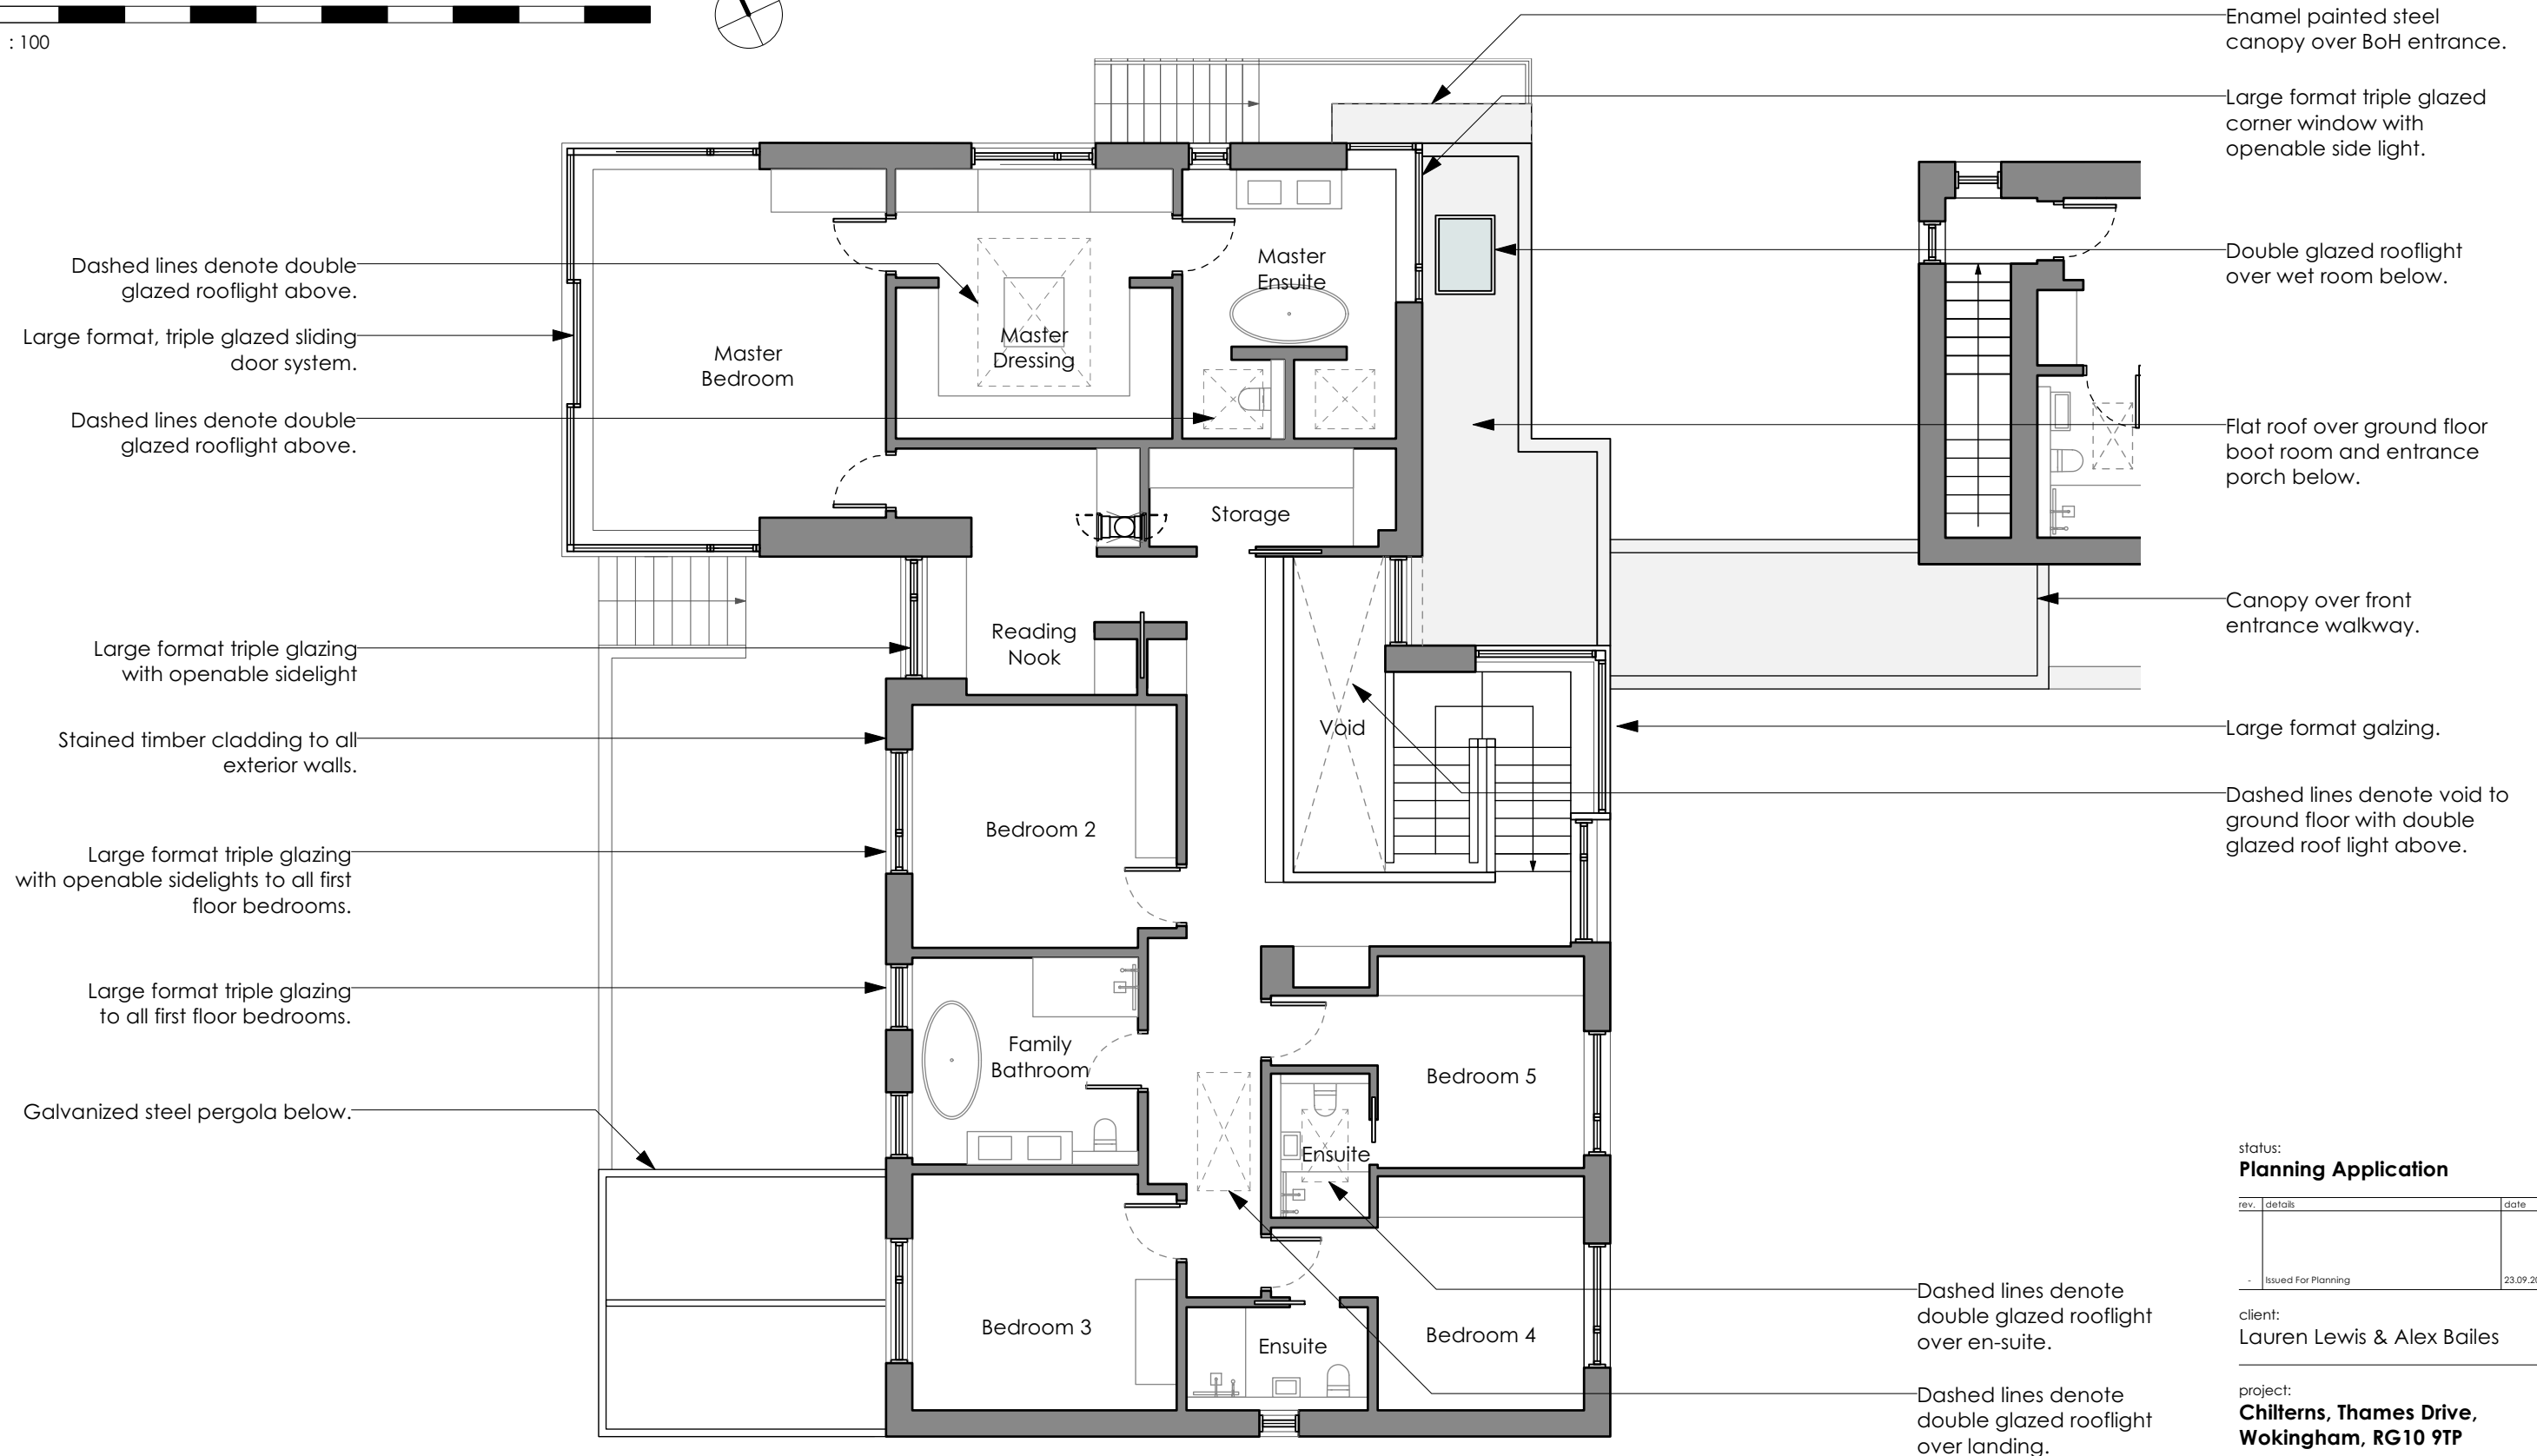


0 1 2 3 4 5 6 7 8 9 10m
1 : 100

 

status:

Planning Application

rev.	details	date
-	Issued For Planning	23.09.2025

client:

Lauren Lewis & Alex Bailes

project:

**Chilterns, Thames Drive,
Wokingham, RG10 9TP**

drawing:

Proposed First Floor Plan A

drawing number:

333 (PL) 142

rev.

-

drawing scale:

1:100 @ A3

date: **25.04.2025**

drawn by: **EH**

1 | Proposed First Floor Plan A

1:100 @ A3

hoban|design
ARCHITECTS

T 020 8947 0849
E info@hobandesign.co.uk
W www.hobandesign.co.uk

43 Church Road,
Wimbledon,
London, SW19 5DQ