


1 : 100

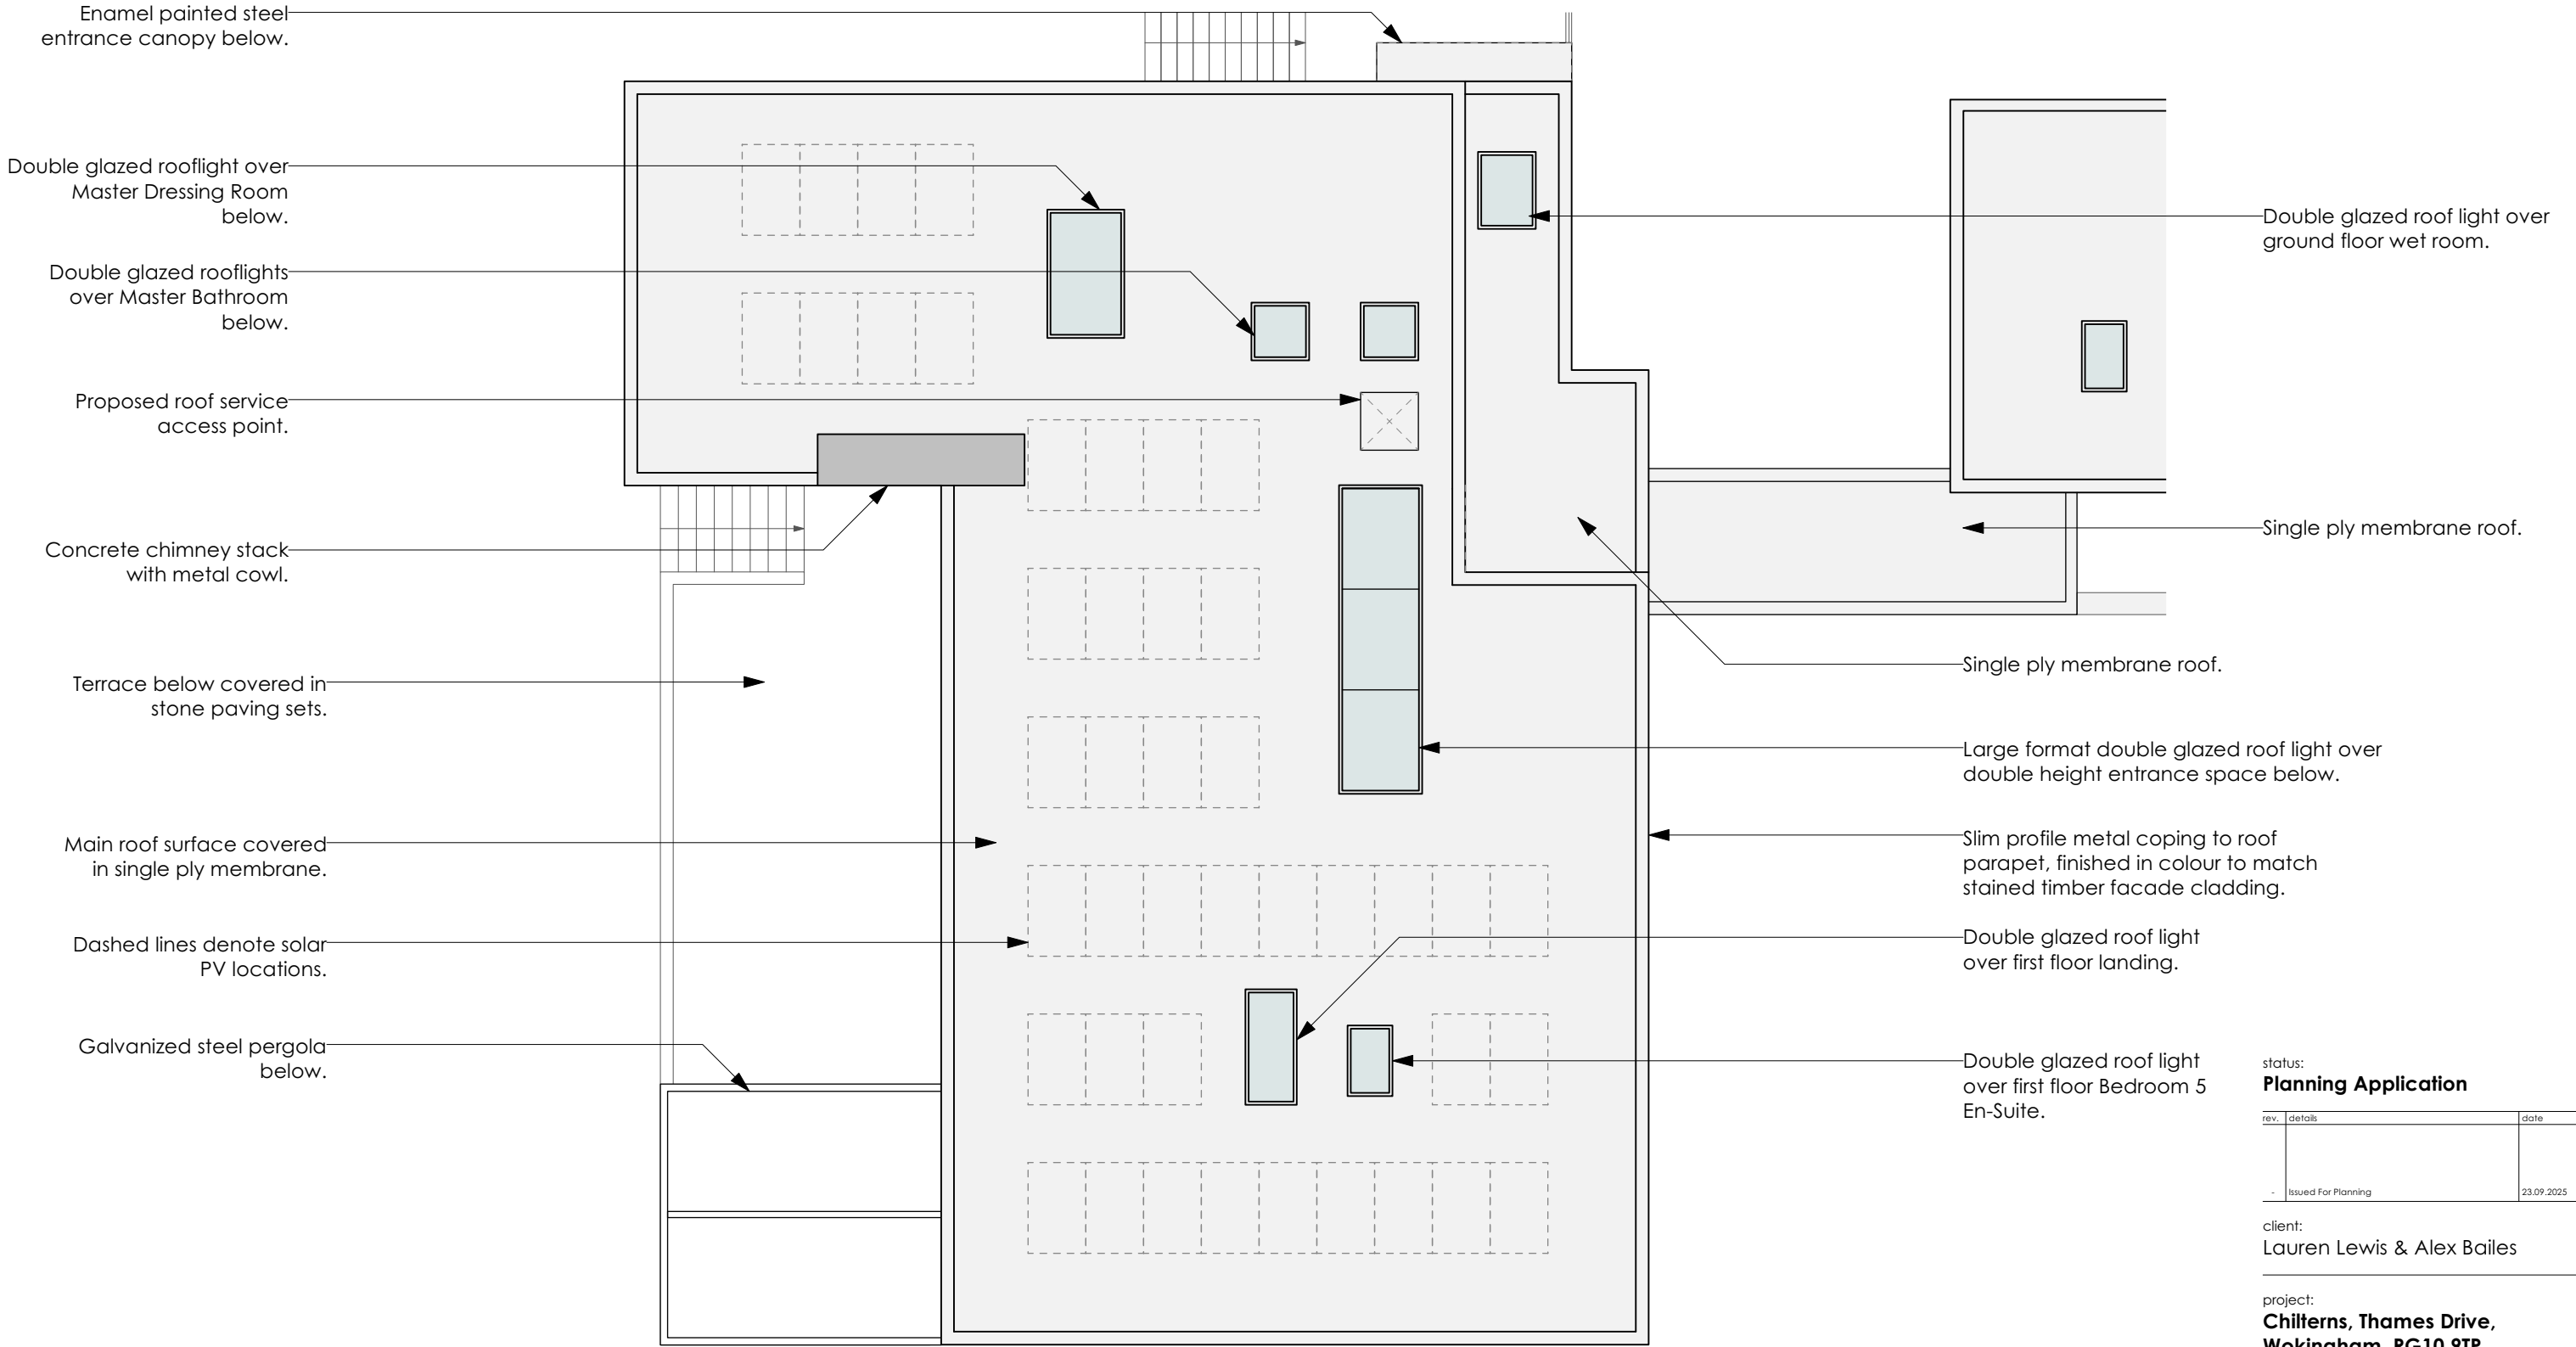

status: Planning Application		
rev.	details	date
-	Issued For Planning	23.09.2025

client:
Lauren Lewis & Alex Bailes

project:
**Chilterns, Thames Drive,
Wokingham, RG10 9TP**

drawing:
Proposed Roof Plan A

drawing number:
333 (PL) 144

drawing scale:
1:100 @ A3

date: **25.04.2025**
drawn by: **EH**