


6000



Existing Front Elevation
1 : 100



Existing Rear Elevation
1 : 100

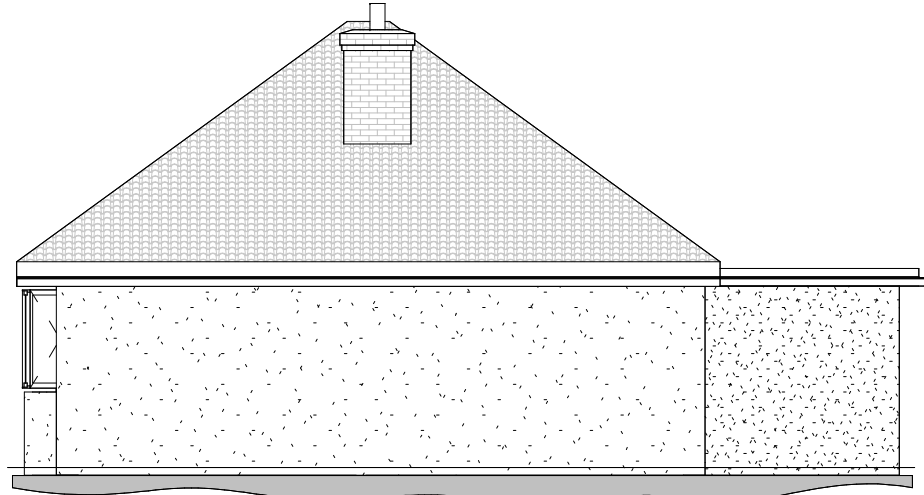

Existing Side Elevation 'A'
1 : 100



Existing Side Elevation 'B'
1 : 100


6000




Proposed Front Elevation
1 : 100




Proposed Rear Elevation
1 : 100

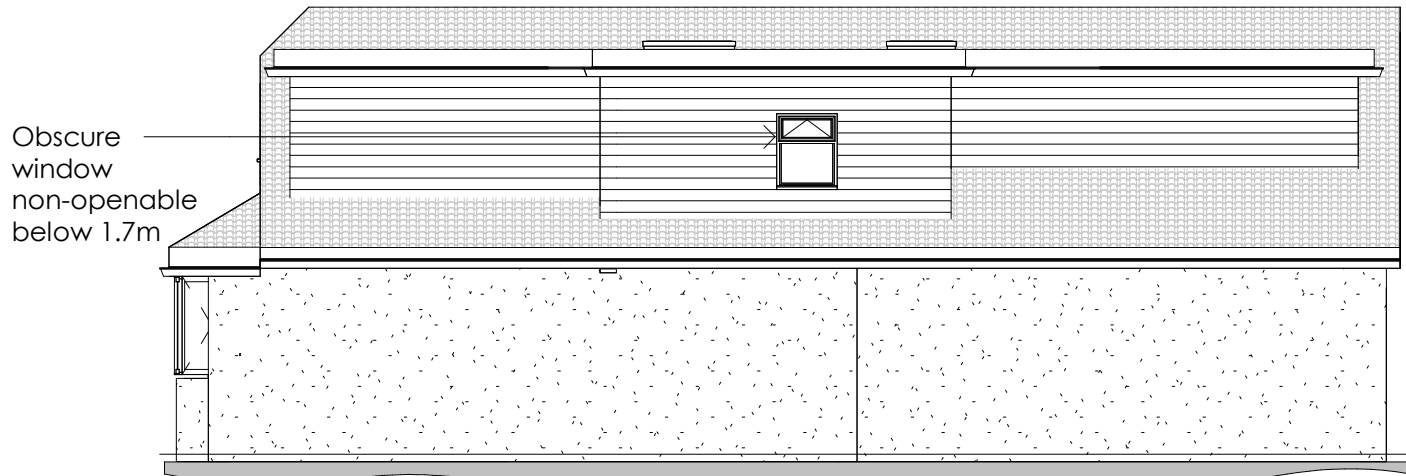


Proposed Side Elevation 'A'
1 : 100

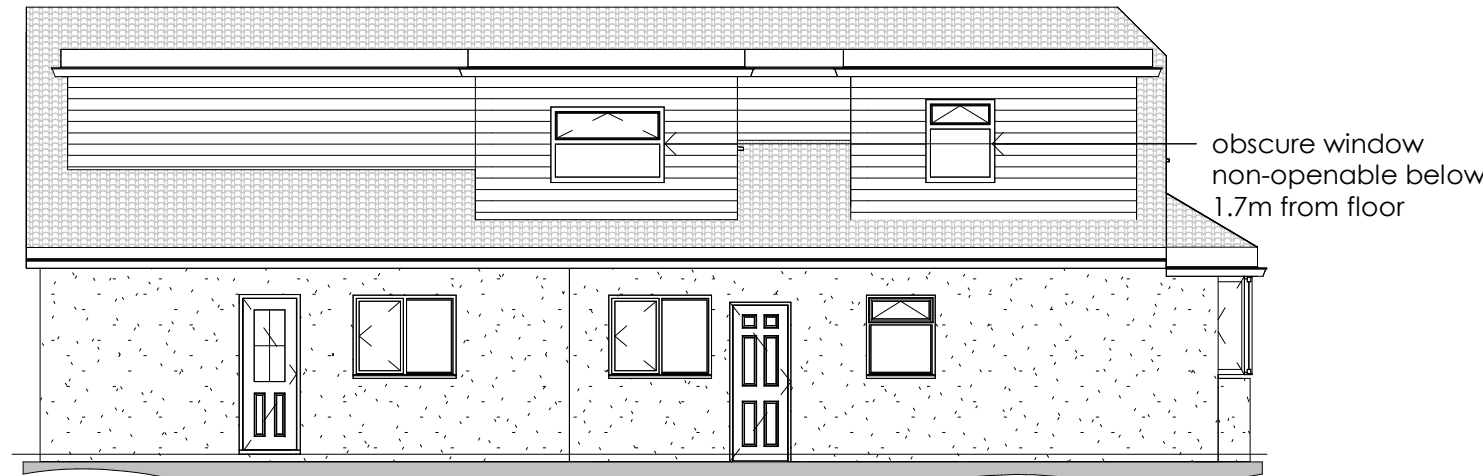


Proposed Side Elevation 'B'
1 : 100

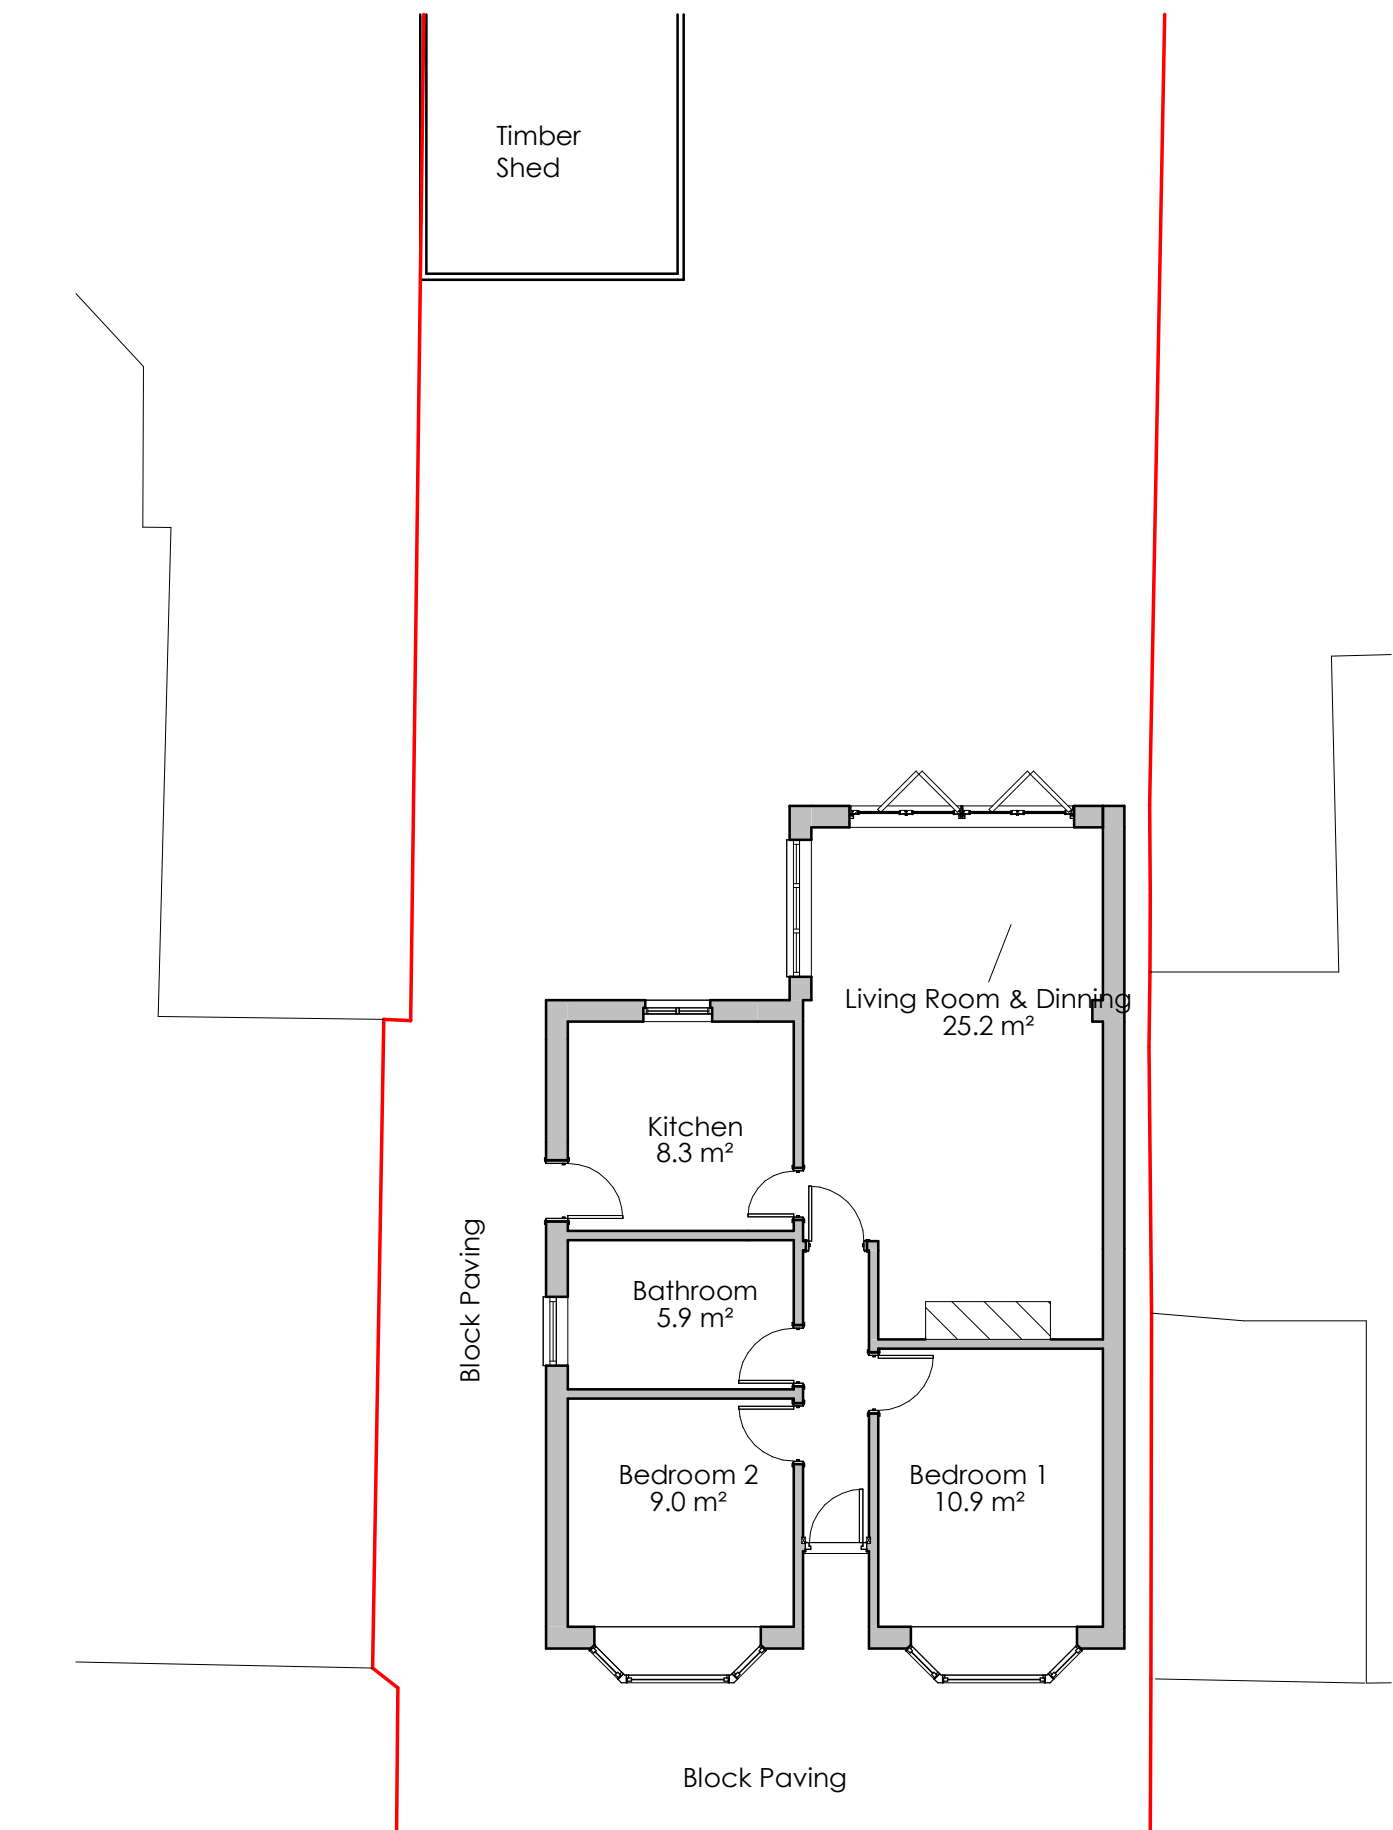


Existing Ground Floor Plan
1 : 100

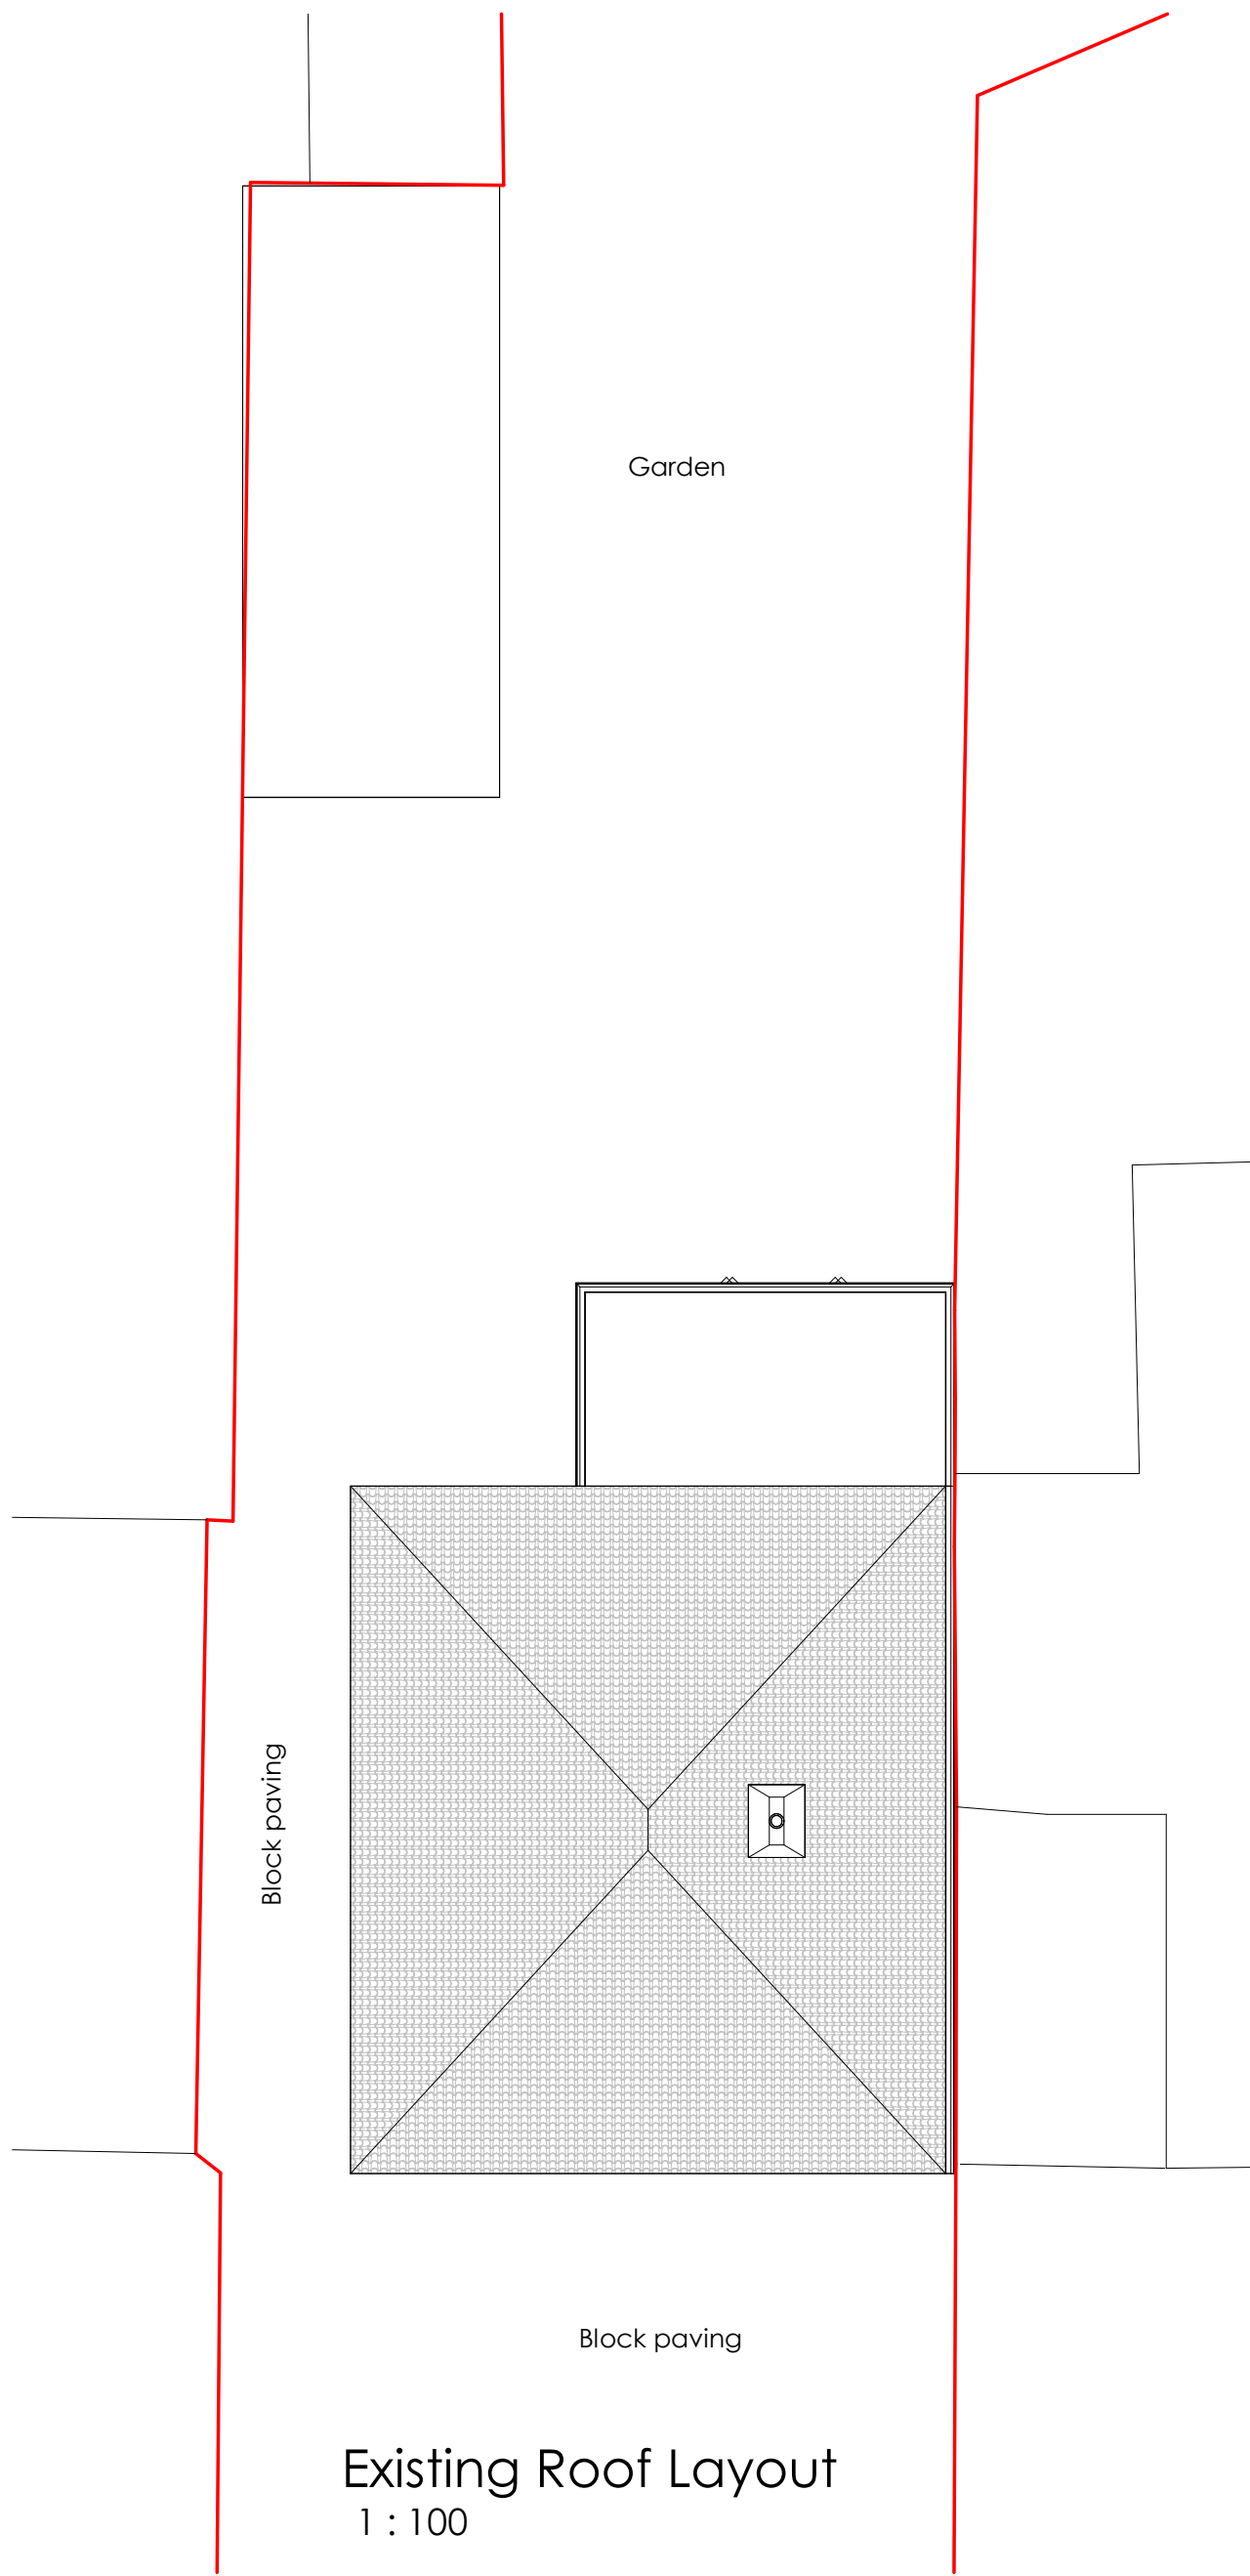

Existing Roof Layout
1 : 100

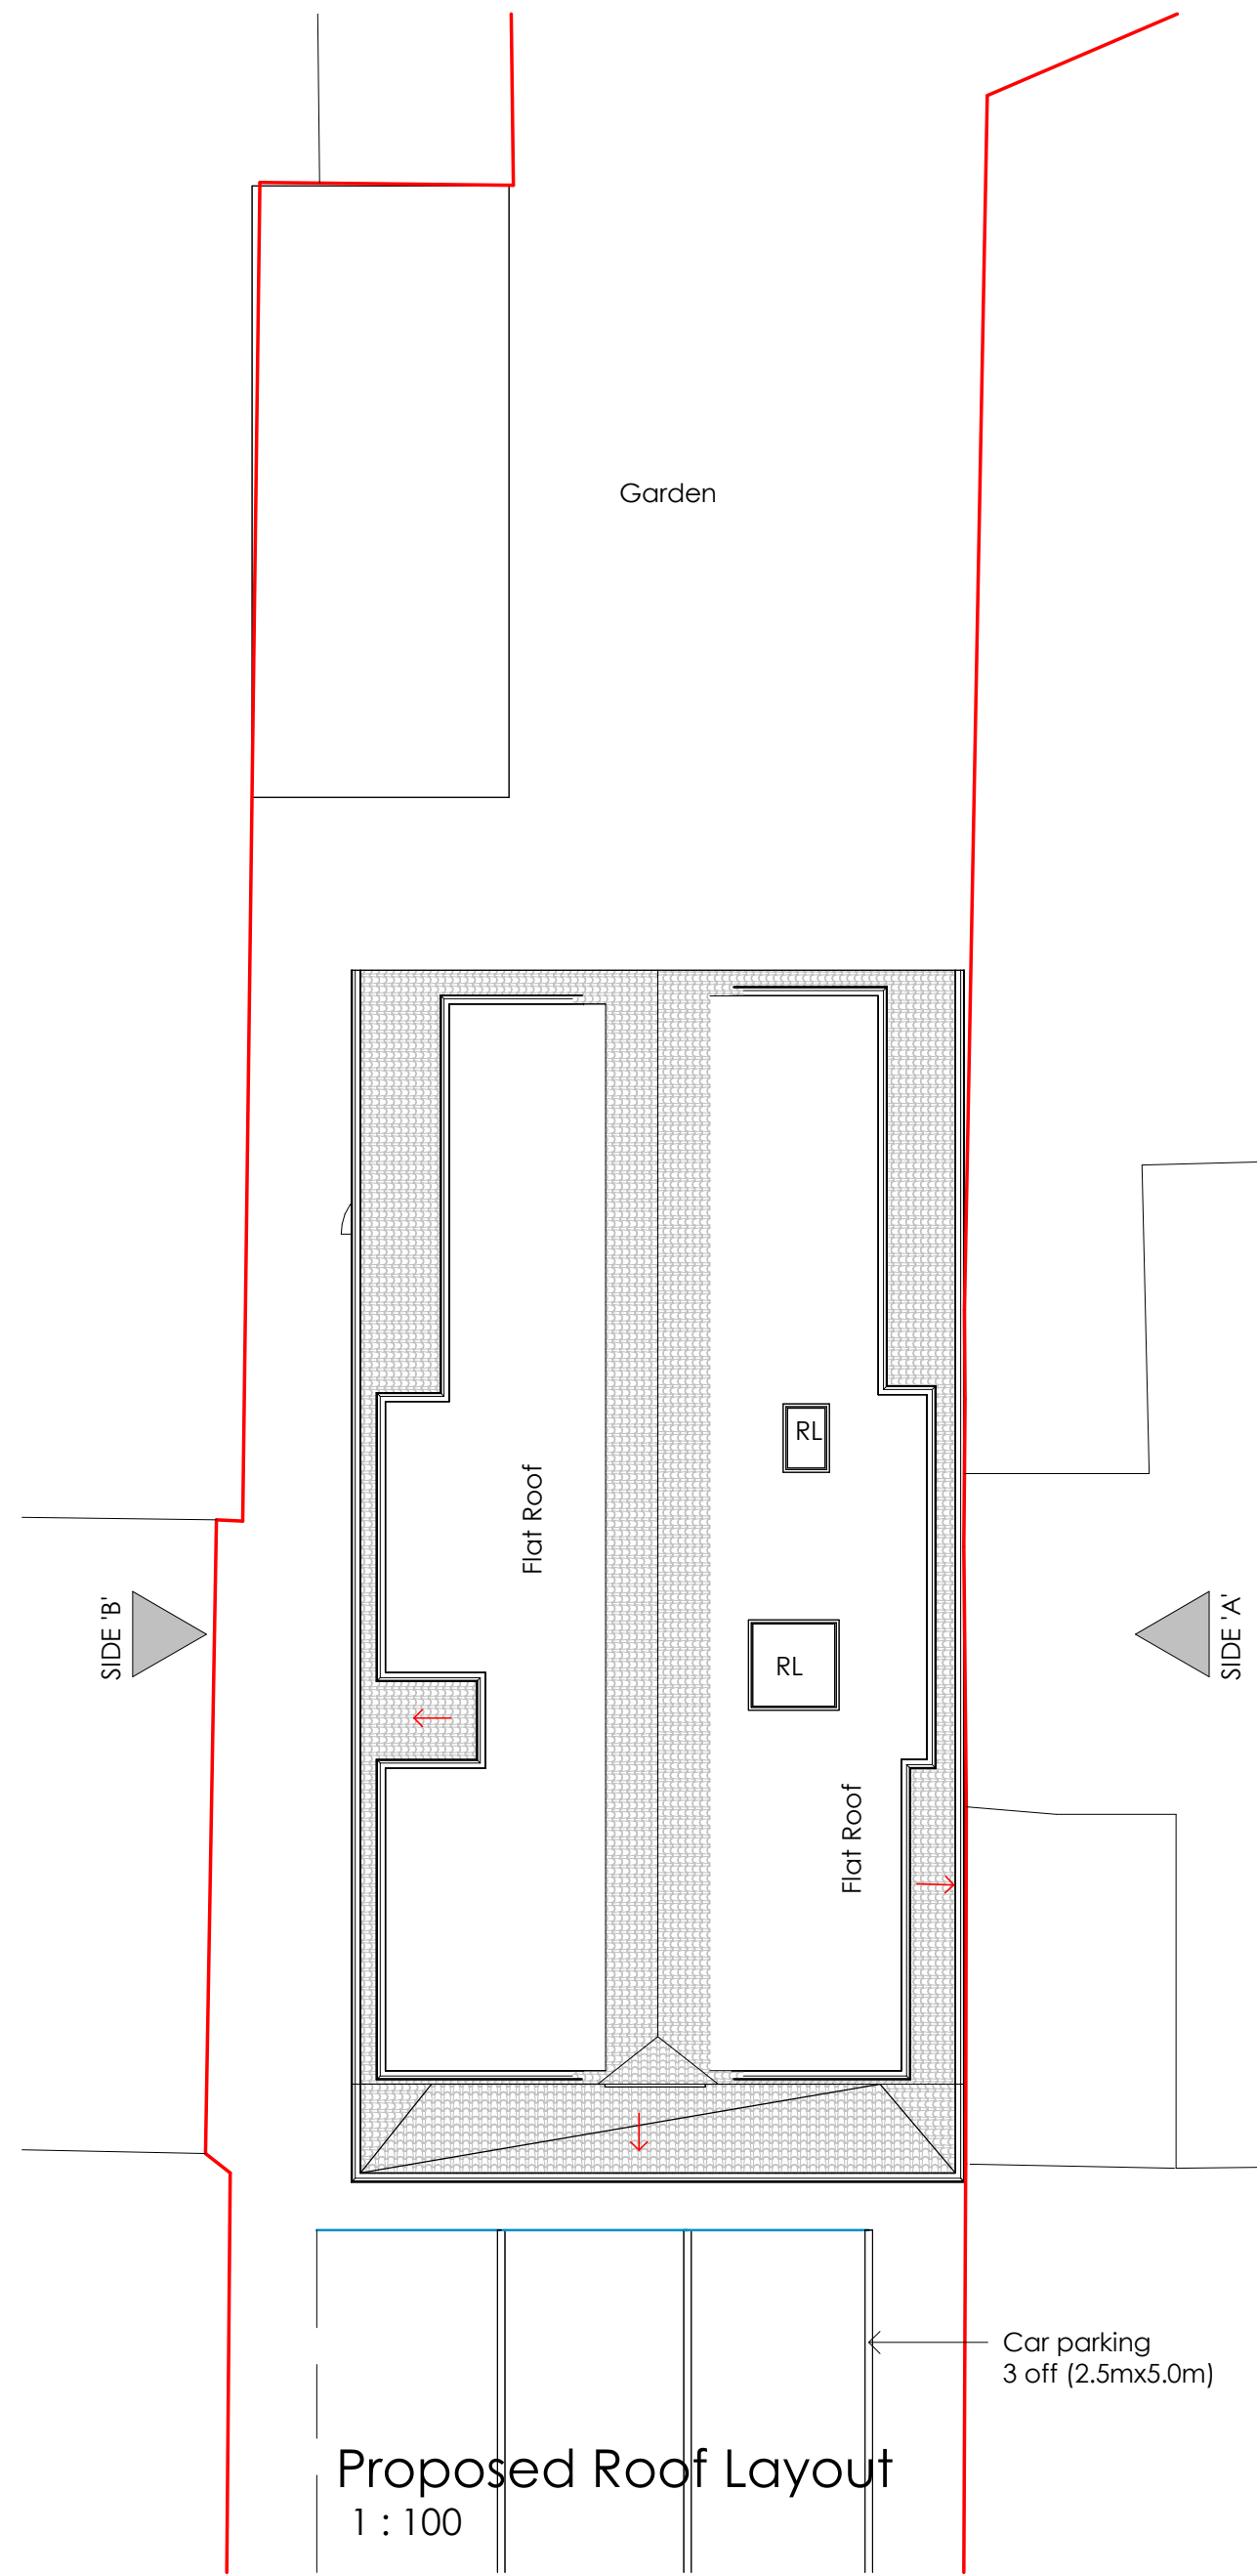

Proposed Roof Layout
1 : 100

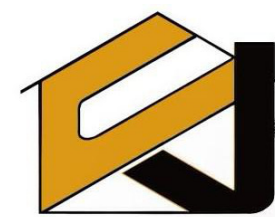

PLAN | DESIGN | BUILD

JCENG SOLUTIONS

tel:0118 348 6230 mob:07411070270


email:info@jcengsolutions.com

web:www.jcengsolutions.com


NOTES:

THE CONTRACTORS ARE TO CHECK ALL DIMENSIONS, DRAIN RUNS AND GENERAL CONDITIONS ON THE SITE BEFORE WORKS COMMENCE, AND INFORM JCENG SOLUTIONS IMMEDIATELY UPON DISCOVERY OF ANY ERRORS, OMISSIONS OR DISCREPANCIES. ALL WORKS ARE TO BE CARRIED OUT IN ACCORDANCE WITH CURRENT BUILDING REGULATIONS, BRITISH STANDARDS, CODE OF PRACTICE AND LOCAL AUTHORITY REQUIREMENTS. DO NOT SCALE FROM THIS DRAWING WITHOUT FIRST OBTAINING WRITTEN AUTHORISATION FROM JCENG SOLUTIONS.

THIS DRAWING IS THE PROPERTY OF JCENG SOLUTIONS AND IS ISSUED ON THE CONDITION THAT IT IS NOT REPRODUCED, DISCLOSED OR COPIED TO ANY UNAUTHORISED PERSON IN WHOLE OR PART WITHOUT PRIOR WRITTEN CONSENT

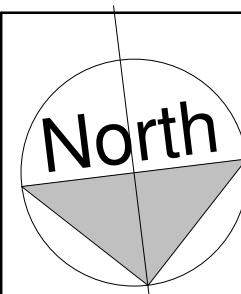

- Site boundary
- Beam /Lintels
- Demolition

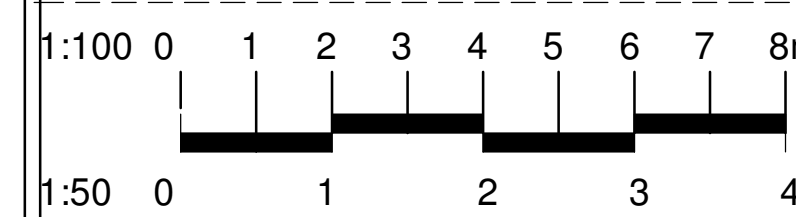

- New cavity wall
- Indicates 215mm solid wall construction comprising of 100mm facing brickwork to match existing and 100mm medium density blockwork wall
- Existing structure to be unaffected
- Stud partition wall

REV	DATE	DESCRIPTION
-----	------	-------------

CLIENT ADDRESS

59 Woodlands Ave, Woodley, Reading
RG5 3HF

TITLE

Existing and Proposed Elevations

CLIENT

Mansmoor Qureshi

DRAWN BY JC
CHECKED BY RB
PROJECT NO. 201

SCALE (@ A1)
As indicated

DRAWING NUMBER PP-201-RG-02
REV