


EXISTING ELEVATIONS
Scale 1:100




FRONT ELEVATION




REAR ELEVATION

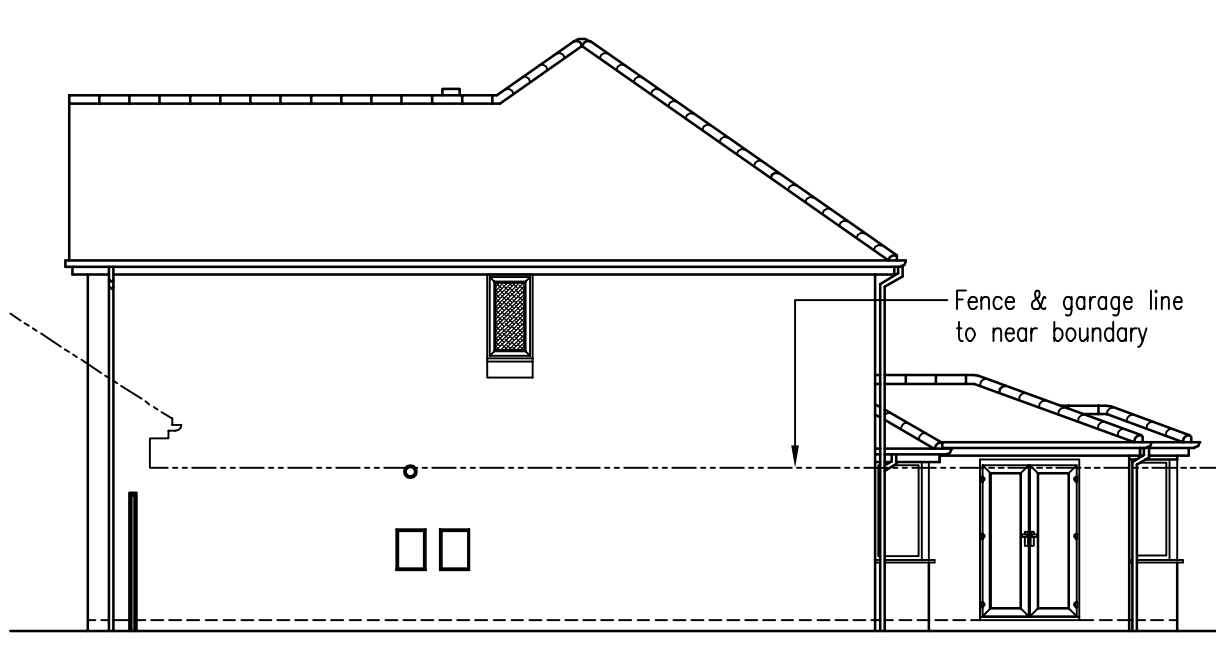

SIDE ELEVATION

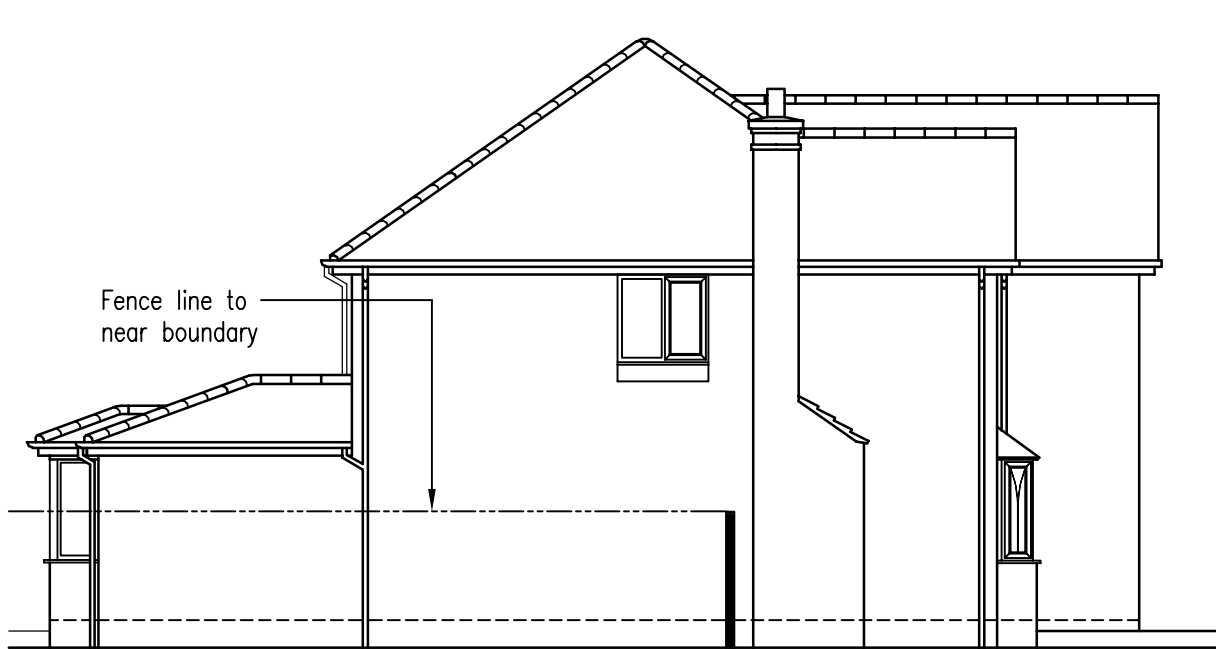

SIDE ELEVATION

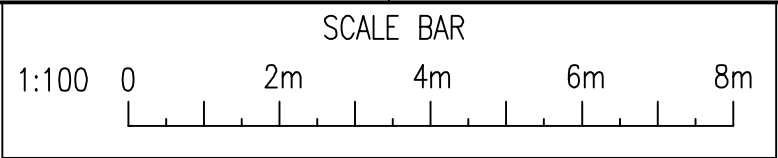


PROPOSED ELEVATIONS
Scale 1:100




FRONT ELEVATION



REAR ELEVATION

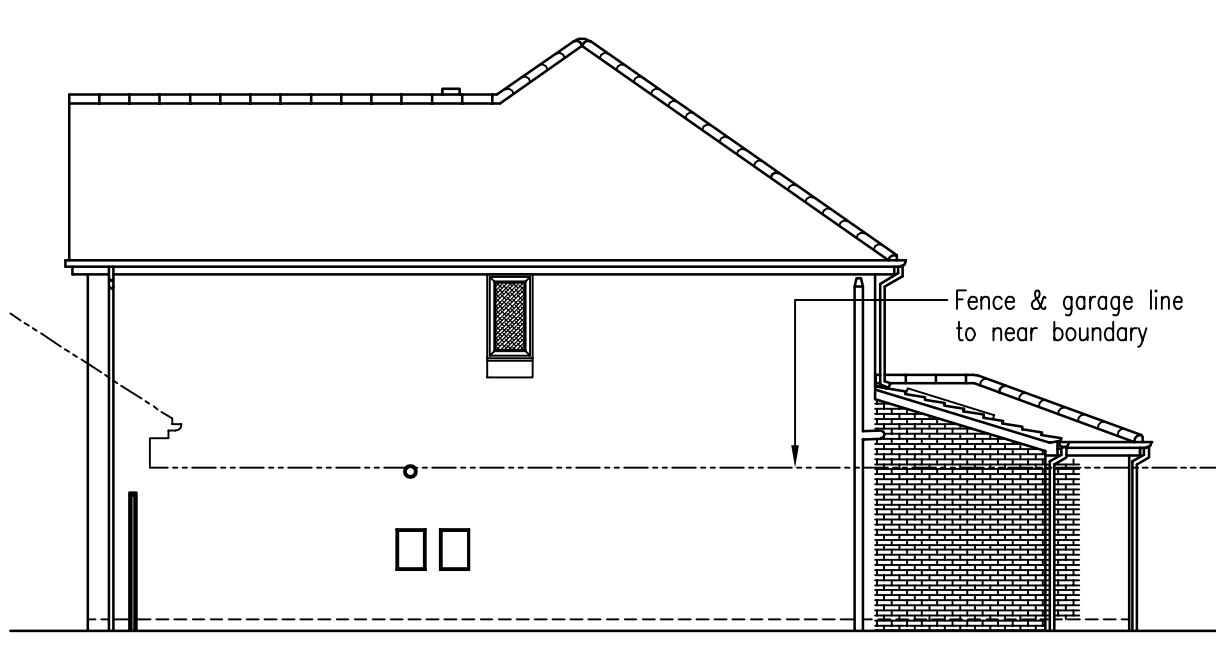


SIDE ELEVATION

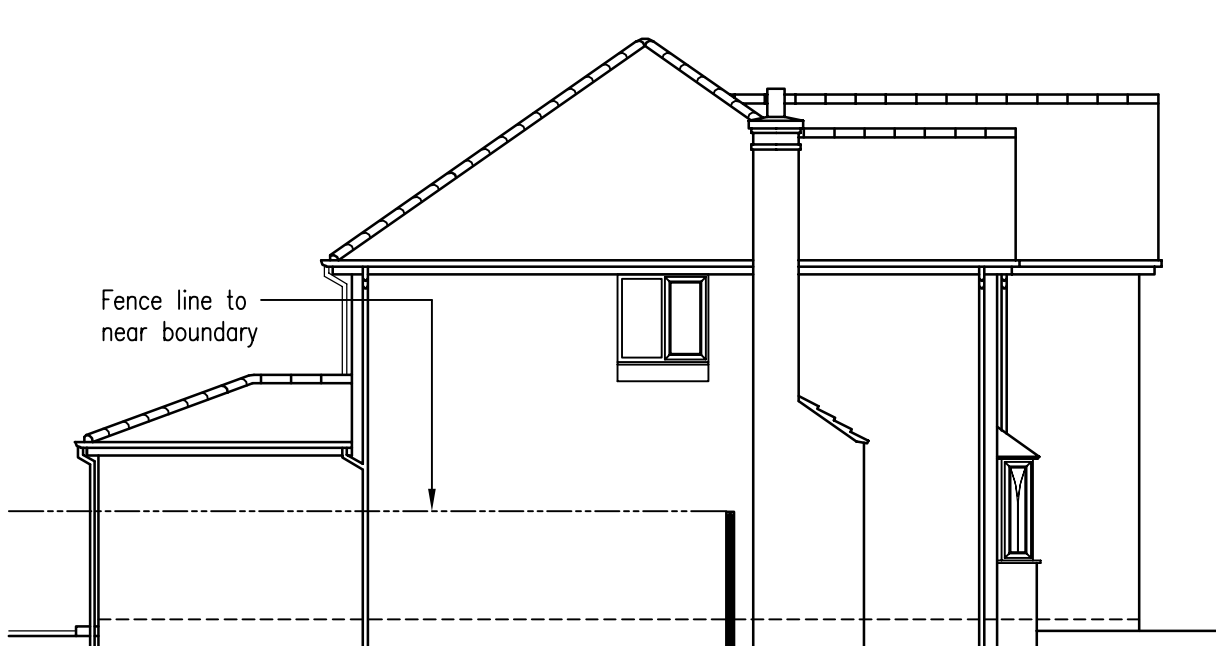


SIDE ELEVATION

EXISTING PLANS
Scale 1:100

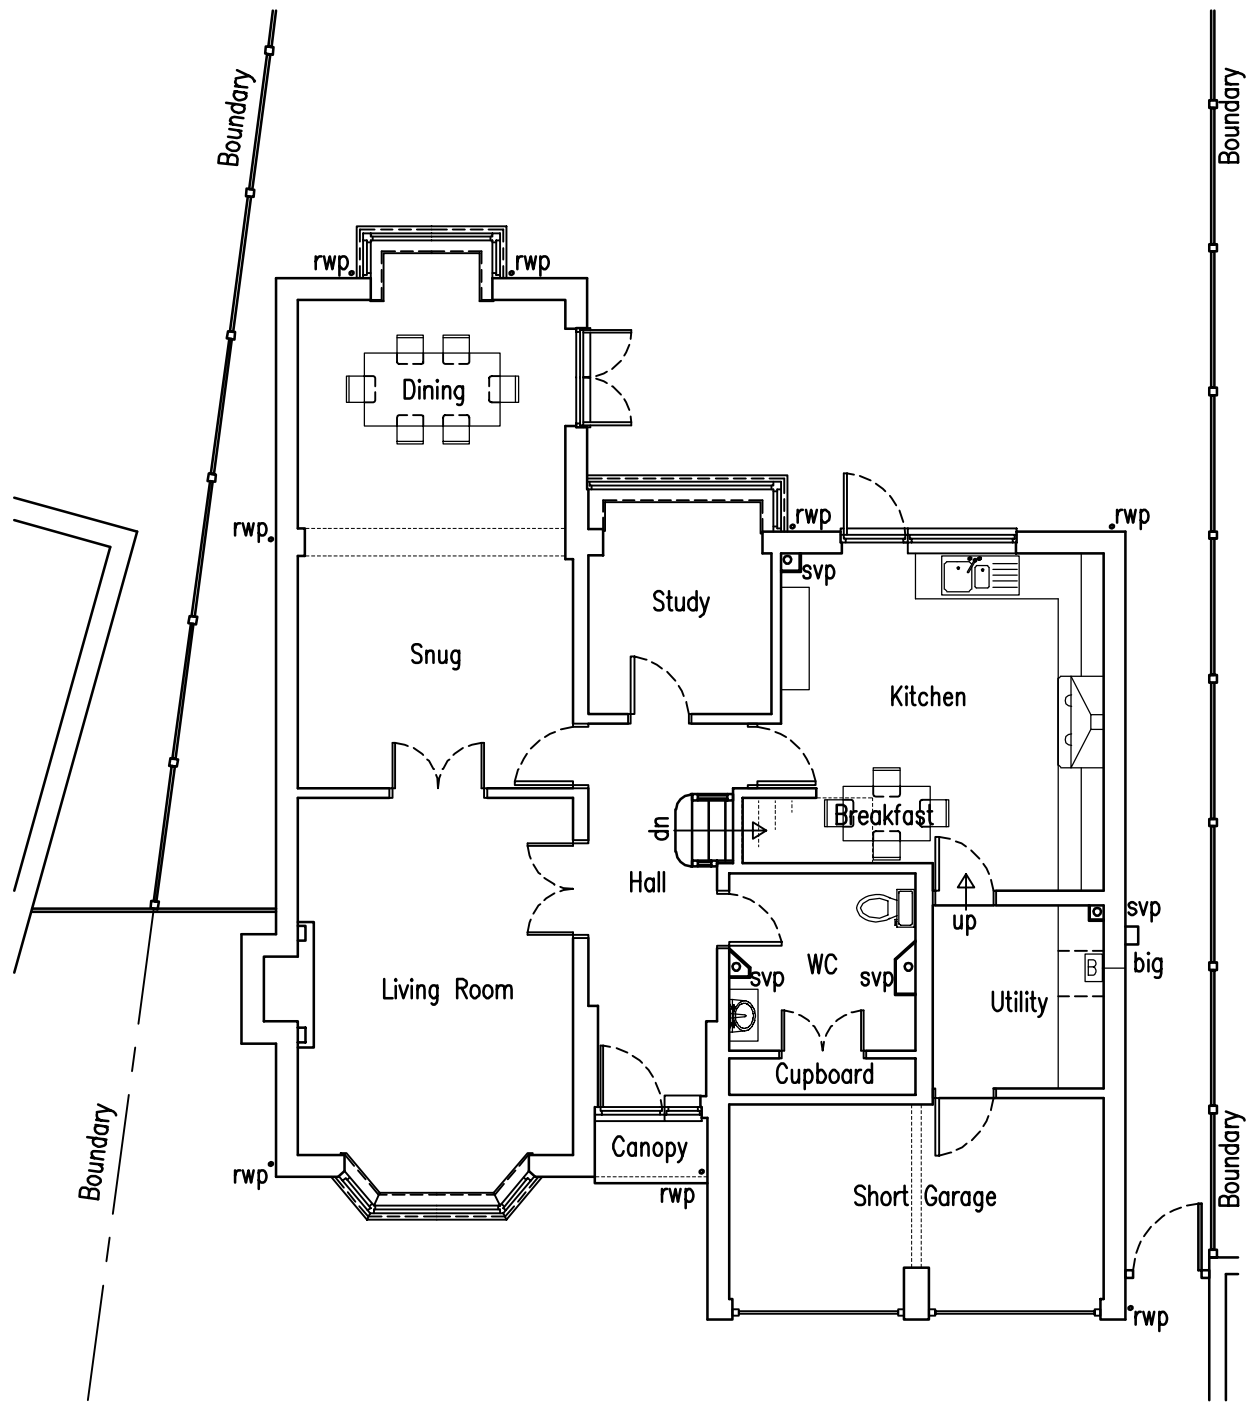

GROUND FLOOR

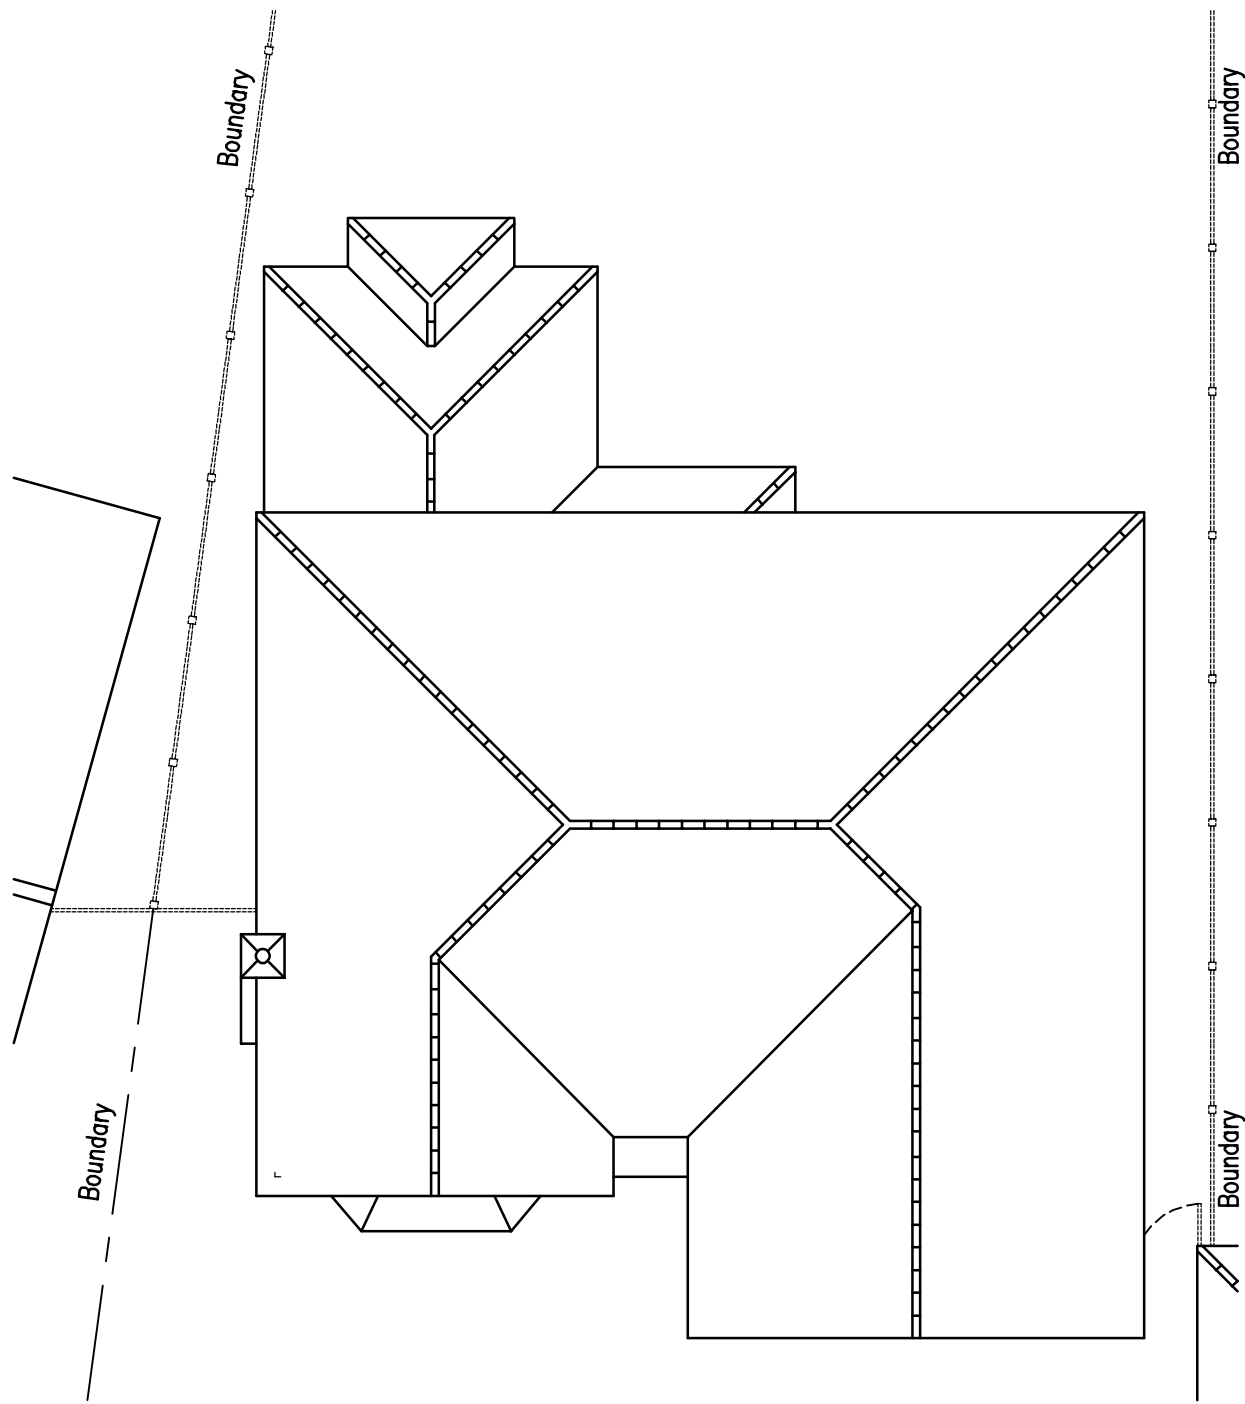

ROOF



Plan Ahead
Drawing Services

Tel: 07940 828650 E-Mail: plan.ahead@btinternet.com
Website: www.plan-ahead-drawing-services.co.uk

REVISIONS		
REF	DATE	DESCRIPTION

REVISIONS		
REF	DATE	DESCRIPTION

GENERAL NOTES
1. DIMENSIONS ARE TO BE CHECKED ON SITE BEFORE WORK PROCEEDS
2. ALL DIMENSIONS ARE IN MILLIMETRES UNLESS OTHERWISE STATED.
3. THIS DRAWING IS NOT TO BE REPRODUCED WITHOUT THE PERMISSION OF PLAN AHEAD DRAWING SERVICES.

PROJECT
Single storey rear extension & alterations to: 21 DYER ROAD WOKINGHAM BERKSHIRE RG40 5PG

DRAWING TITLE ELEVATIONS & PLANS		
DATE 30/05/25	SCALE 1:100	PAPER A1
DRAWN BY D. HUI SH	DRAWING NUMBER 251005/01	REV.