



PROPOSED PLANS

Scale 1:50

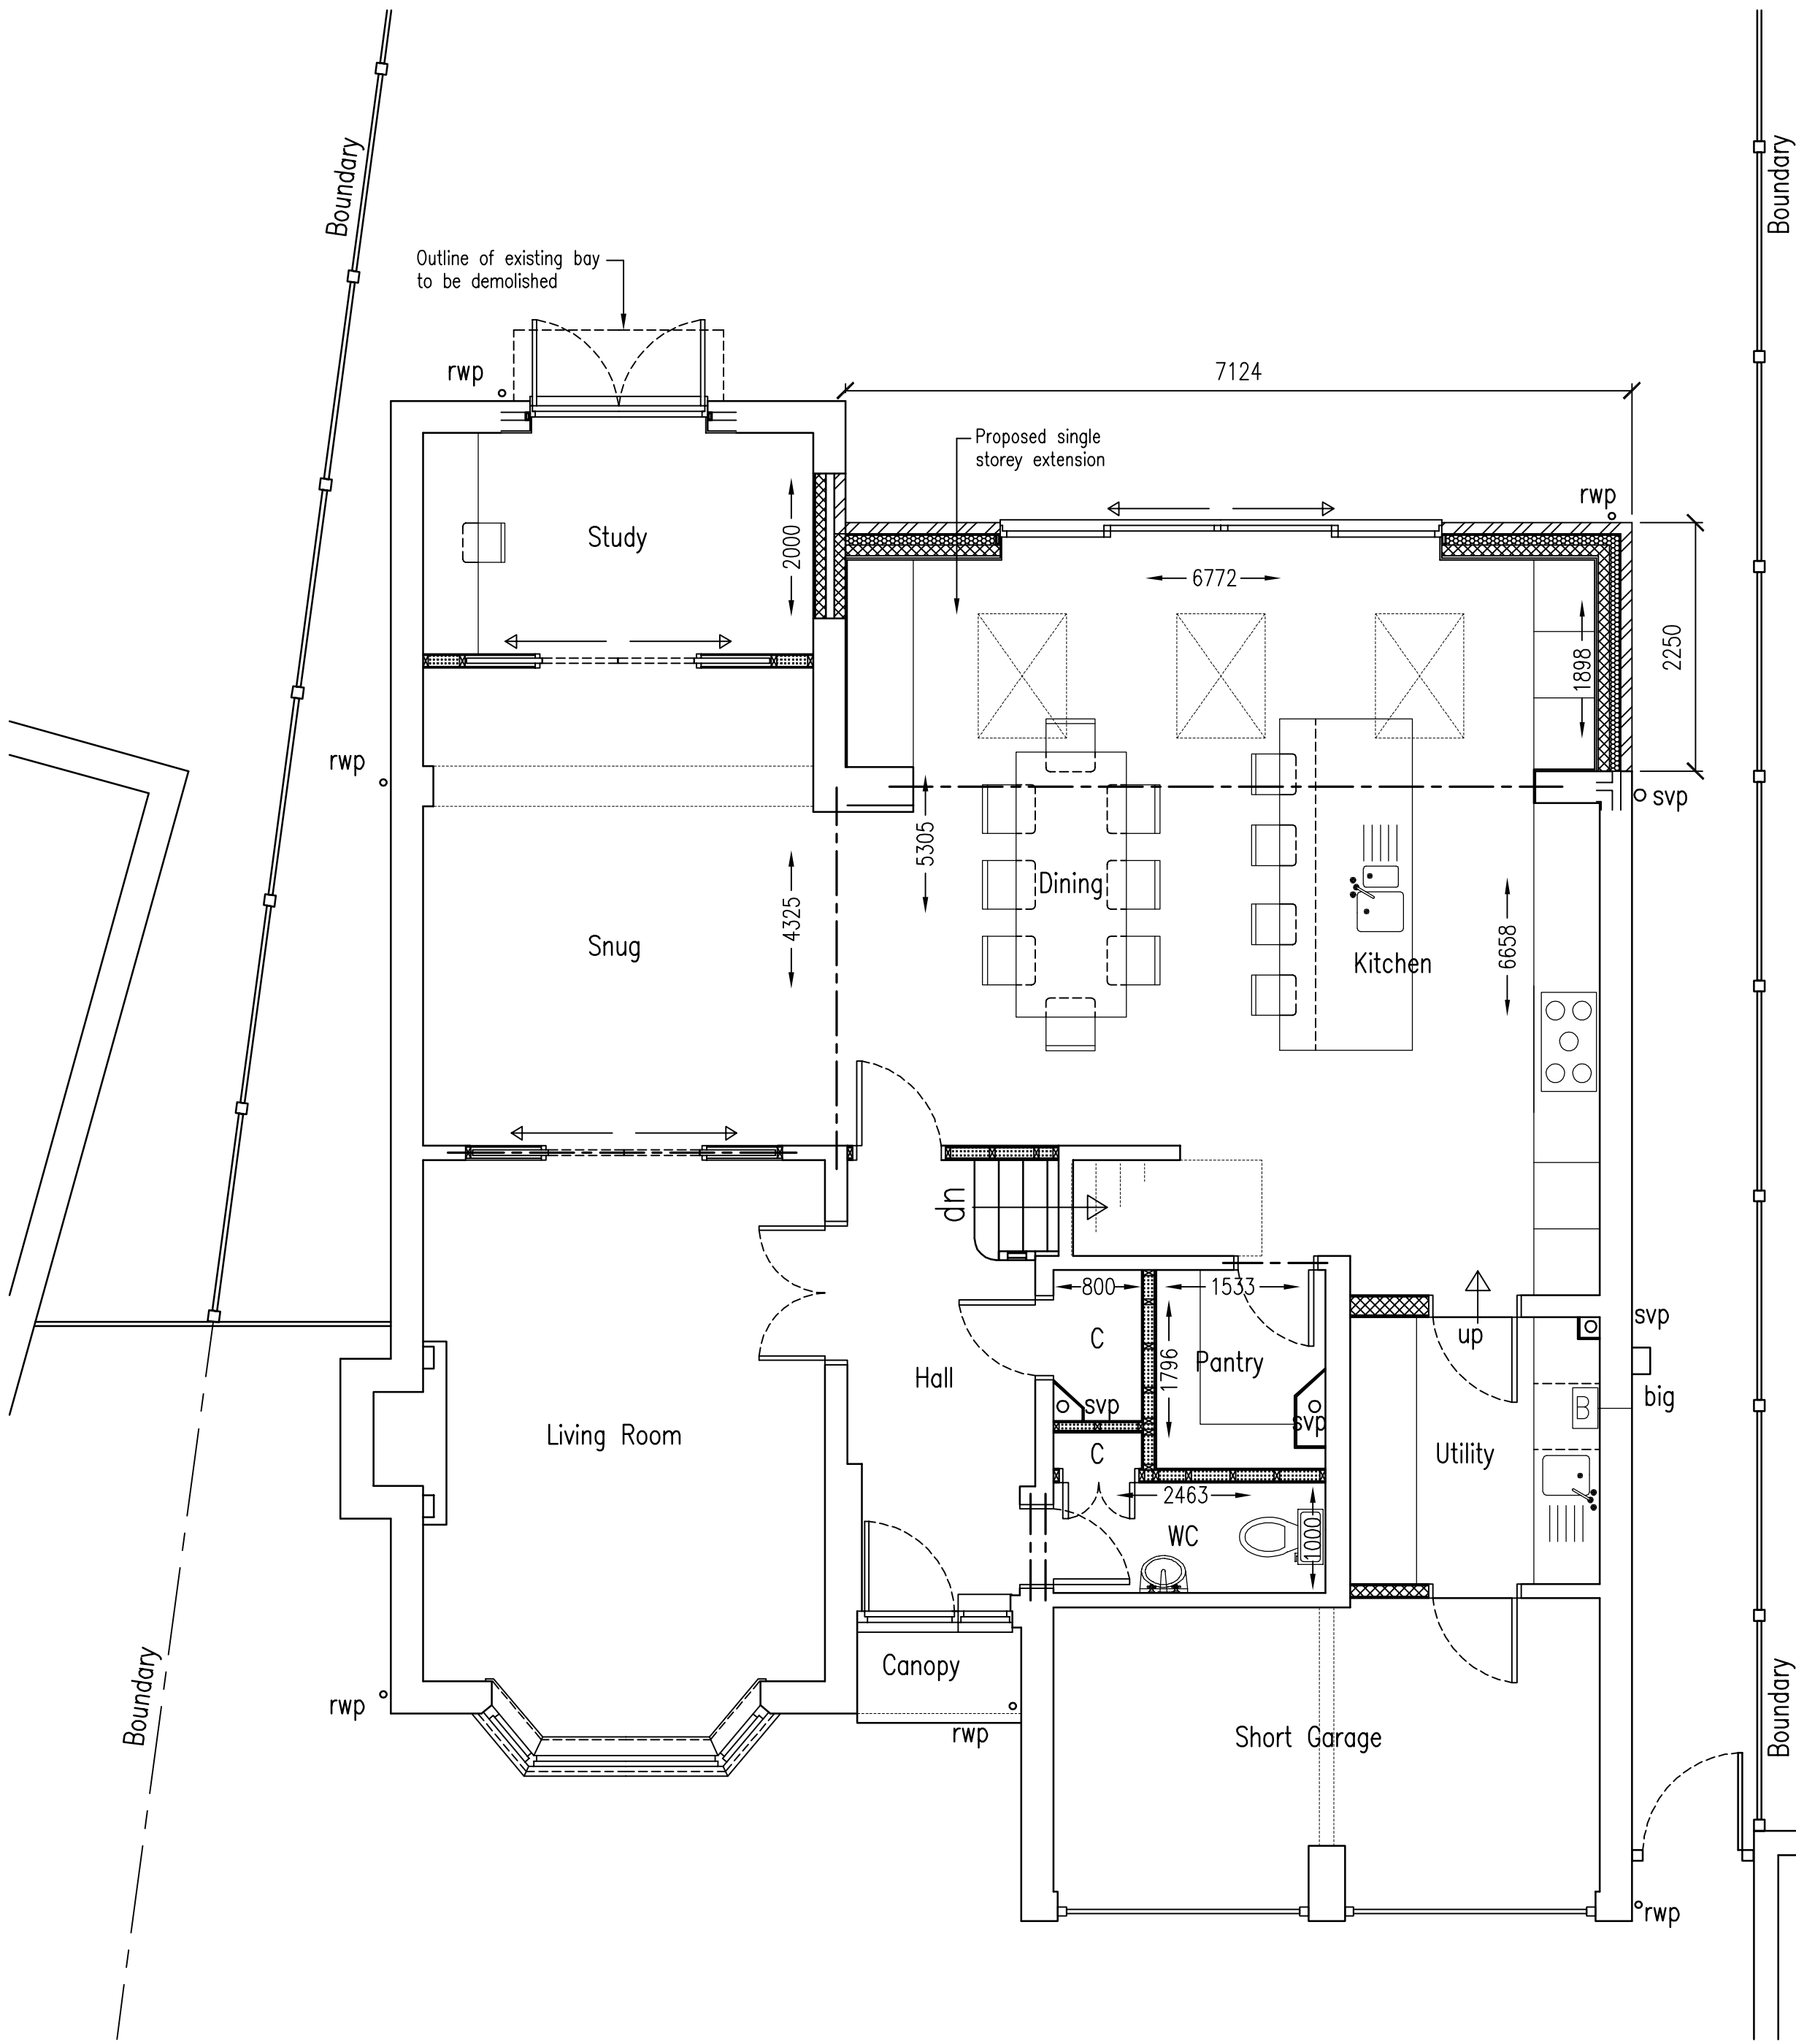

GROUND FLOOR

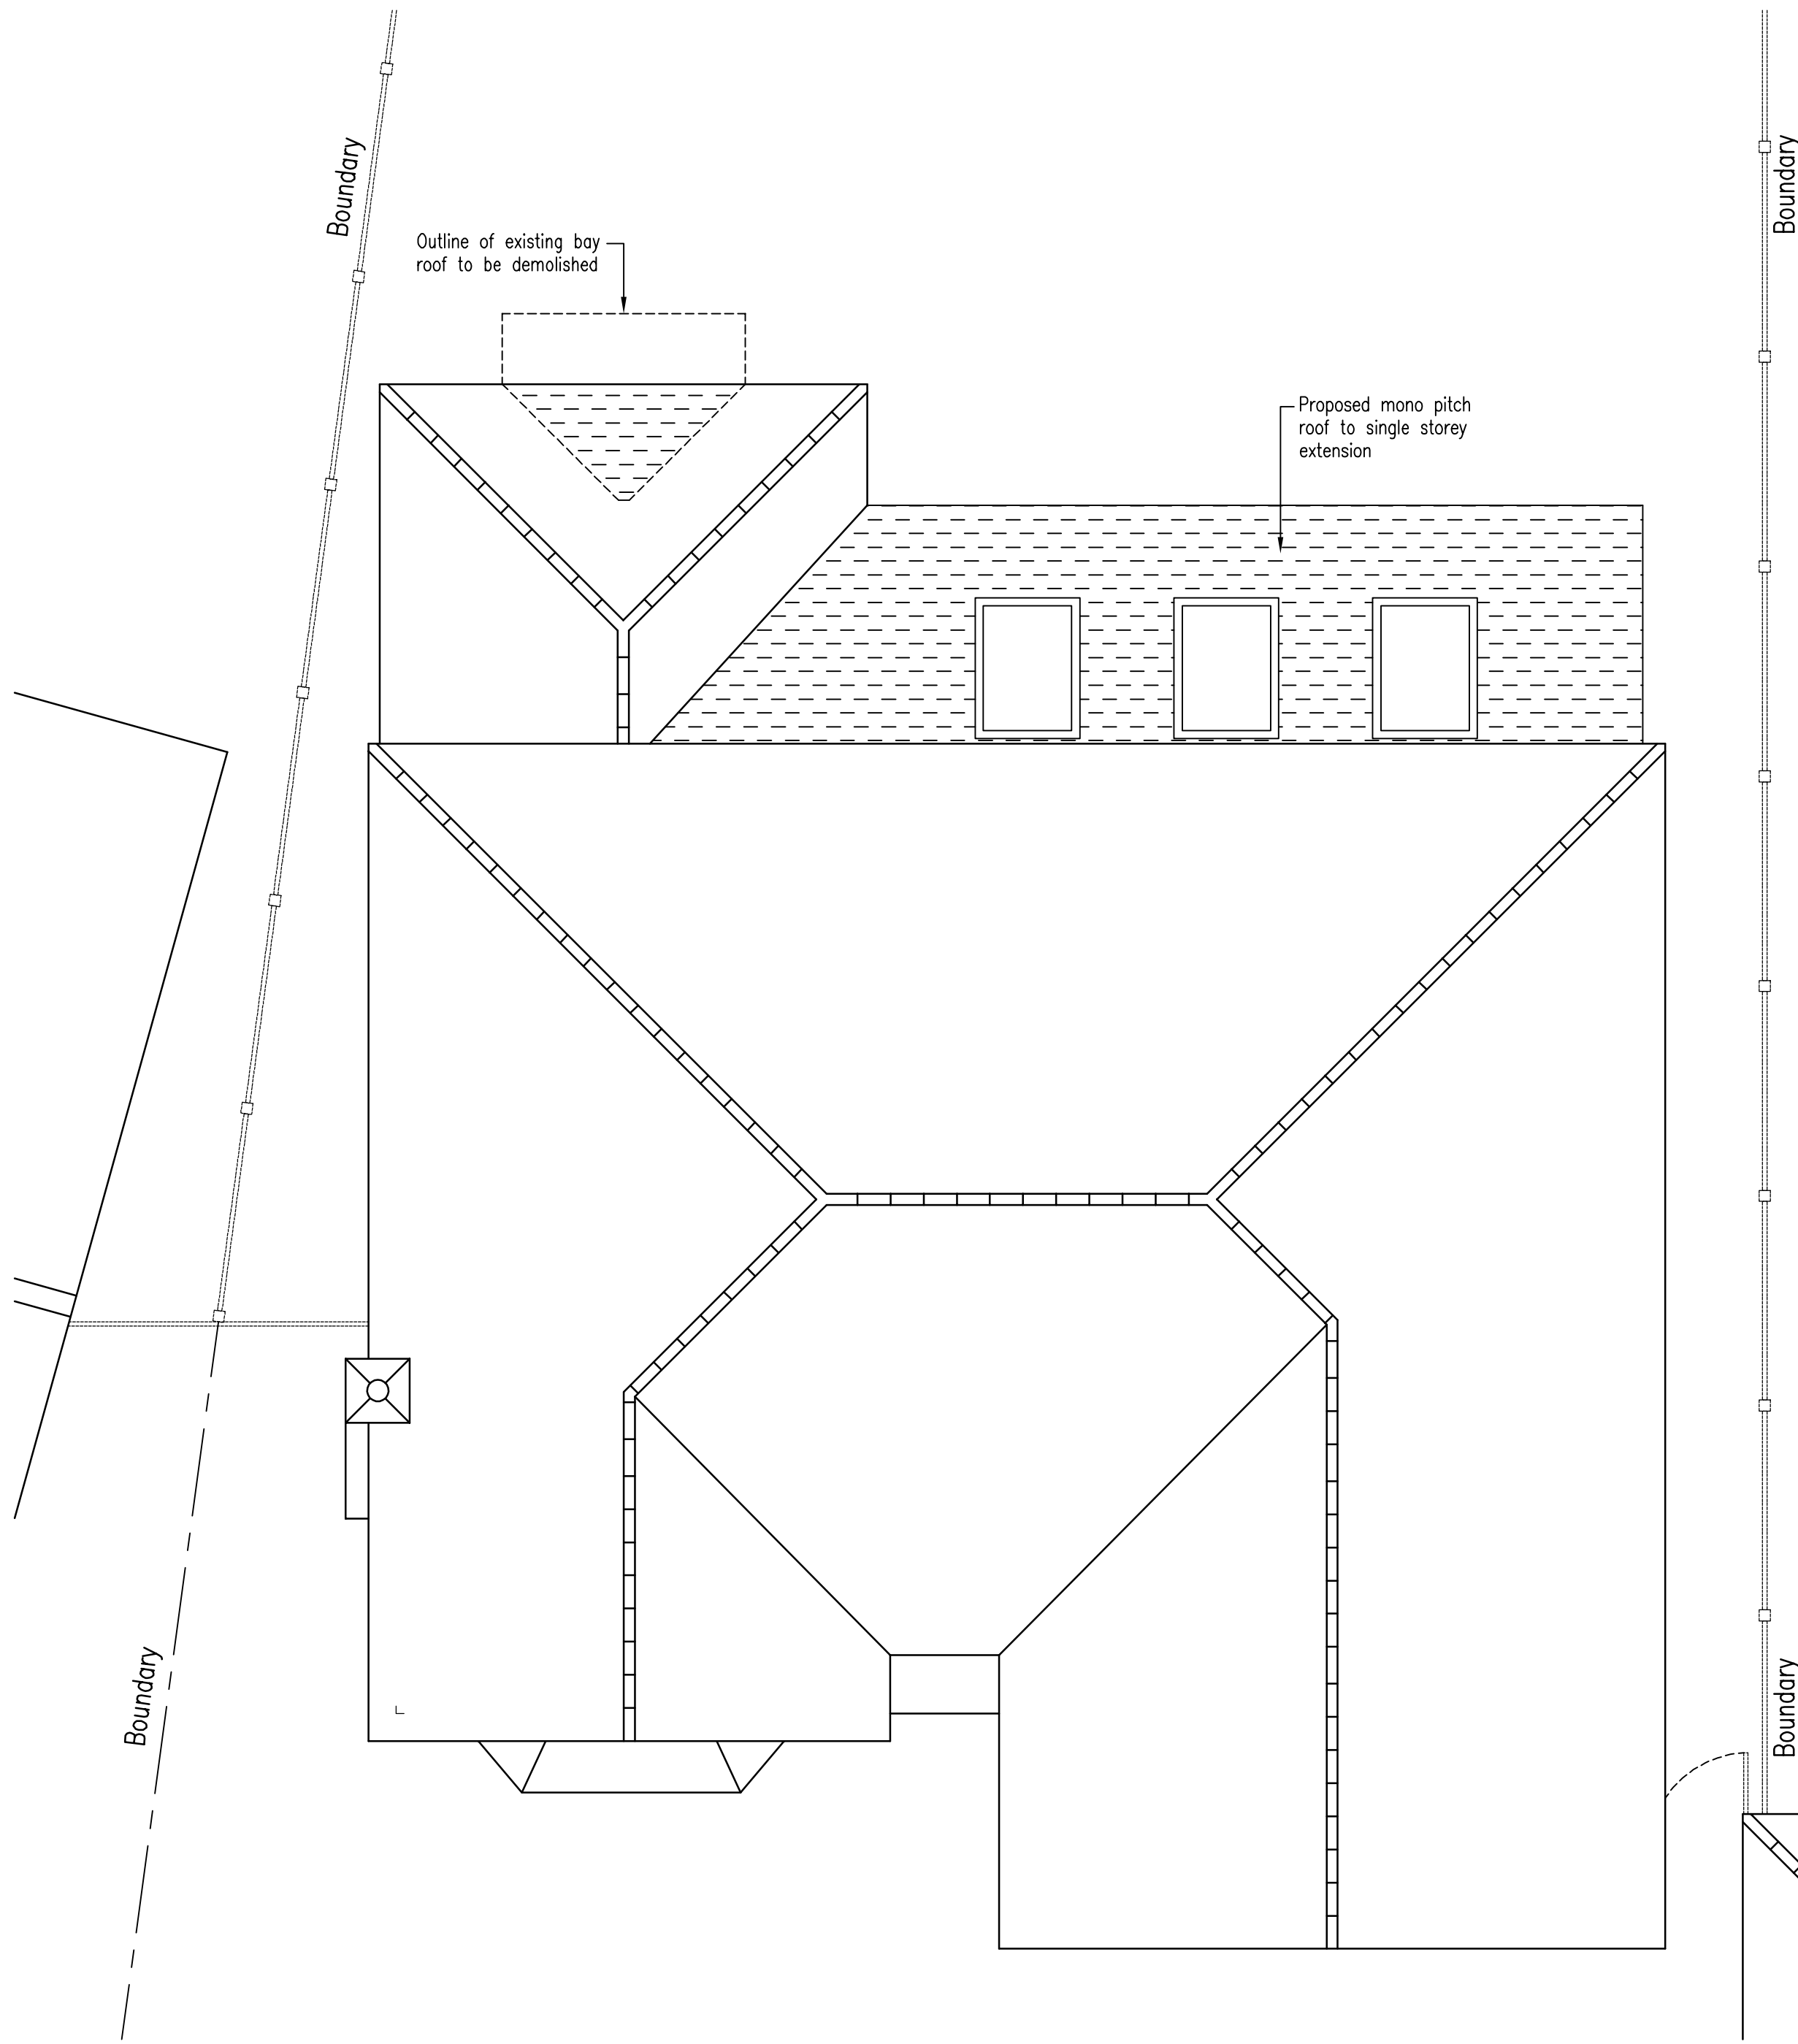

ROOF



Plan Ahead
Drawing Services

Tel: 07940 828650 E-Mail: plan.ahead@btinternet.com
Website: www.plan-ahead-drawing-services.co.uk

REVISIONS		
REF	DATE	DESCRIPTION

REVISIONS		
REF	DATE	DESCRIPTION

GENERAL NOTES		
1. DIMENSIONS ARE TO BE CHECKED ON SITE BEFORE WORK PROCEEDS		
2. ALL DIMENSIONS ARE IN MILLIMETRES UNLESS OTHERWISE STATED.		
3. THIS DRAWING IS NOT TO BE REPRODUCED WITHOUT THE PERMISSION OF PLAN AHEAD DRAWING SERVICES.		

PROJECT		
Single storey rear extension & alterations to:		
21 DYER ROAD		
WOKINGHAM		
BERKSHIRE		
RG40 5PG		

DRAWING TITLE		
PROPOSED GROUND FLOOR & ROOF PLANS		
DATE	SCALE	PAPER
30/05/25	1:50	A1
DRAWN BY	DRAWING NUMBER	REV.
D. HUISH	251005/02	