



EXISTING SITE PLAN
Scale 1:200

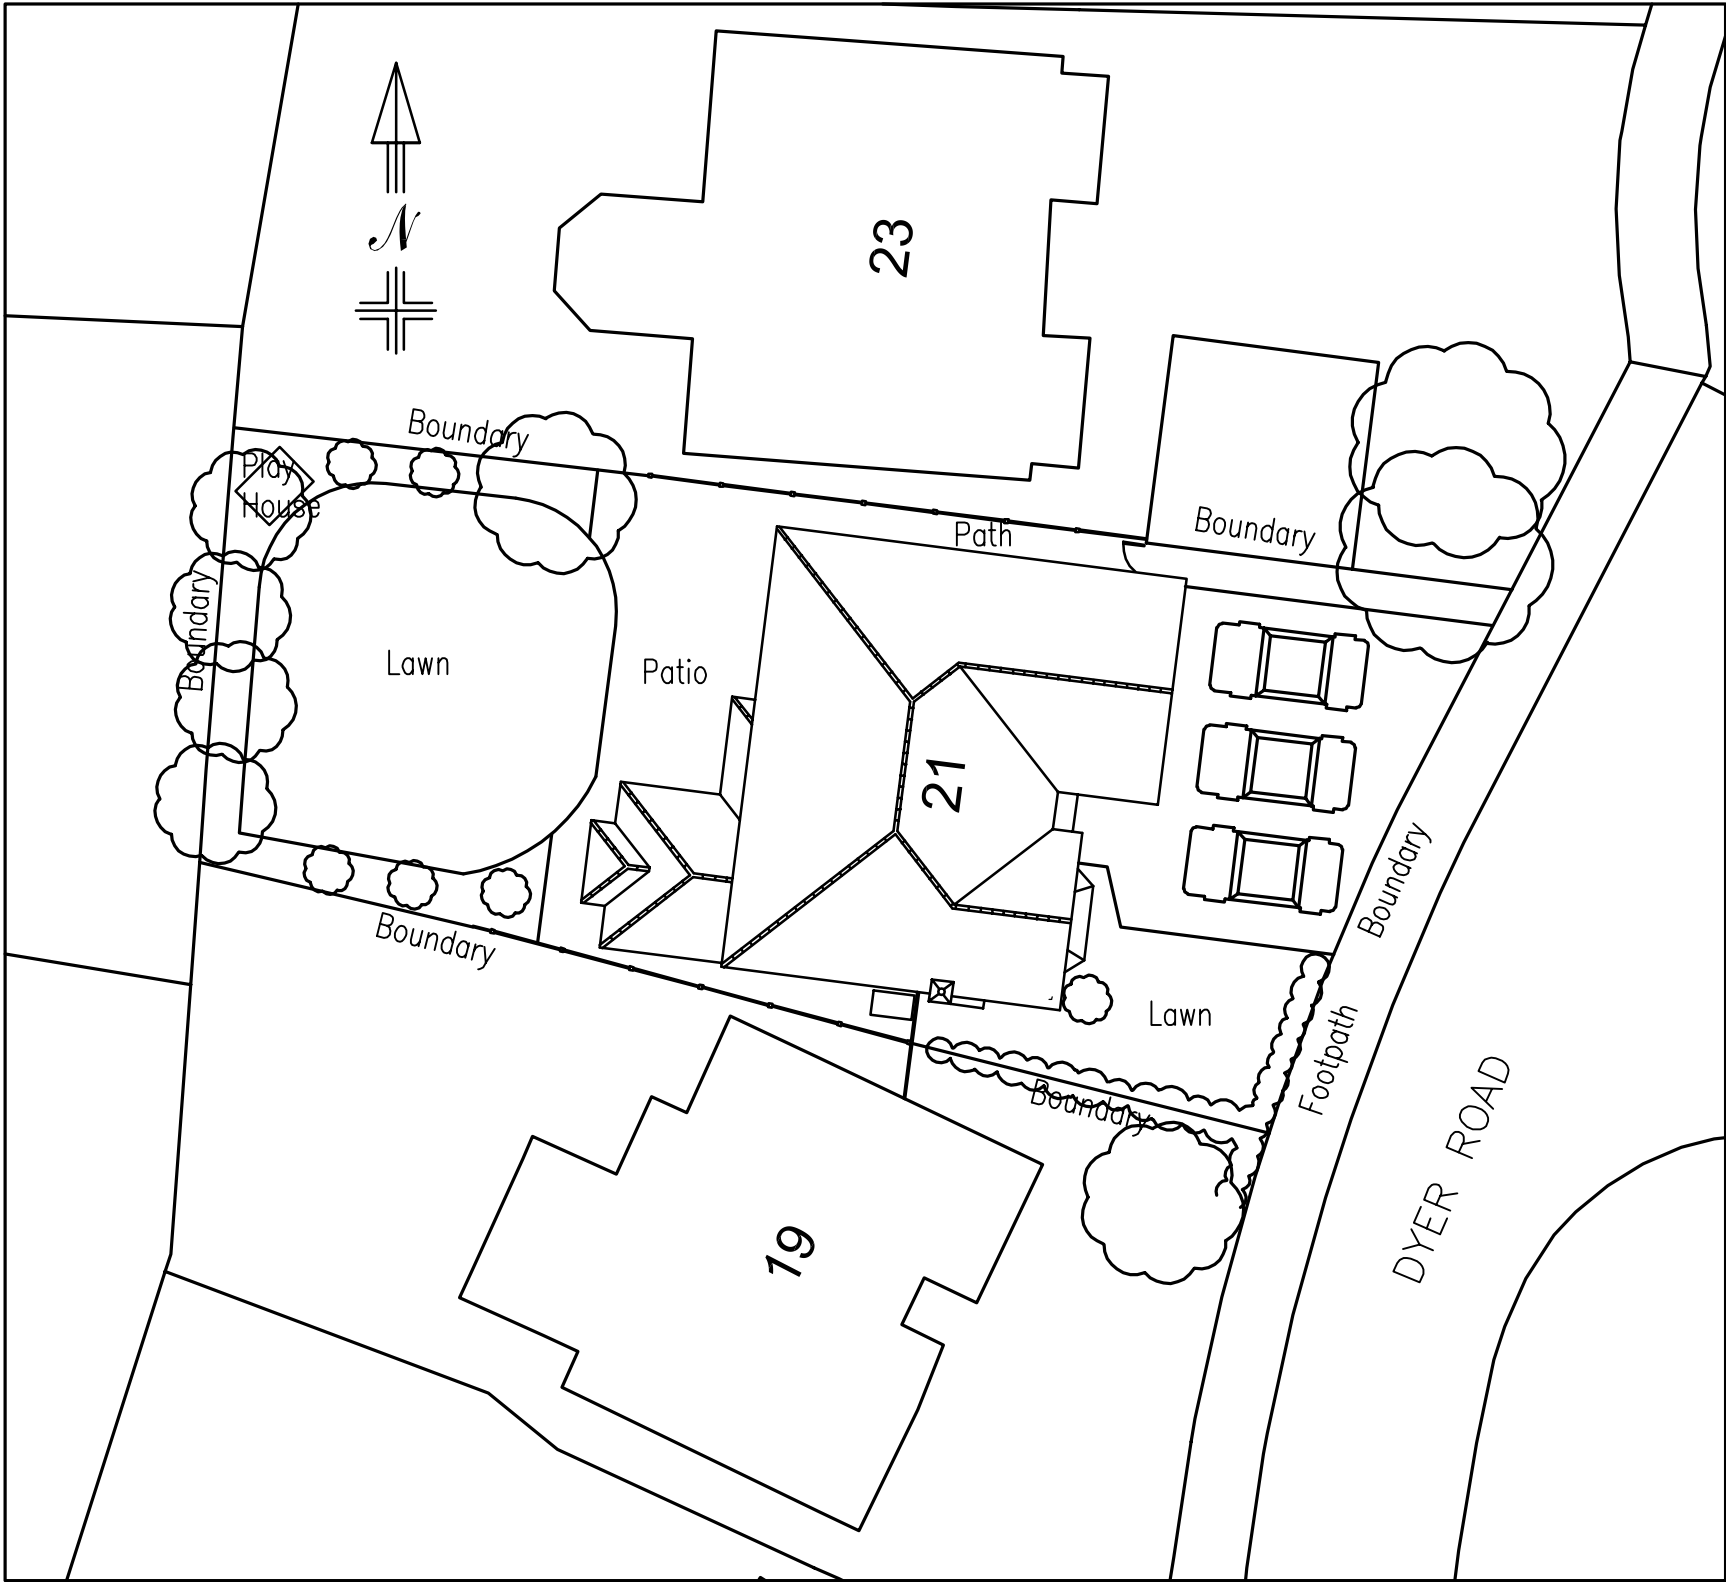

PROPOSED SITE PLAN
Scale 1:200

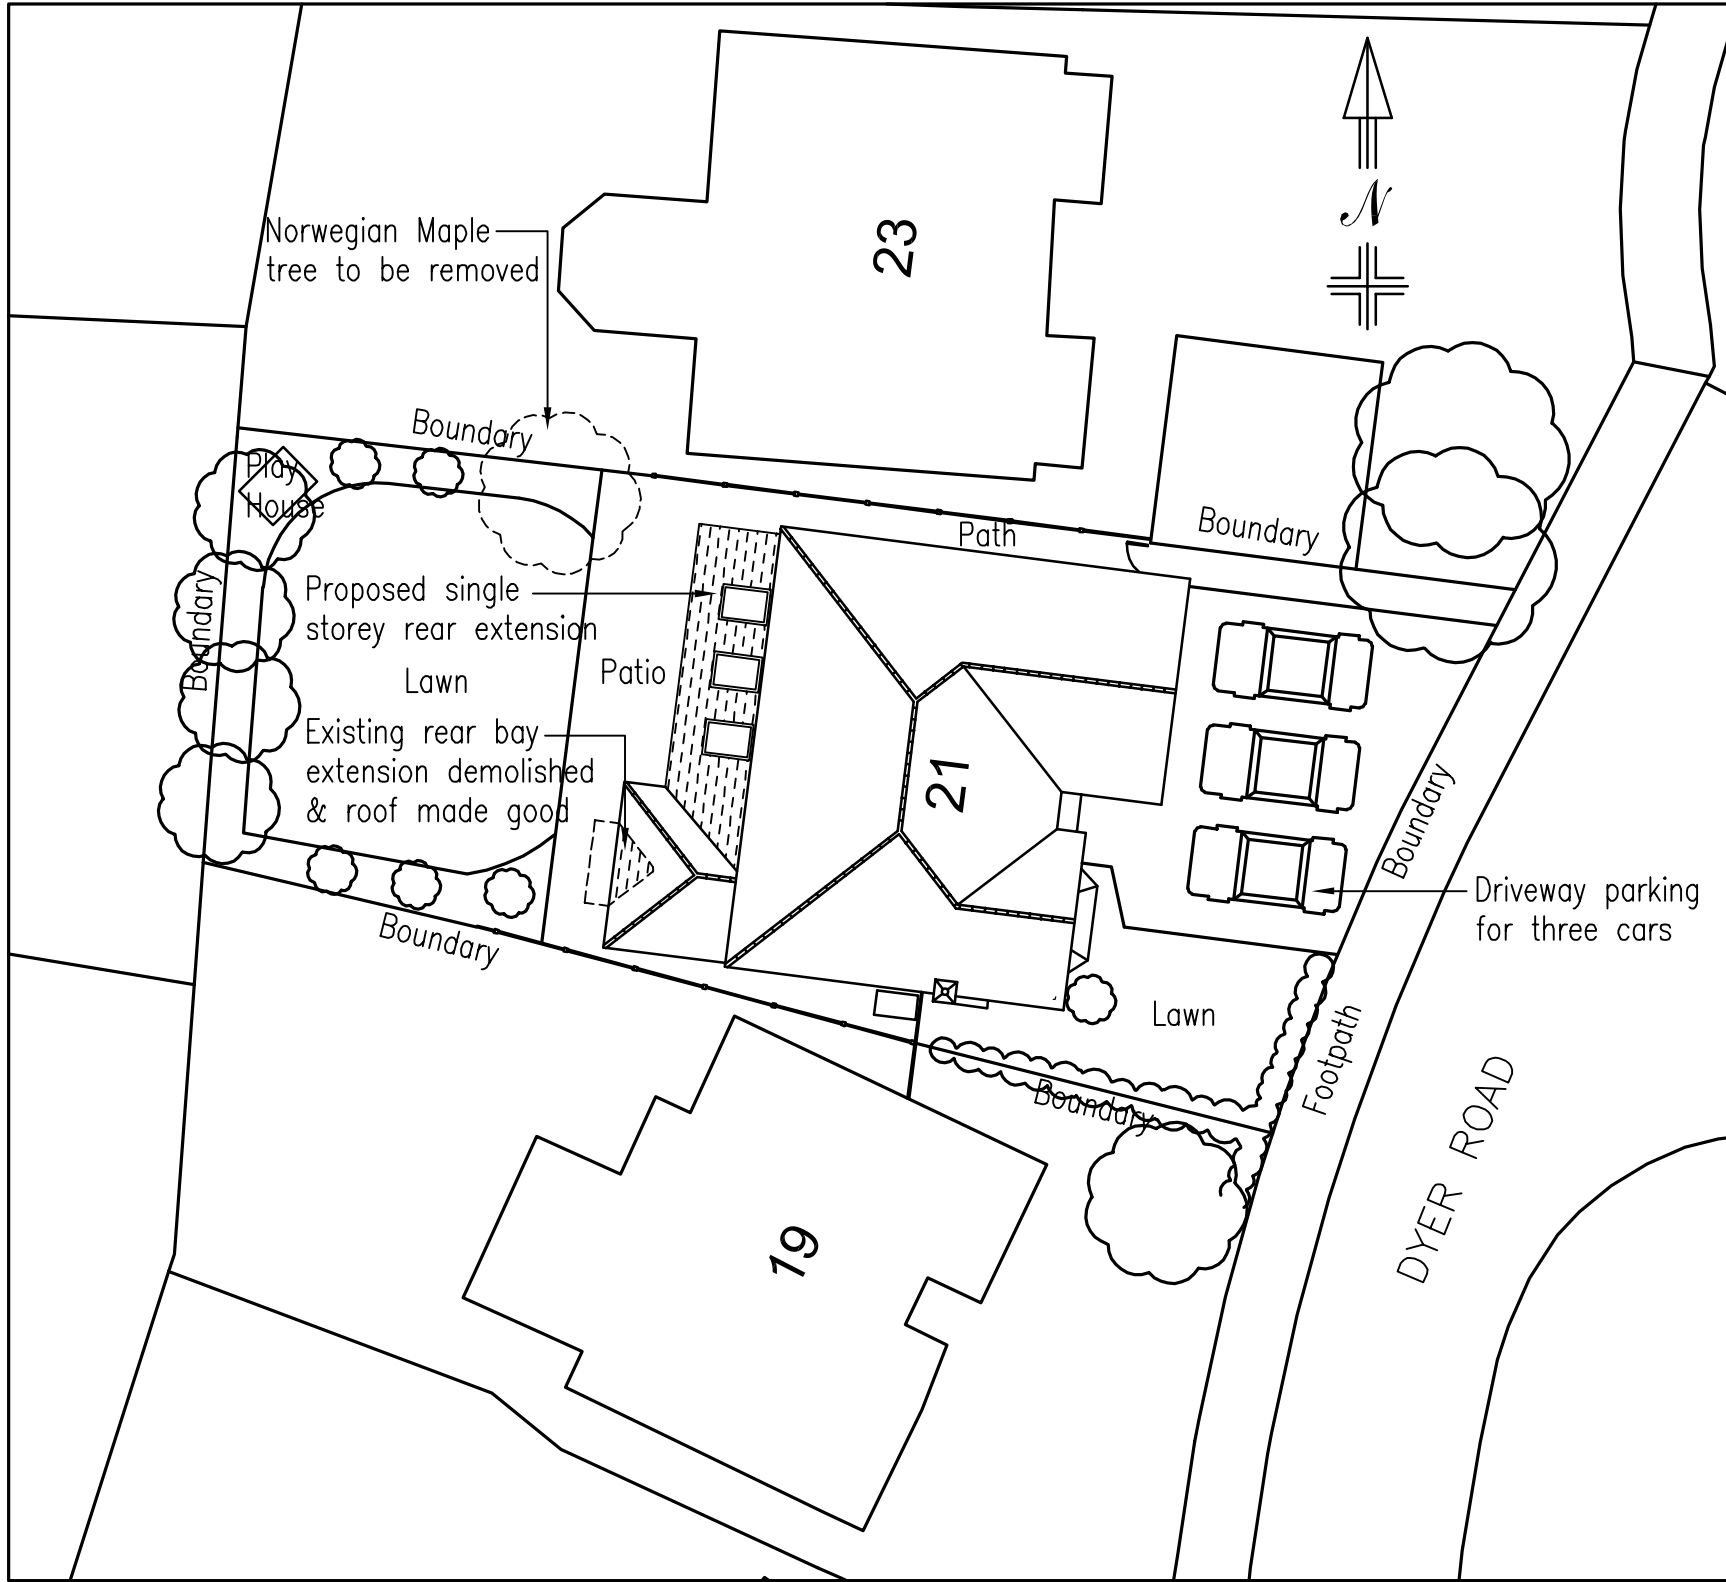

Crown Copyright and database rights 2025 OS Licence no. AC0000849896

 Plan Ahead Drawing Services Tel: 07940 828650 E-Mail: plan.ahead@btinternet.com Website: www.plan-ahead-drawing-services.co.uk	REVISIONS		GENERAL NOTES	PROJECT	DRAWING TITLE		
	REF	DATE			EXISTING & PROPOSED SITE PLANS		
					DATE	SCALE	PAPER
			1. DIMENSIONS ARE TO BE CHECKED ON SITE BEFORE WORK PROCEEDS	Single storey rear extension & alterations to: 21 DYER ROAD WOKINGHAM BERKSHIRE RG40 5PG	30/05/25	1:200	A2
			2. ALL DIMENSIONS ARE IN MILLIMETRES UNLESS OTHERWISE STATED.		DRAWN BY	DRAWING NUMBER	REV.
			3. THIS DRAWING IS NOT TO BE REPRODUCED WITHOUT THE PERMISSION OF PLAN AHEAD DRAWING SERVICES.		D. HUI SH	251005/03	