




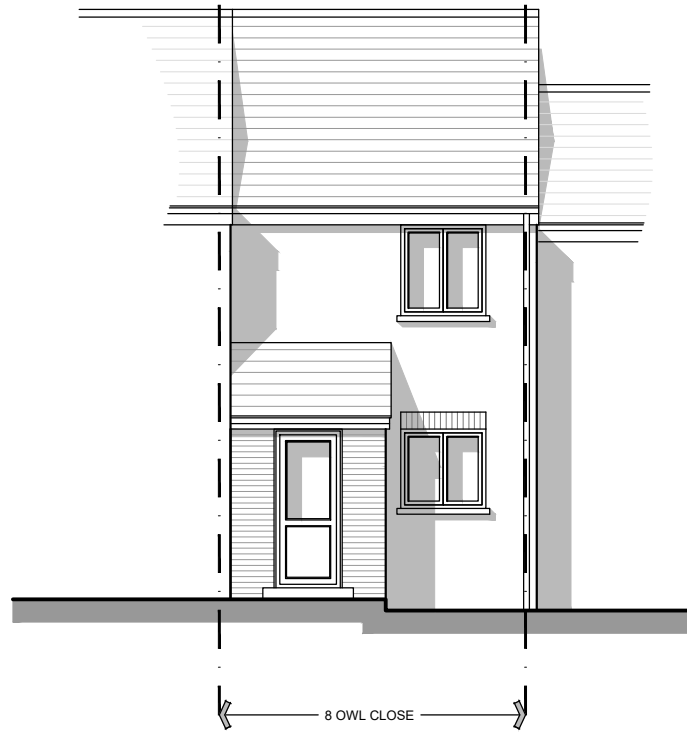


PROPOSED FRONT ELEVATION

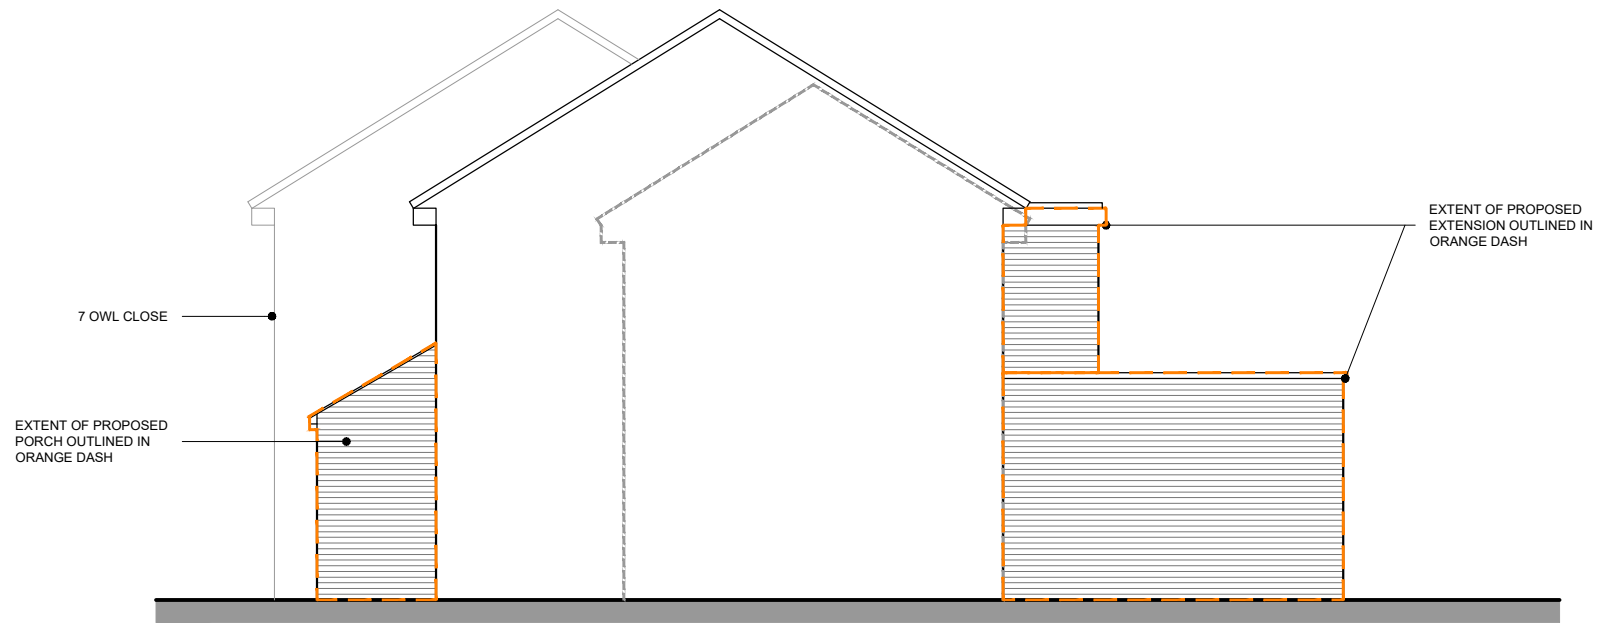


PROPOSED SIDE (NORTH) ELEVATION

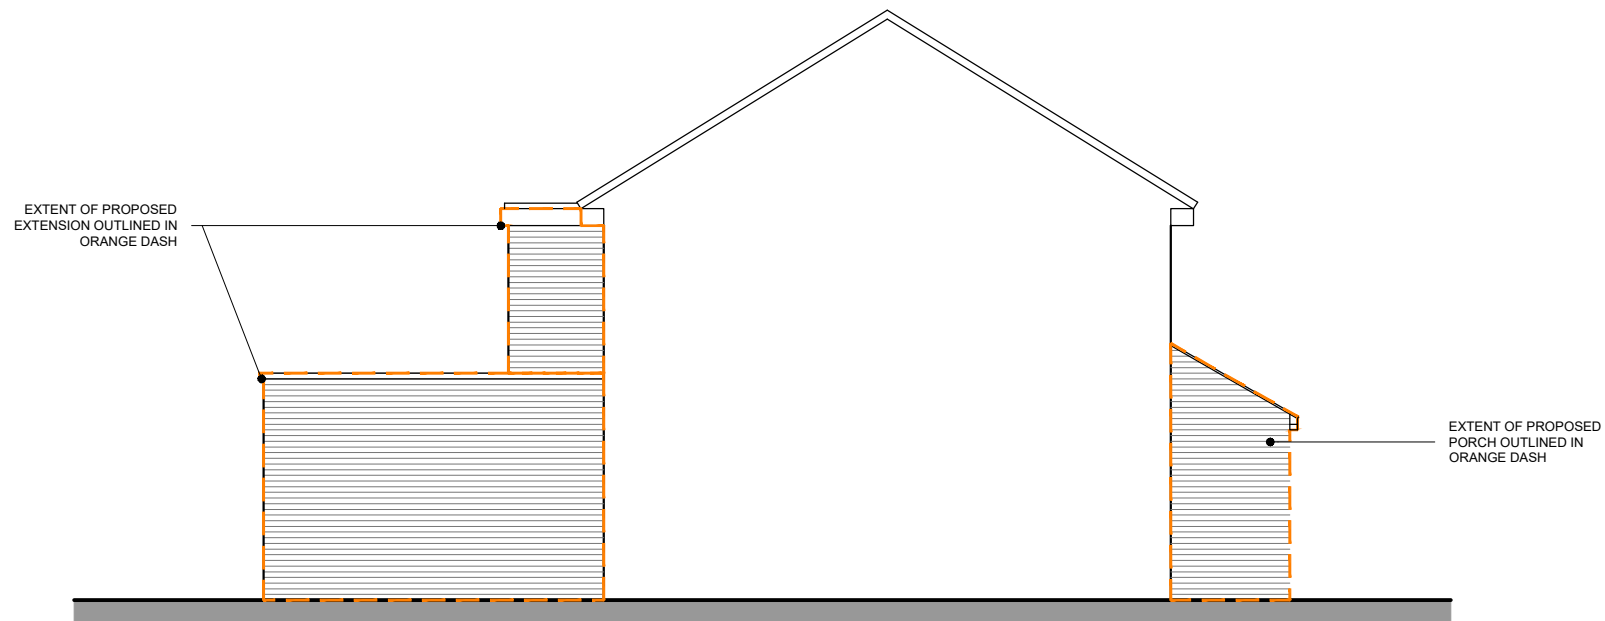

PROPOSED SIDE (SOUTH) ELEVATION

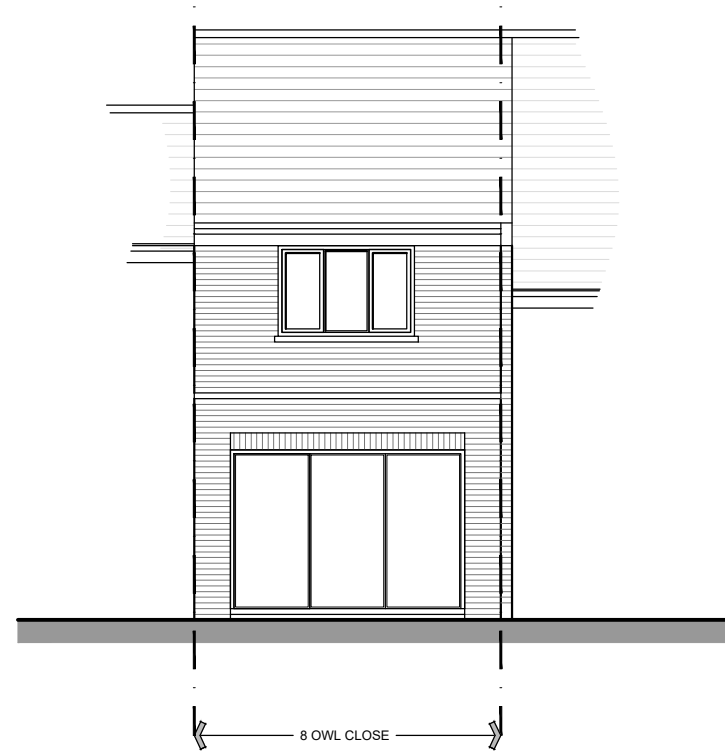

PROPOSED REAR ELEVATION

 

Status
PLANNING ISSUE

Client
MS. M CHEONG

Project Title
**8 OWL CLOSE, WOKINGHAM,
RG41 3HY**

Rev. B	Date 31.03.26	Detail AMENDMENTS TO CORRECT EAVES, RIDGE HEIGHT & GROUND FLOOR EXTENSION PITCHED ROOF OVER FIRST FLOOR EXTENSION AMENDED TO FLAT ROOF
A	10.01.26	

DRAWING Title
PROPOSED ELEVATIONS

Scale. 1:100 @ A3	Date JUL '25	Drawn
DRAWING No. 25-020-105		Rev. B