




PLOT 2
FRONT ELEVATION

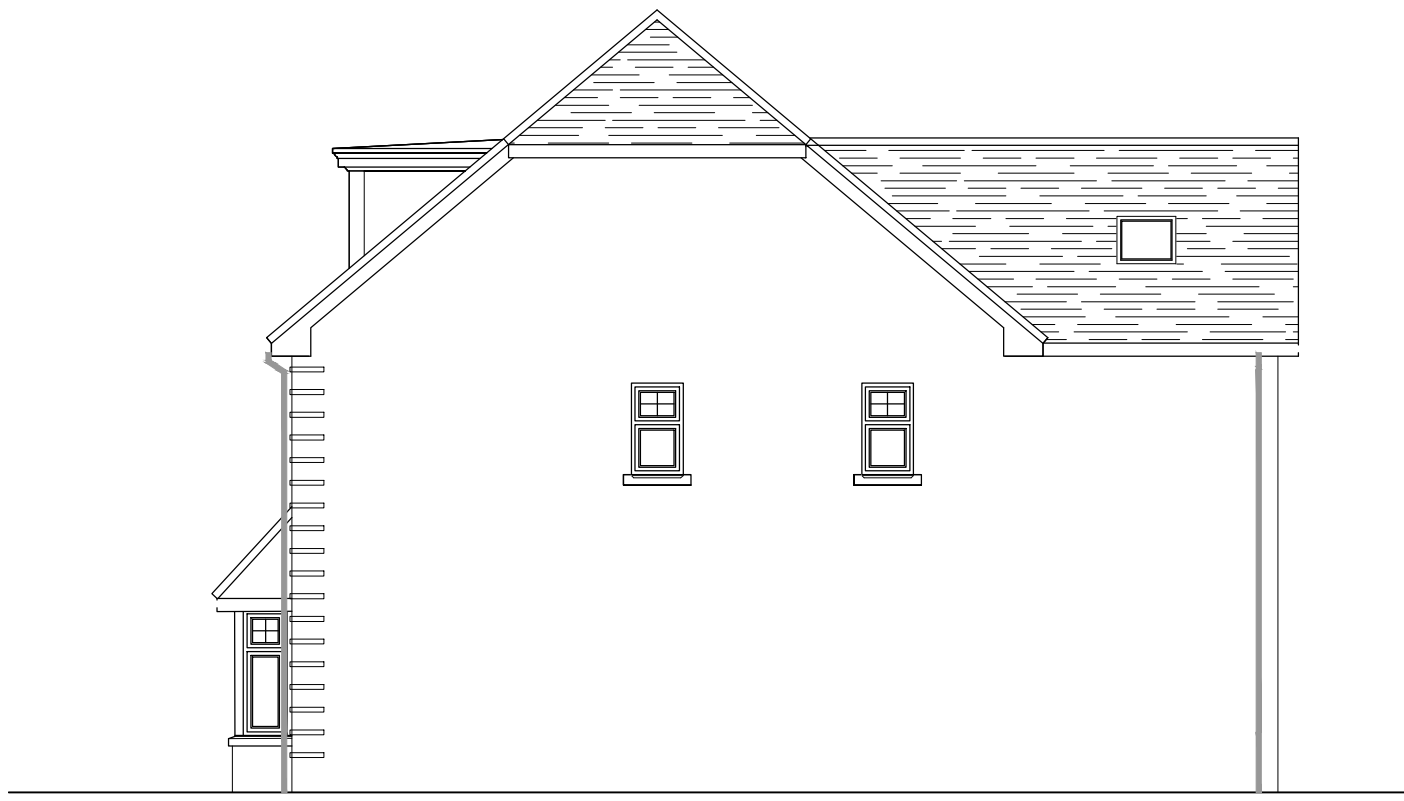


PLOT 2
SIDE ELEVATION




PLOT 2
REAR ELEVATION




PLOT 2
FLANK ELEVATION

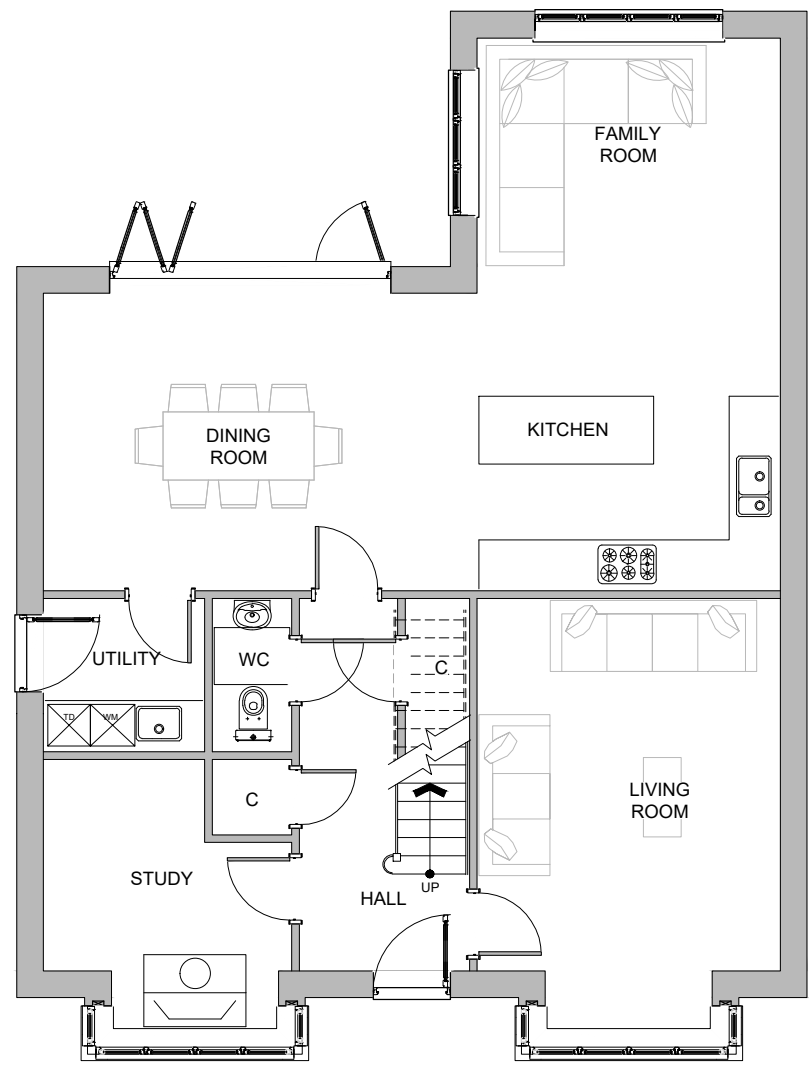

PLOT 2
GROUND FLOOR PLAN

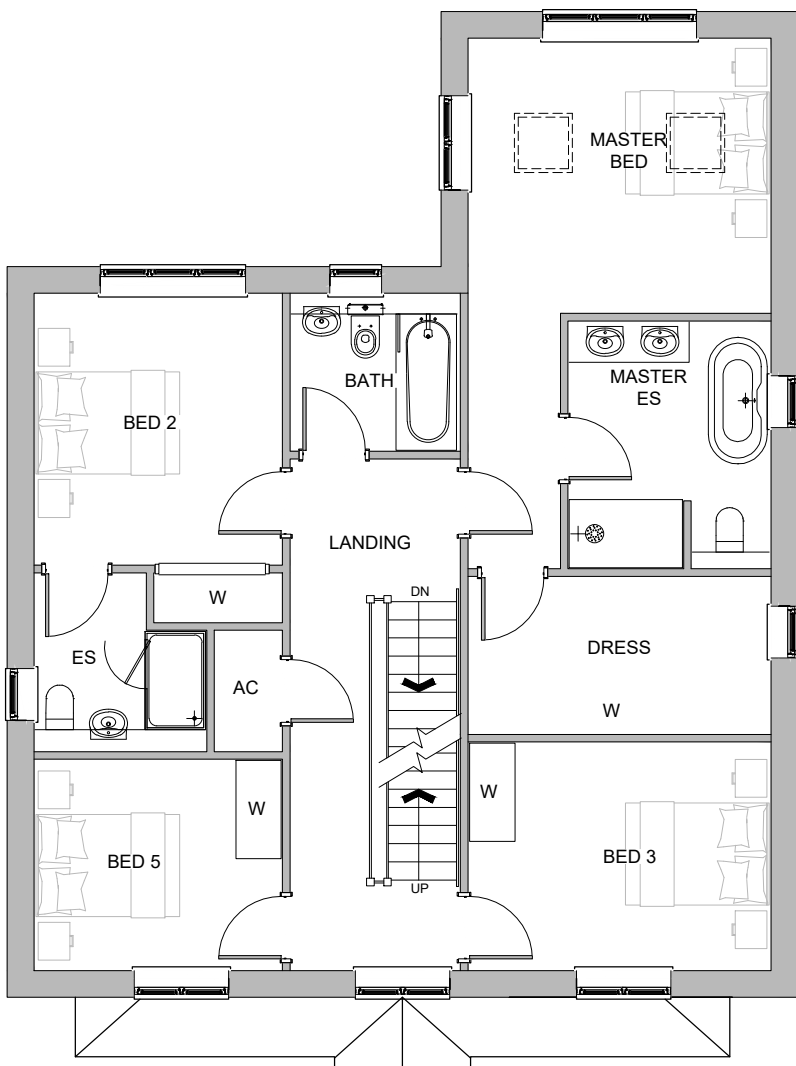

FIRST FLOOR PLAN

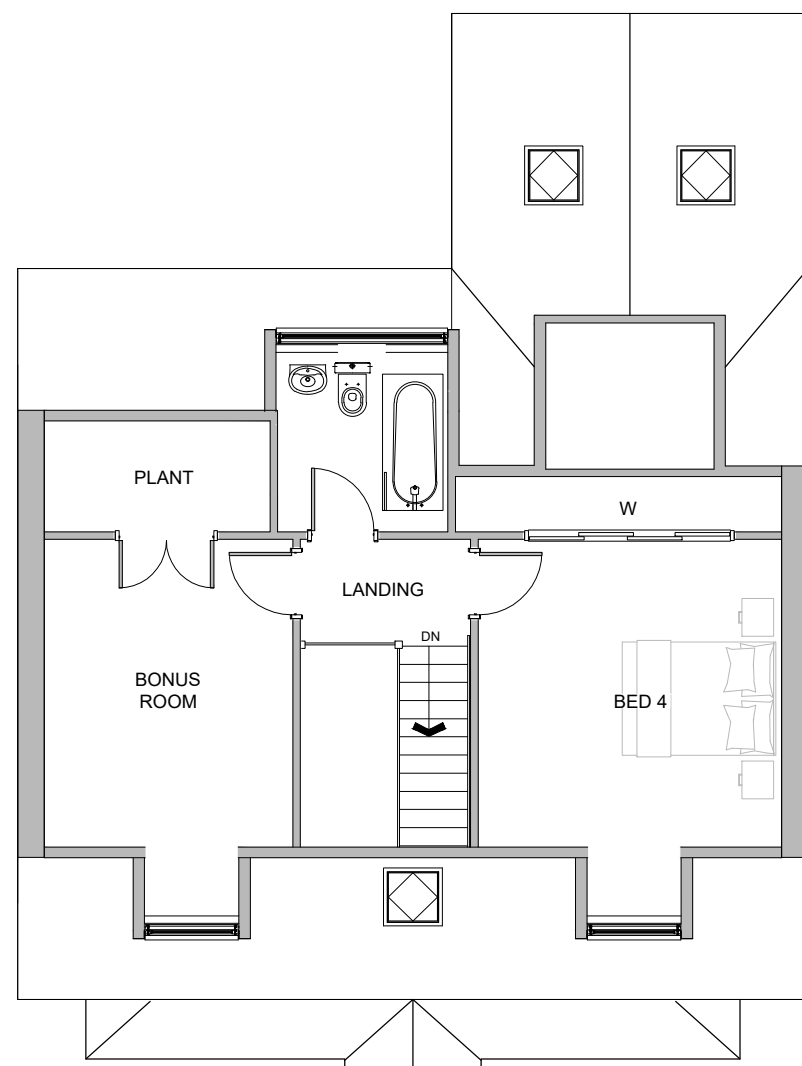

SECOND FLOOR PLAN

Rev	Date	Detail	Drwn	Chk
0				
0 2m 4m 6m 8m 10m				
0 100mm				
SCALE 1:100				

PLANNING

**ASCOT DESIGN**
Timeless architecture

HEAD OFFICE
Ashurst Manor,
Ashurst Park, Church
Lane, Sunninghill,
Ascot, SL5 7DD
Tel: 01344 299 330

MANCHESTER
No. 1 Booths Park,
Chelford Road,
Knutsford,
WA16 9GS
Tel: 01565 756 147

LONDON
29 Farm Street,
Mayfair,
London,
W1J 5RL
Tel: 020 39940015

Email: info@ascotdesign.com
www.ascotdesign.com



Client
COUNTRY ESTATES LIMITED

Project Title
**LAND ADJACENT SONNING GOLF CLUB,
SONNING, READING, RG4 6GJ**

Drawing Title
**PLOT 2 FLOOR PLANS
& ELEVATIONS**

Scale	Date	Drawn	Rev
1:100 @ A1	MAR 2024	KJ	

Drawing N°:
25 - J4742 - 02 - 008

The Copyright in this document and design is confidential to
and the property of Ascot Design Limited.