

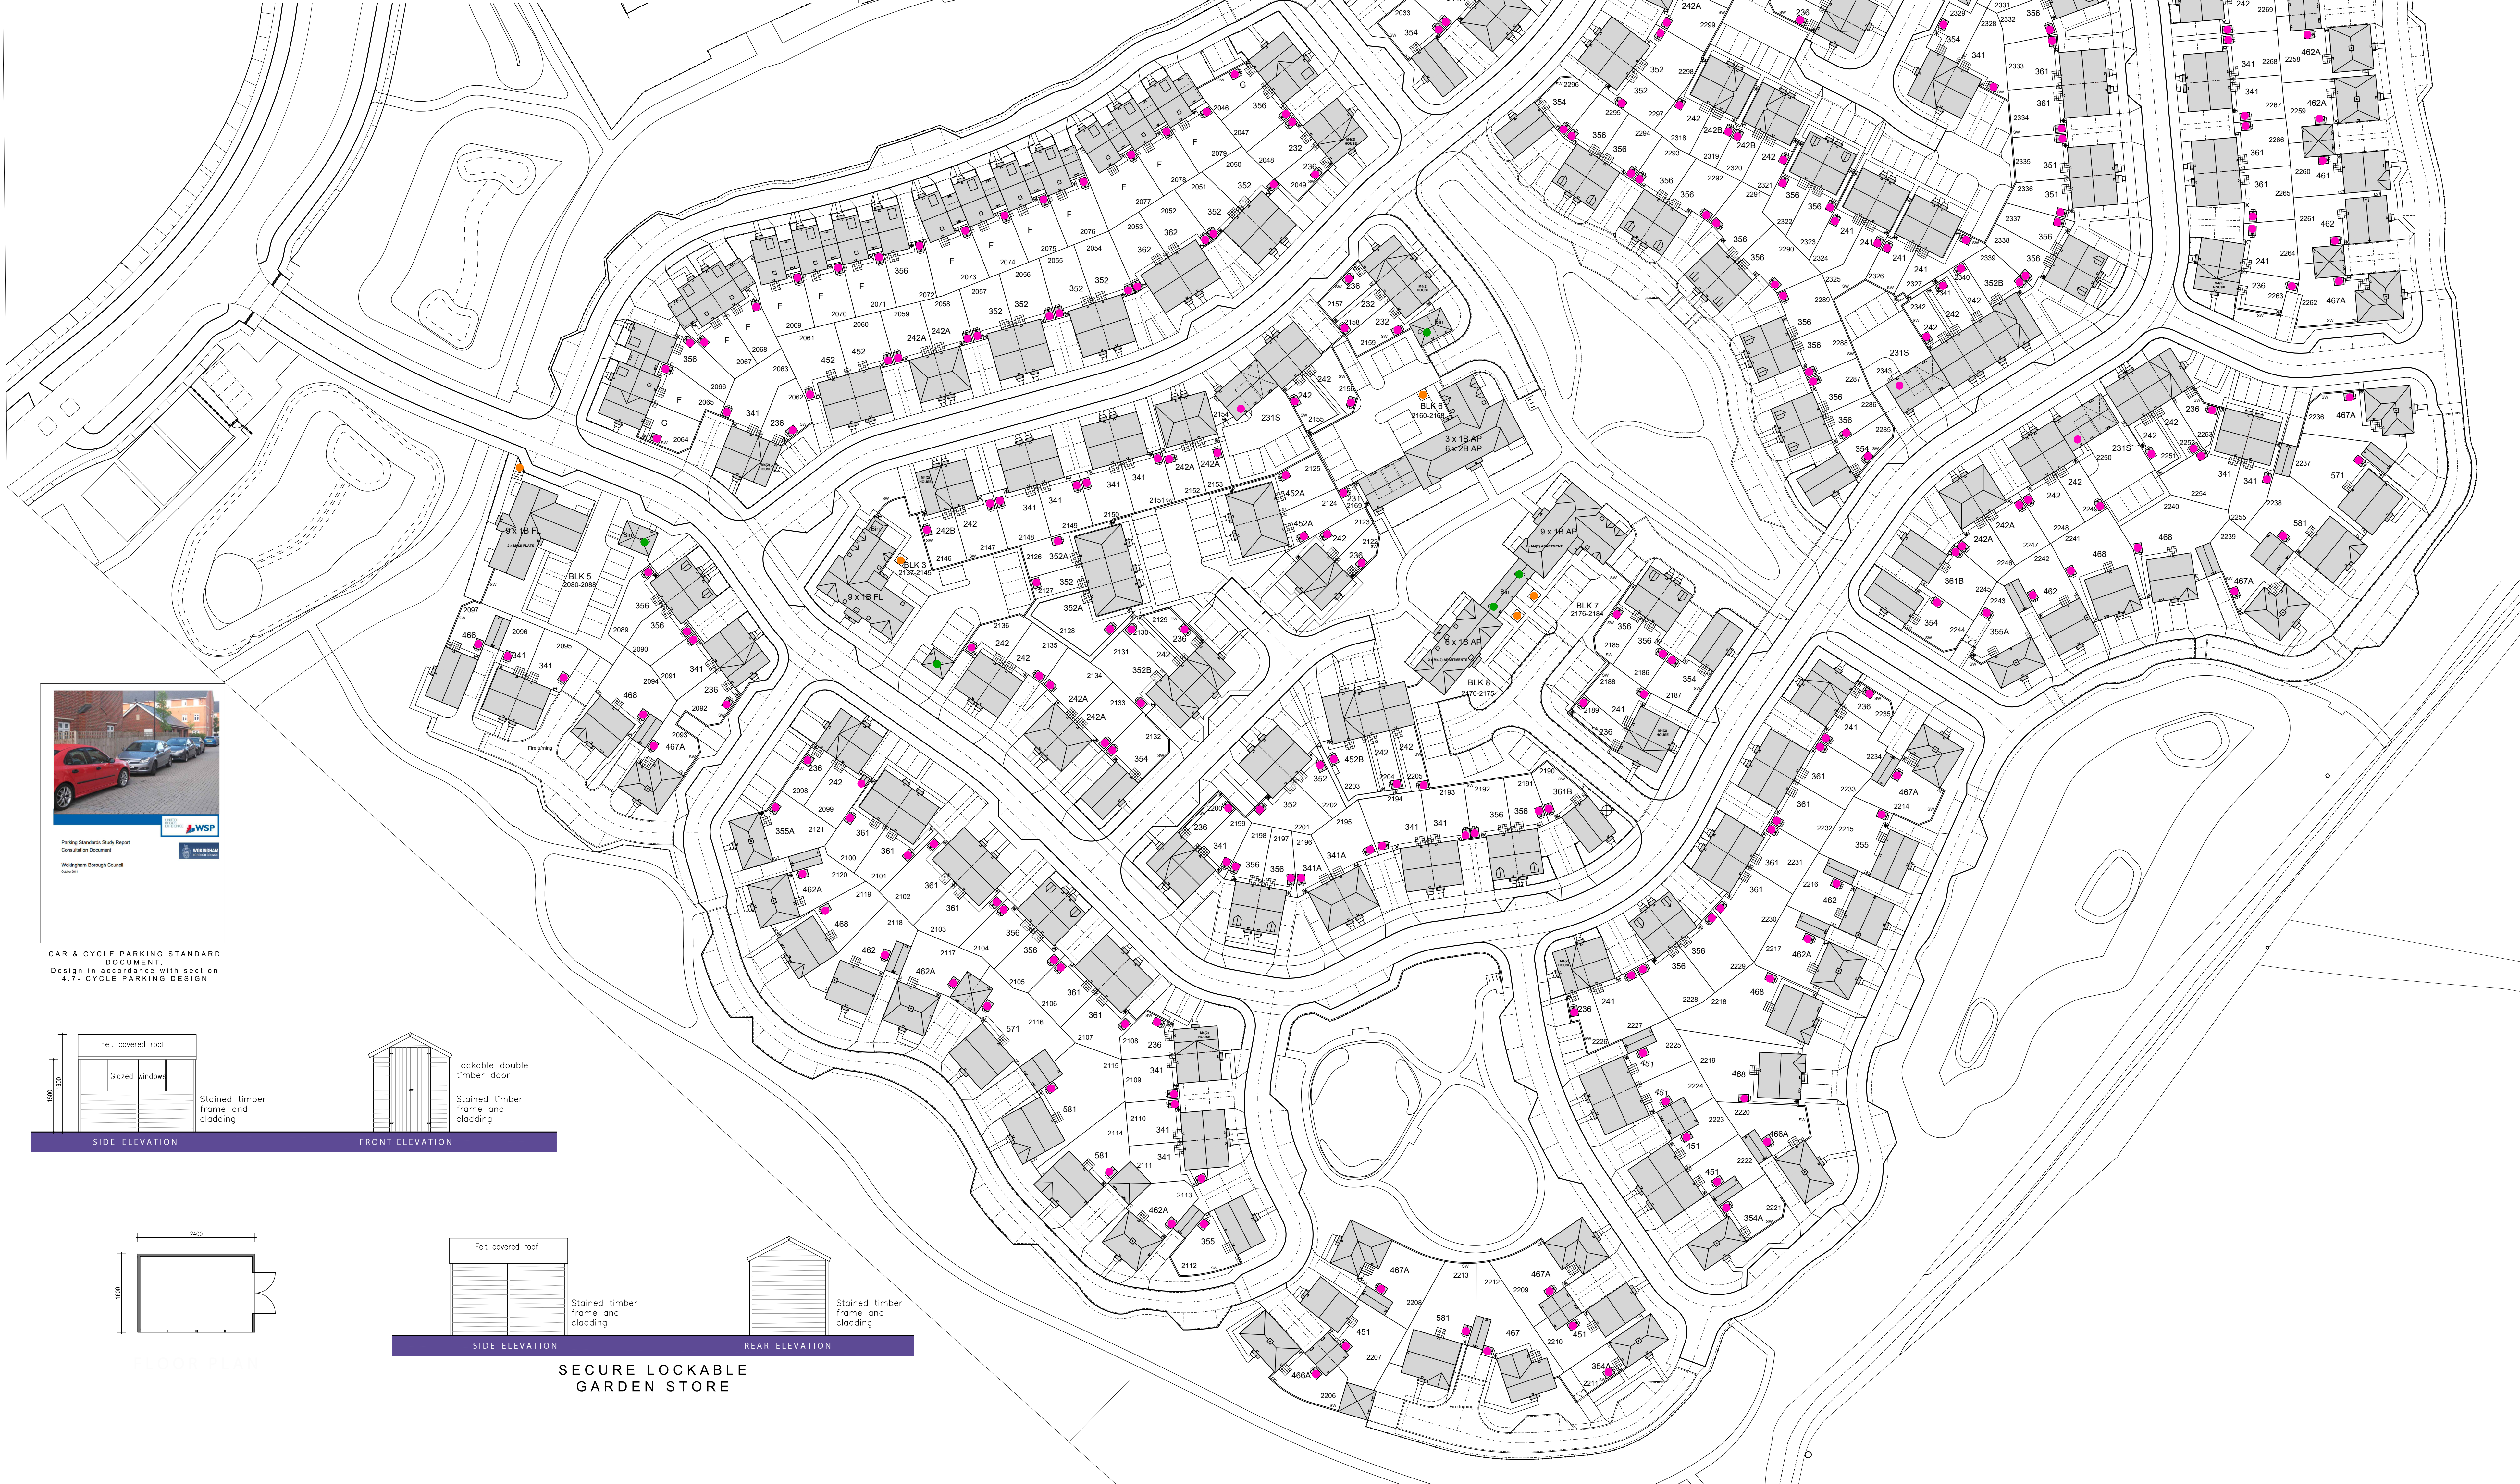


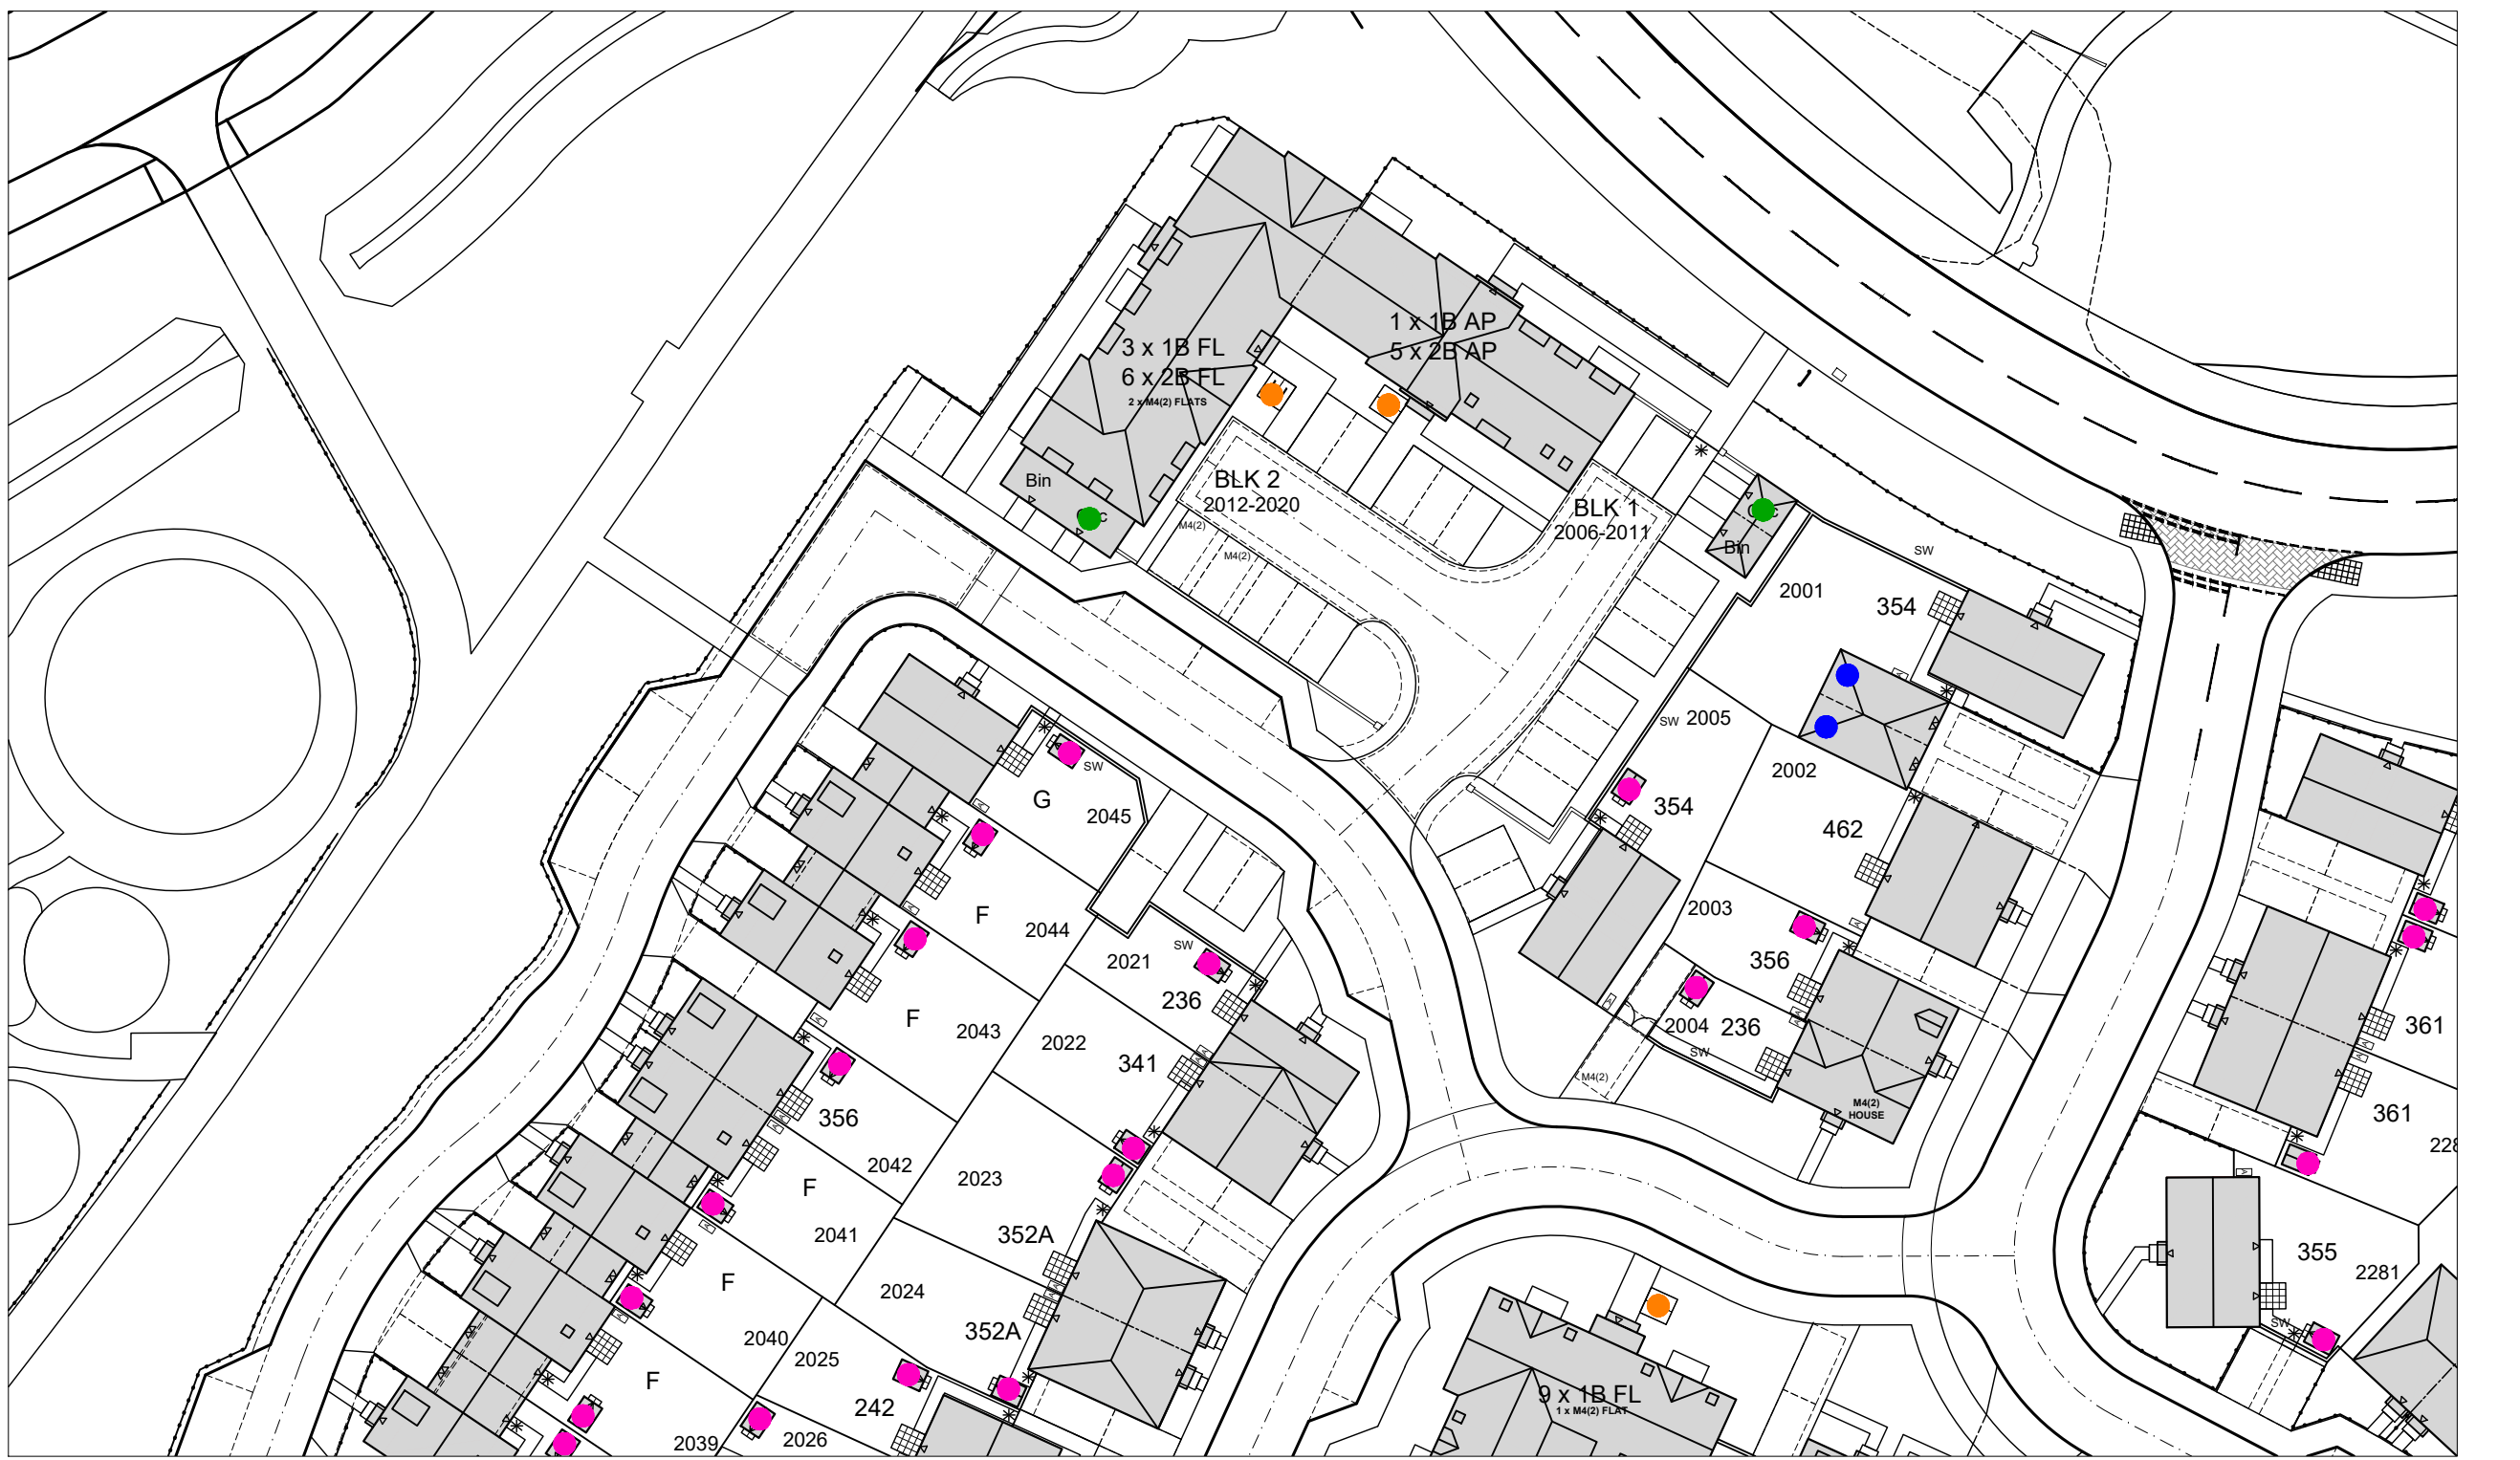


PARCEL
R10

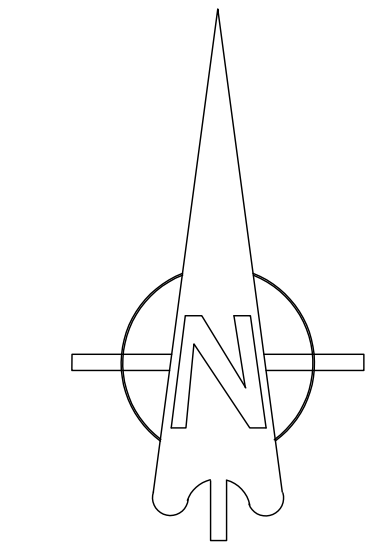

0 5 10 15 20 25m


KEY

- CYCLE STORAGE WITH LOCKABLE GARDEN STORE
- CYCLE STORAGE WITHIN PRIVATE GARAGE
- CYCLE STORAGE WITHIN COMMUNAL SECURE BRICK CYCLE STORE
- VISITORS CYCLE STANDS

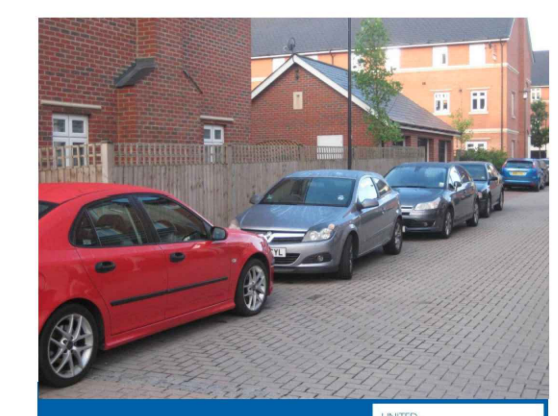


Parking Standards Study Report
Consultation Document
Wokingham Borough Council



CAR & CYCLE PARKING STANDARD
DOCUMENT.
Design in accordance with section
4.7- CYCLE PARKING DESIGN

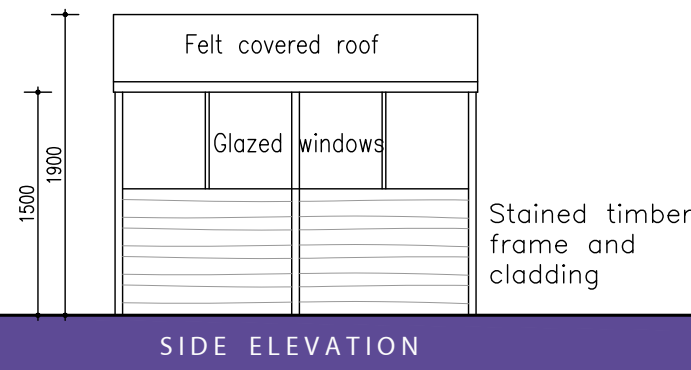


SIDE ELEVATION

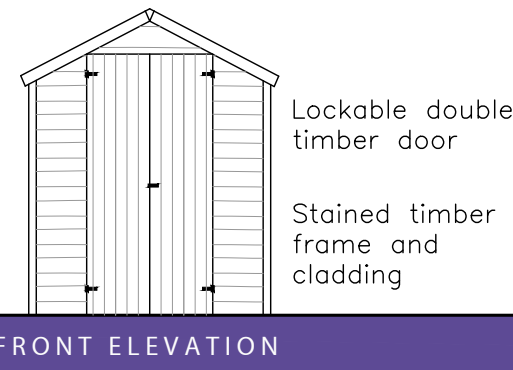

FRONT ELEVATION

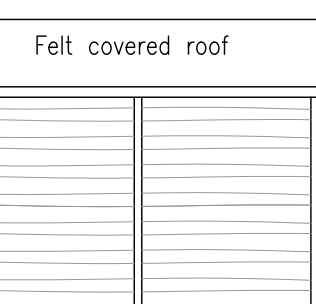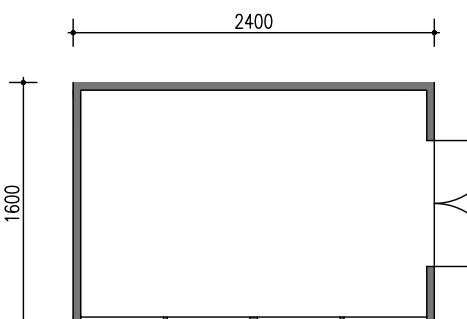

SIDE ELEVATION

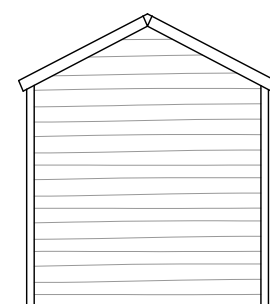

REAR ELEVATION

SECURE LOCKABLE
GARDEN STORE

L	10.09.25	Layout updated in line with Planning Layout.	DGP	DGP
K	01.09.25	Layout updated in line with Planning Layout.	DGP	DGP
J	30.08.25	Layout updated to current presentation layout REV V.	SR	DGP
H	05.08.25	Layout updated to current presentation layout REV U.	SR	DGP
G	17.03.25	Layout updated to current layout.	SR	DGP
F	06.03.25	Layout updated to current layout.	MD	DGP
E	18.02.25	Layout updated to current presentation layout REV P.	SR	DGP
D	10.02.25	Layout updated to current presentation layout REV N.	SR	DGP
C	22.01.25	Layout updated to current presentation layout REV M.	SR	DGP
B	23.12.24	Drawing amended to Presentation Layout	SR	DGP
A	11.12.24	Drawing amended to Presentation Layout REV K	SR	DGP

Rev.	Date	Description	Drawn	Checked
------	------	-------------	-------	---------

Client
KIER
Project
South Wokingham
Phase R11

Drawing Title
Proposed Cycle
Parking Layout

Scale
1:500 @ A0

Date
October 2024

File
P1904.R11.01

Dwg No
P1904.R11.09

Unit A, Monument Business Centre, Monument Way East, Woking, Surrey GU24 5LG
T: 01483 727345 E: project@aap-arc.co.uk W: aap-arc.co.uk

Under the Intellectual Property Act 2014, this drawing is the copyright of AAP Architecture Ltd.