


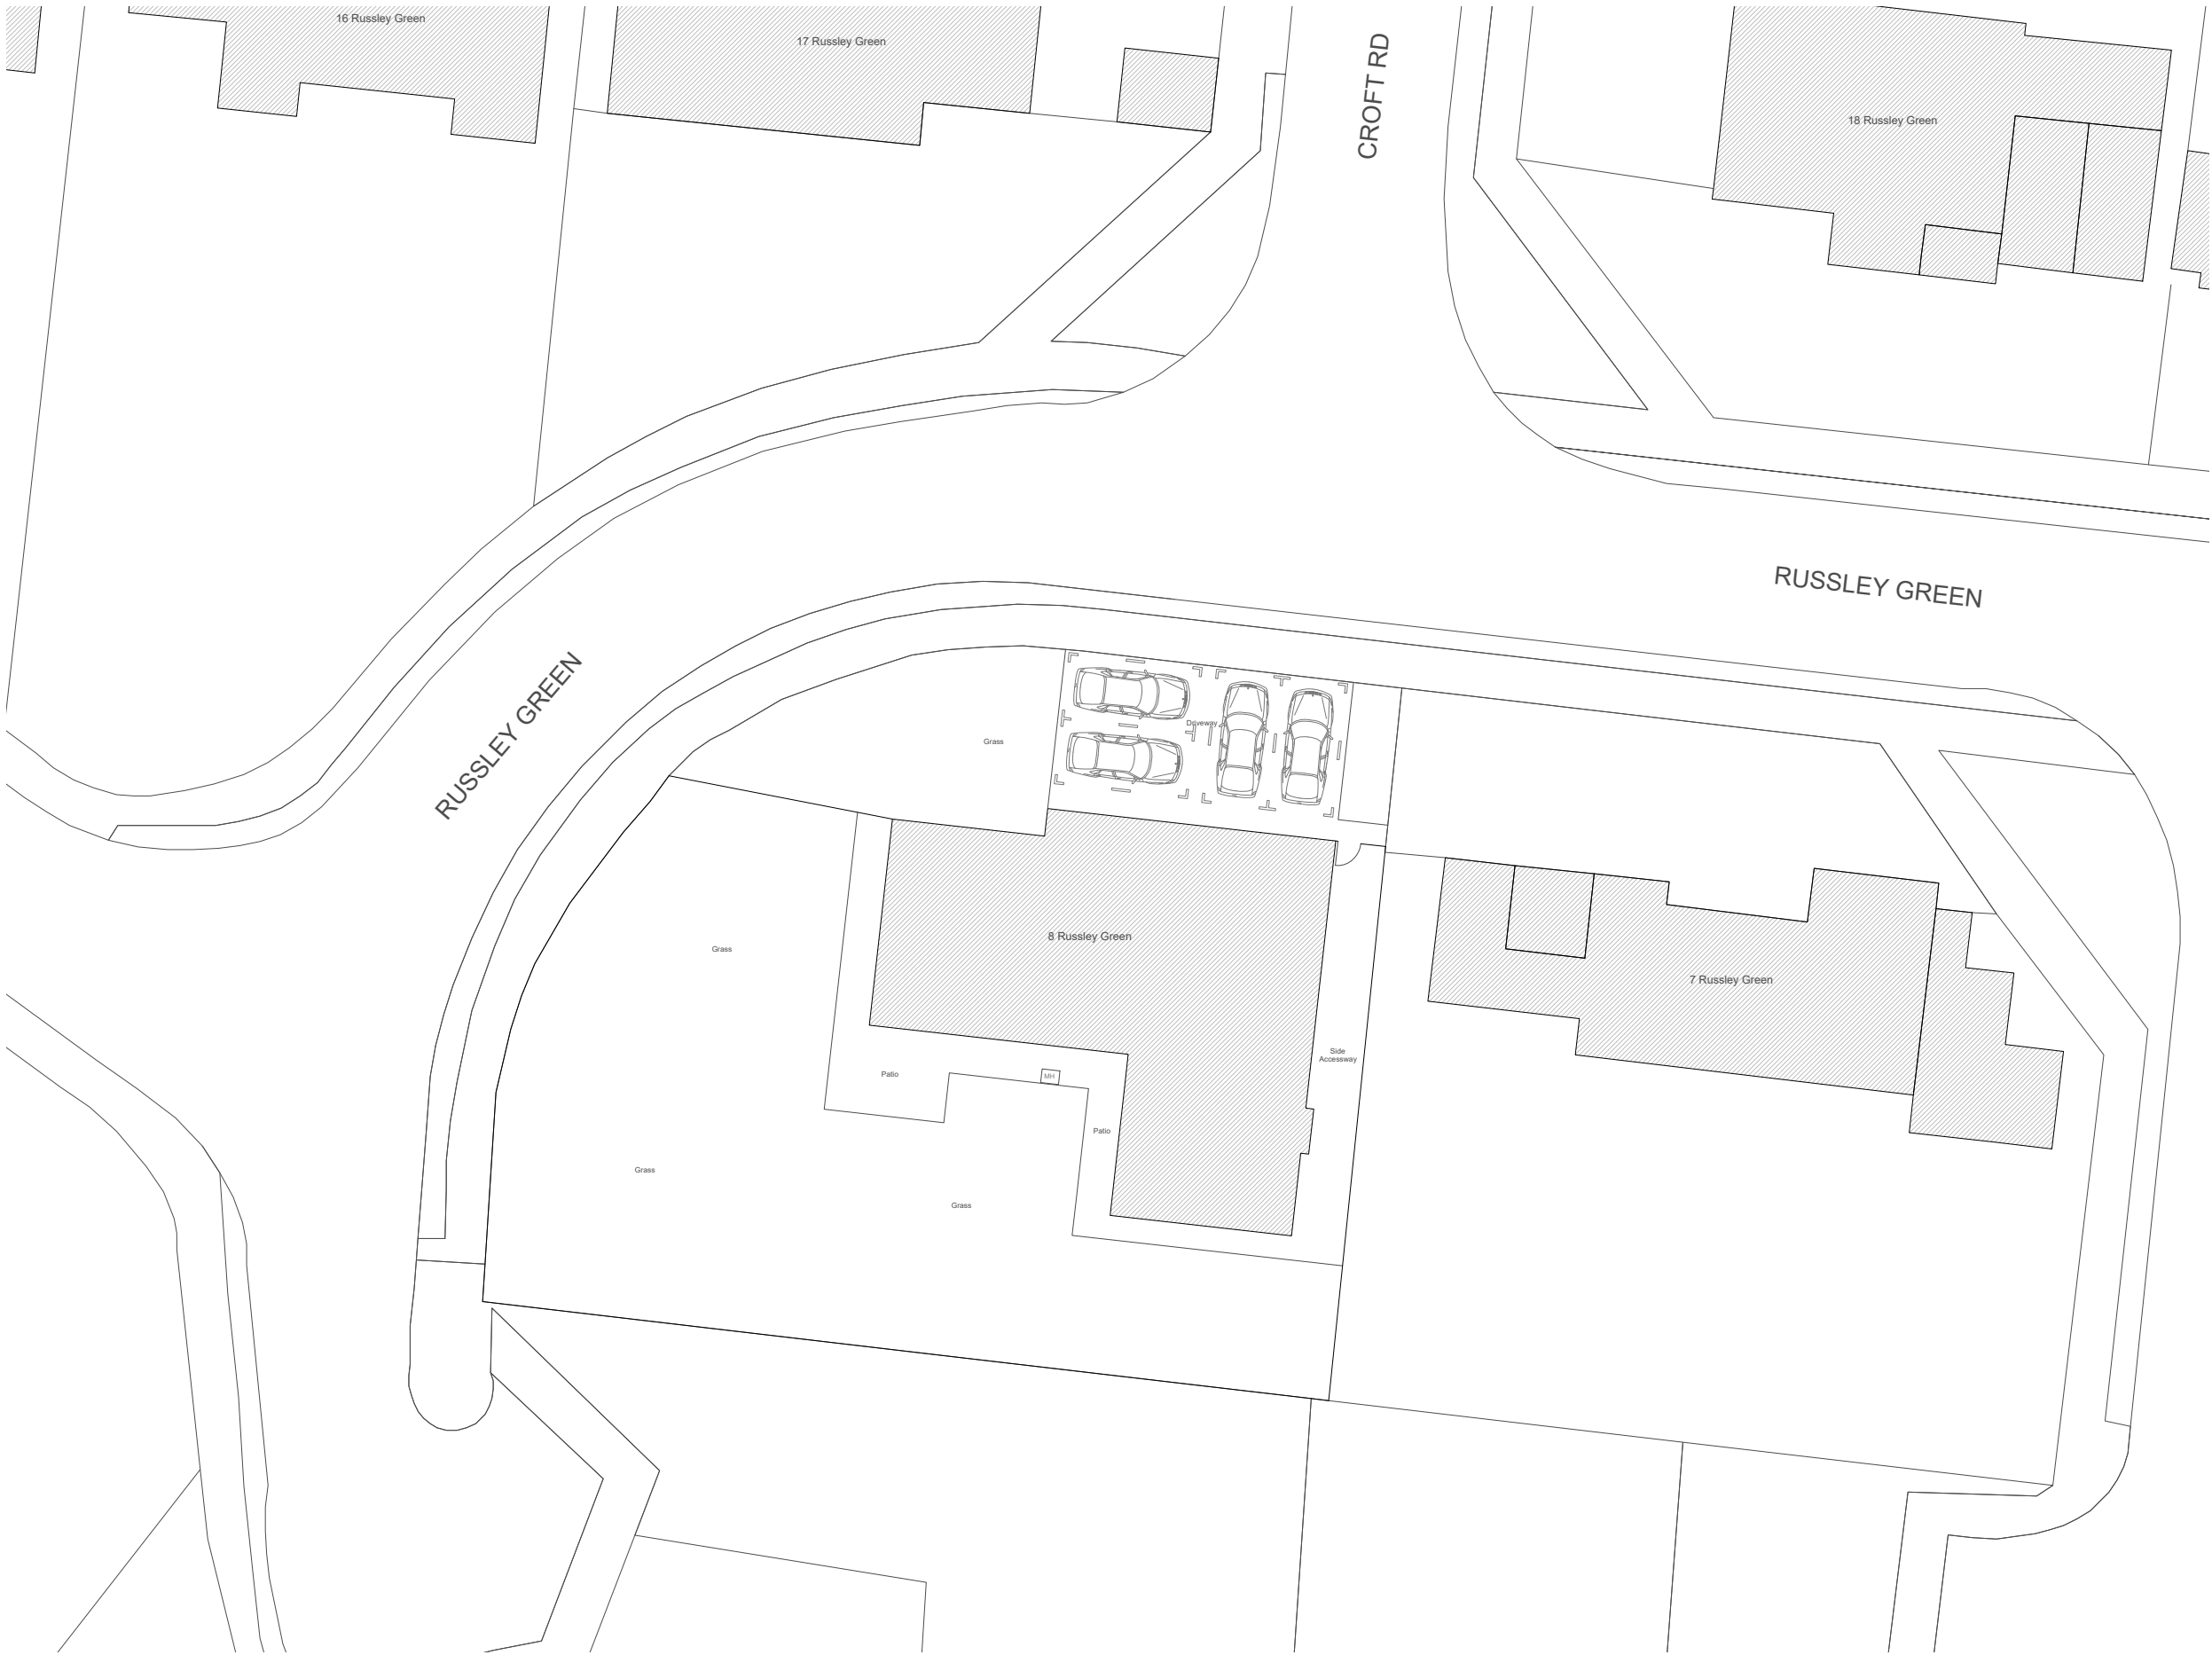


Notes:
Do not scale from this drawing.
All dimensions to be checked and any discrepancies to be reported
to the lead architectural designer prior to construction.
This drawing must not be reproduced in whole or part without
written consent from the lead architectural designer.

A3

Revision	Stage Description	Drawn By
----------	-------------------	----------

REV A - 22jun23
REV B - 07aug23
REV C - 21aug23
REV D - 21aug23
REV E - 12dec23
REV F - 21may24
REV G - 03jul24

 

Project
8 RUSSELY GREEN

Location
8 RUSSELY GREEN
WOKINGHAM
RG40 3HT

Client
MR IFTI CHAUDHRI



JARCHITECTURE

59 Pinewood Park
Farnborough
GU14 9LB

+44 (0)7948 150262
jaahidahmad@gmail.com

Status	Scale
Planning	1:250 @ A3
Drawn	Date
JA	JUN 2023

Drawing Name
PROPOSED SITE PLAN

Project Number	Drawing Number	Revision
2320	PR 01	G

01 PROPOSED SITE PLAN

SCALE 1:250

