


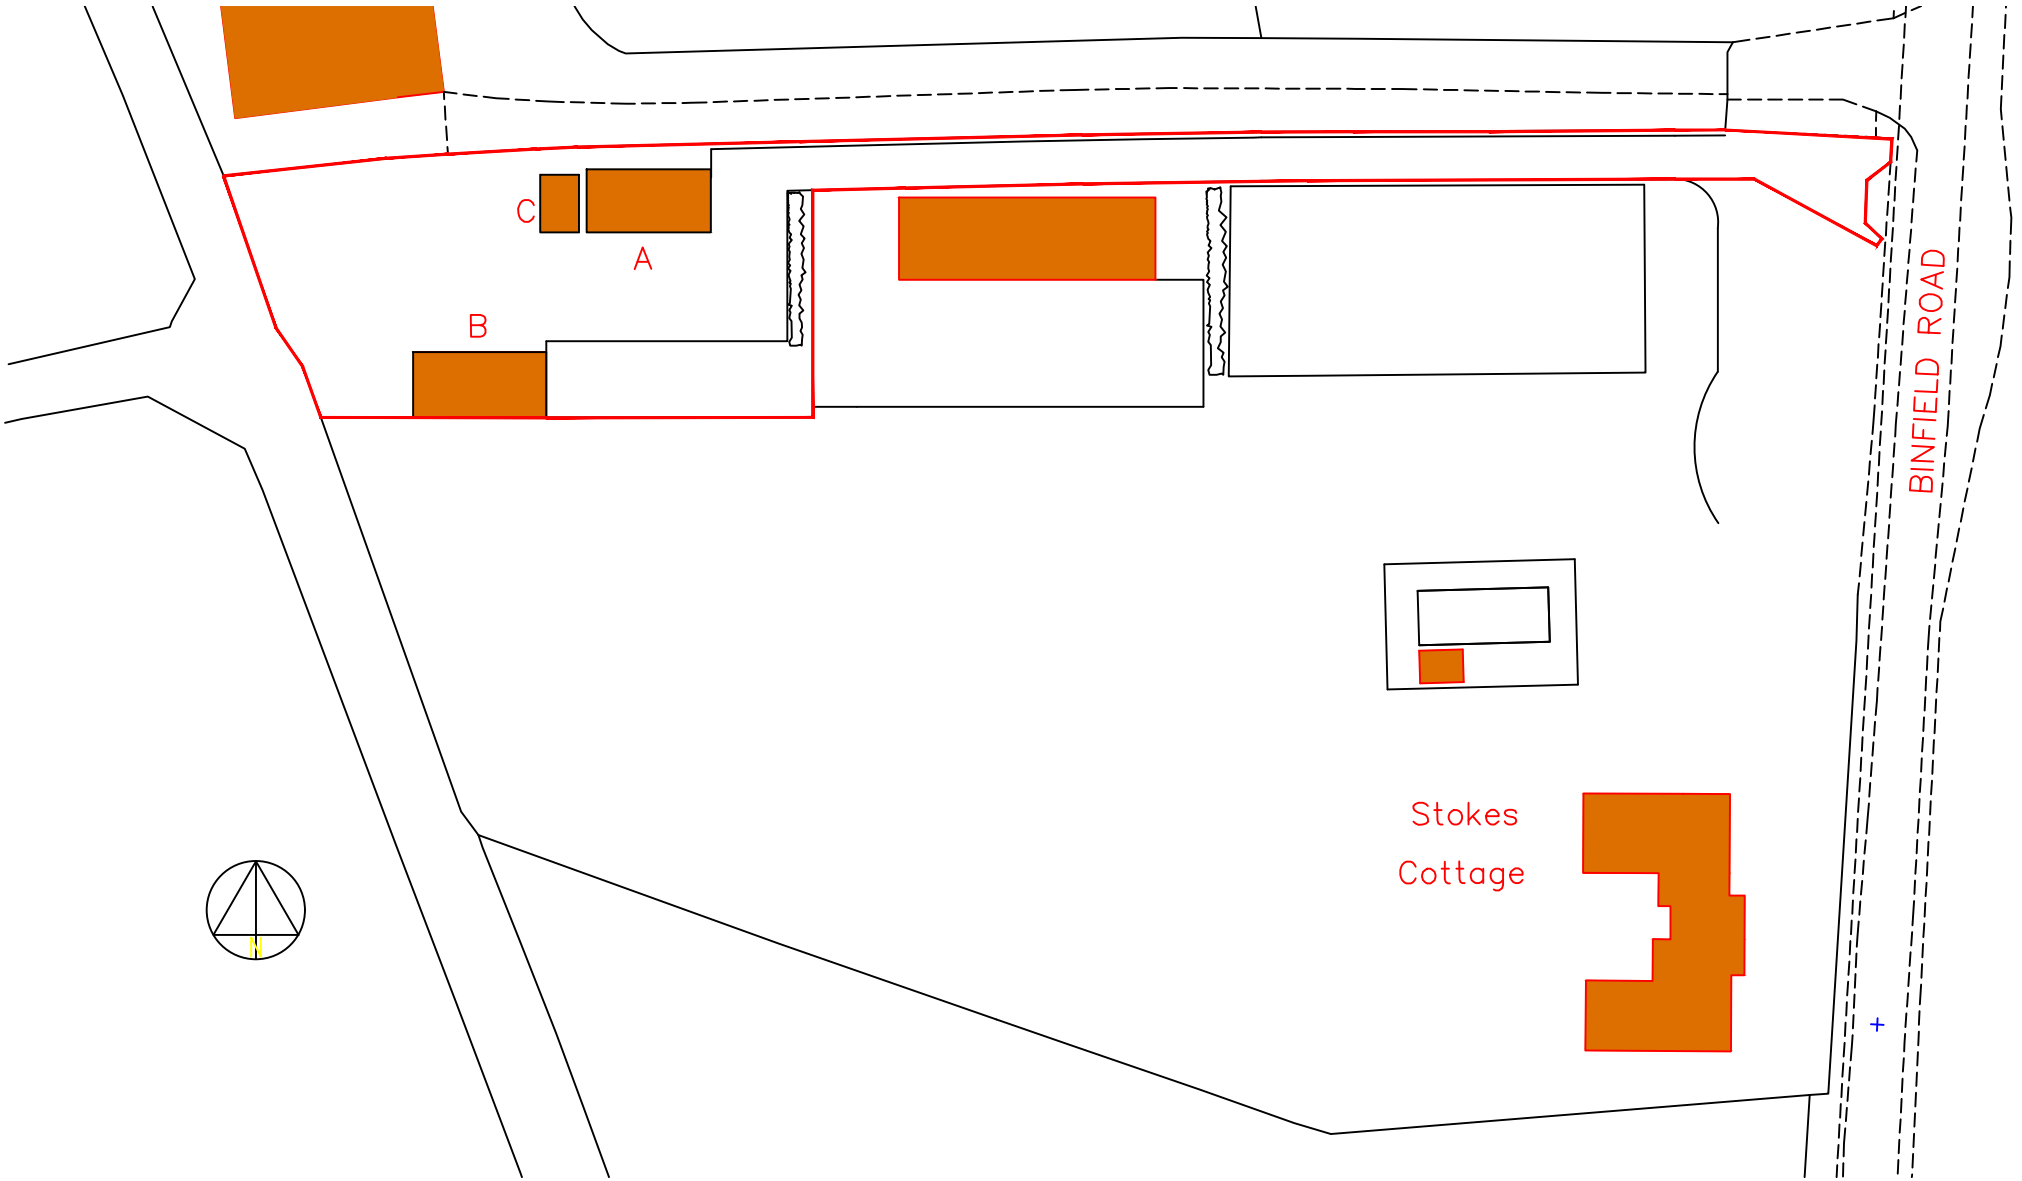

STOKE COTTAGES
BINFIELD ROAD
WOKINGHAM RG40 5PR

SITE PLAN

date : Aug '25
scale : 1:500@A2
dwg no. : 01