




FRONT ELEVATION

SIDE ELEVATION


REAR ELEVATION

FLANK ELEVATION

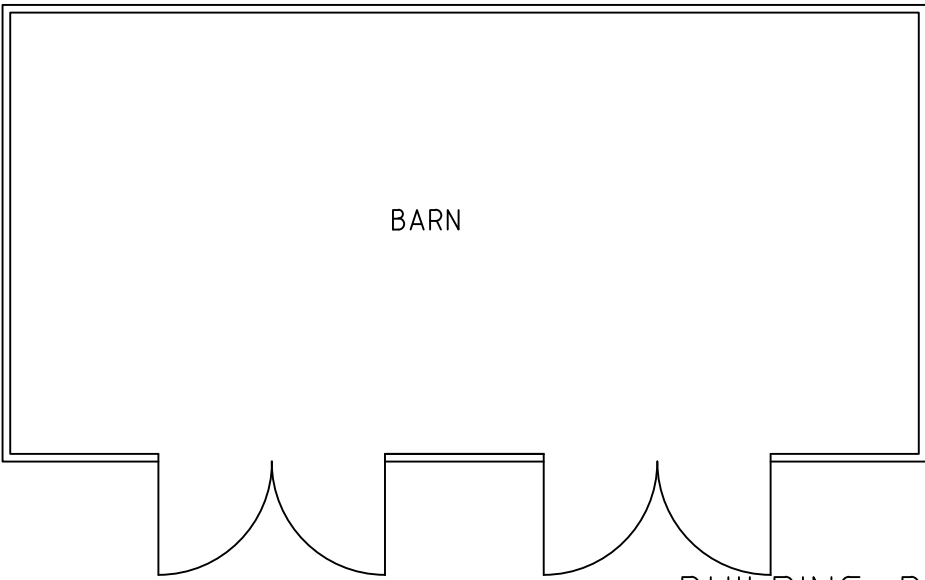

PLAN

BUILDING B

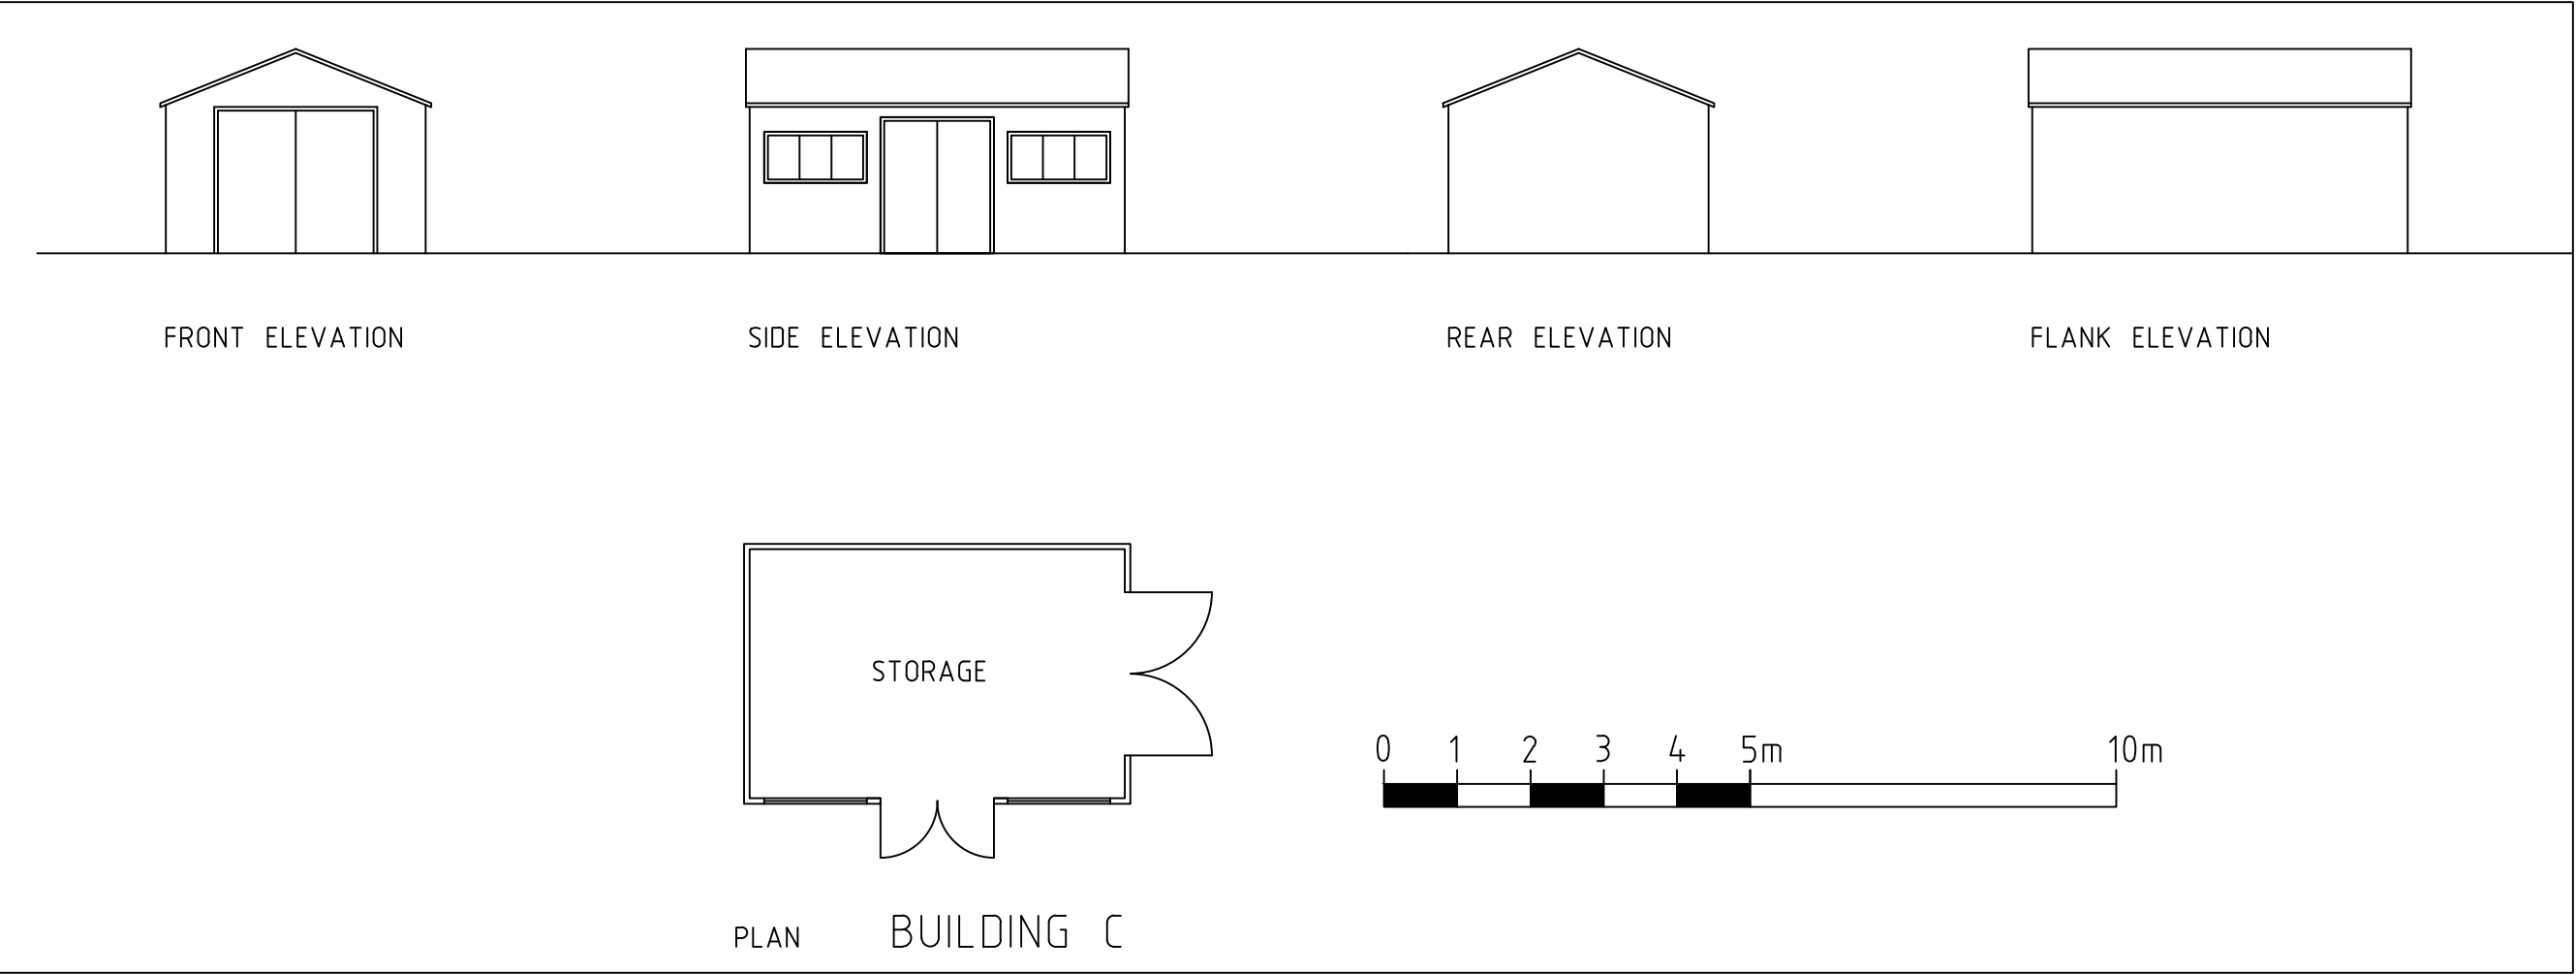

FRONT ELEVATION

SIDE ELEVATION



REAR ELEVATION

FLANK ELEVATION

STORAGE

PLAN

BUILDING C

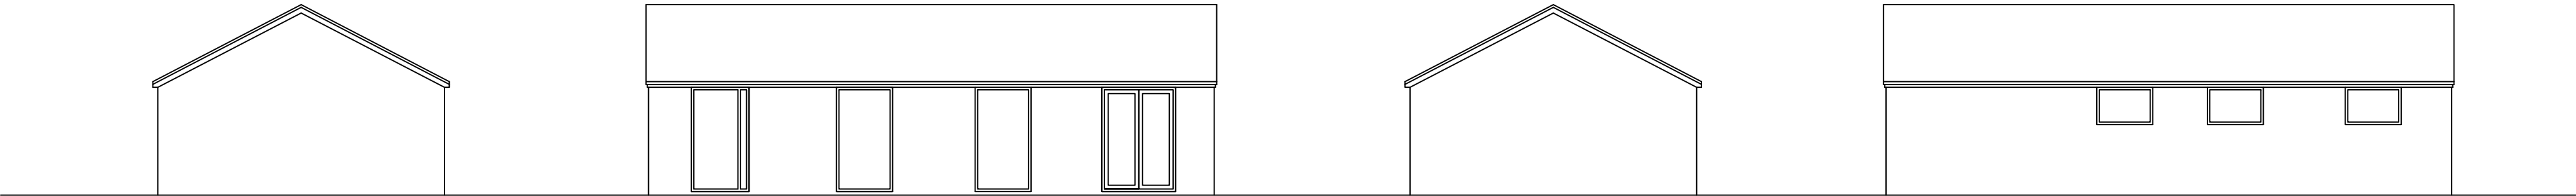 


FLANK ELEVATION

FRONT ELEVATION

SIDE ELEVATION

REAR ELEVATION

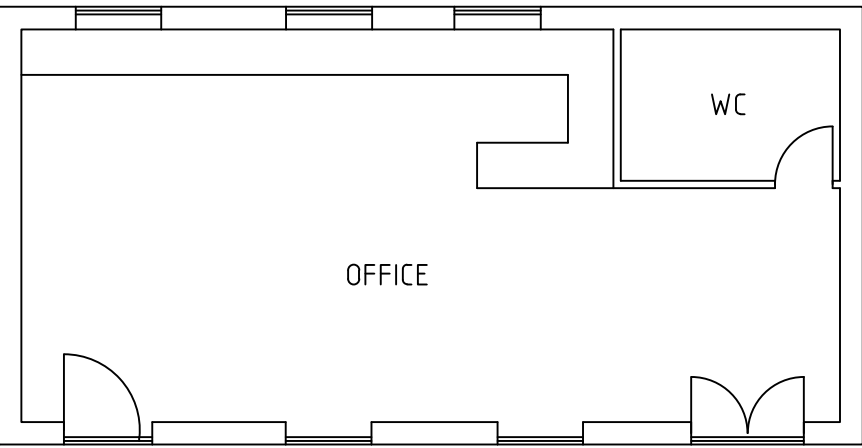

PLAN

BUILDING A

STOKE COTTAGES
BINFIELD ROAD
WOKINGHAM RG40 5PR

EXISTING BUILDINGS A, B & C

date : Aug '25

scale : 1:100@A2

dwg no. : 02