



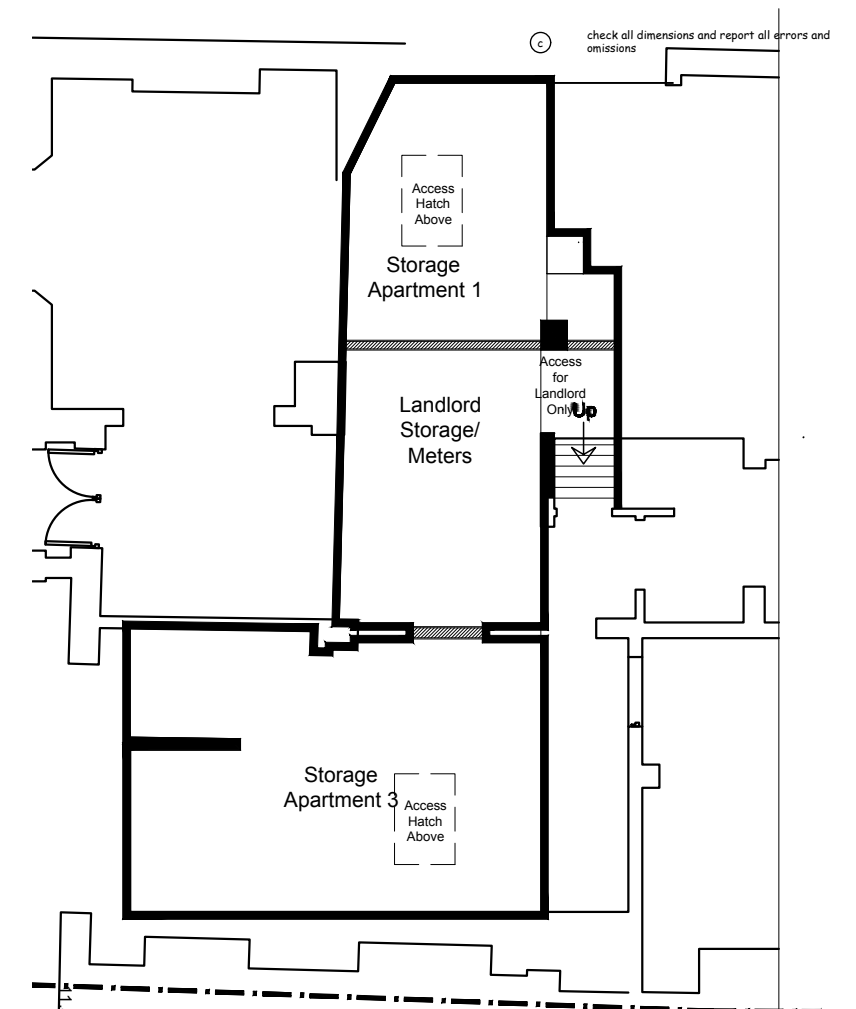

Proposed Basement Plan For Landlords/Storage Use

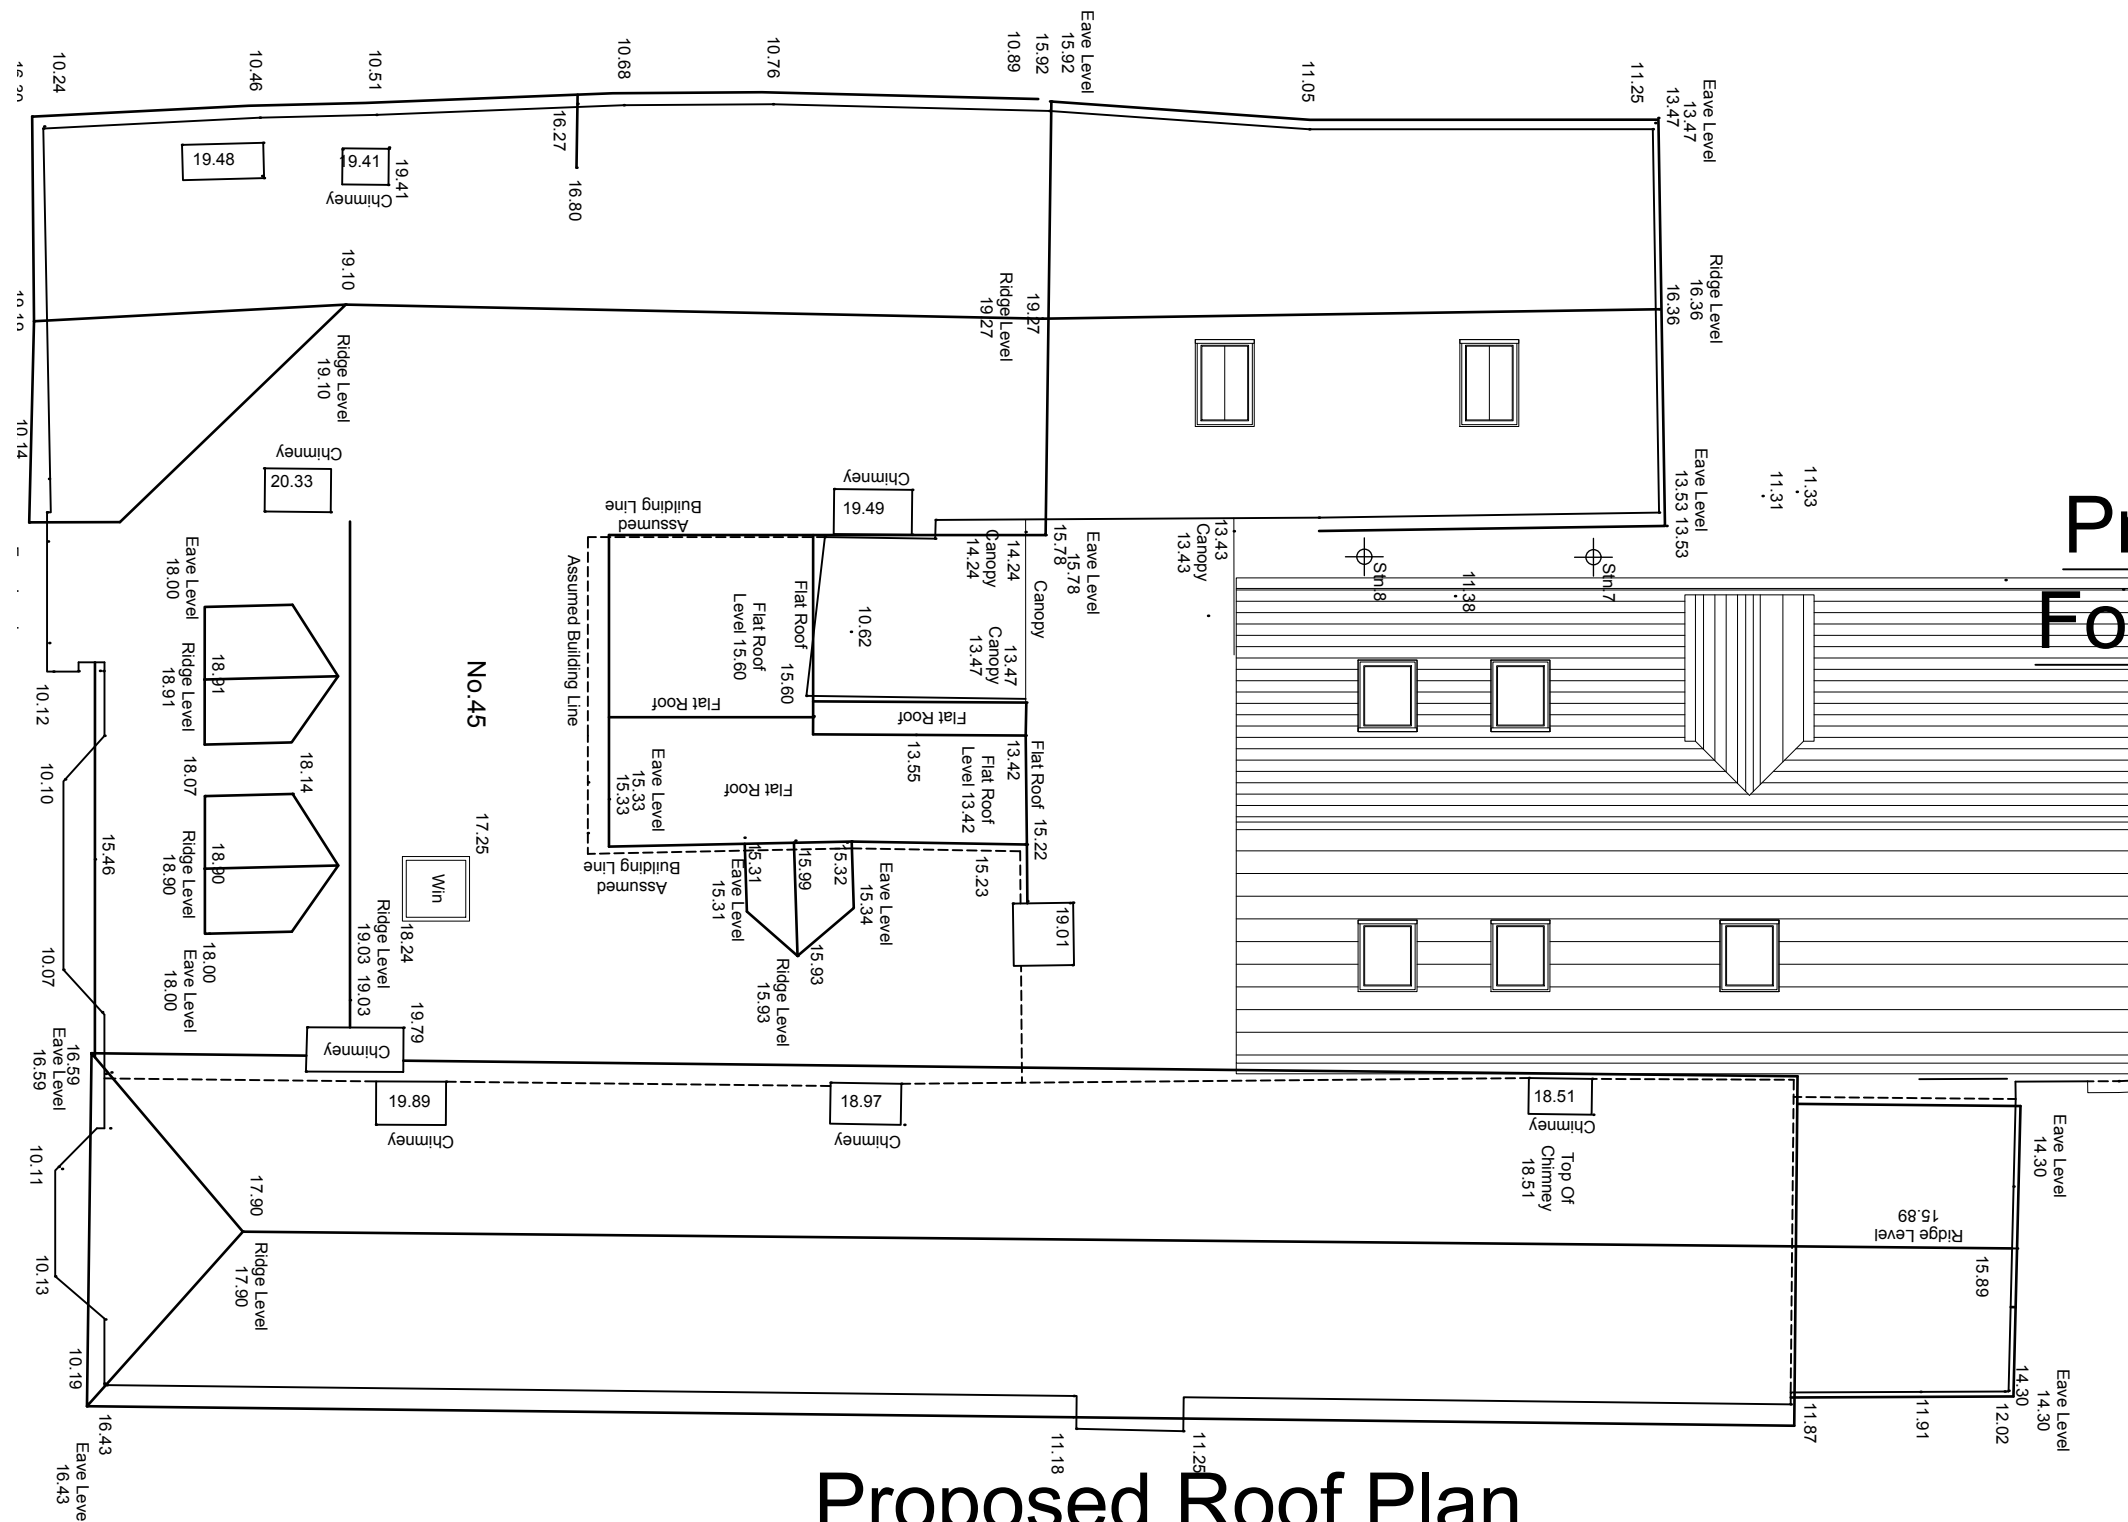

Proposed Roof Plan

45 High Street
Wargrave
Berkshire

project :

Proposed Basement & Roof Plans

title :

Mr. R Arora & Mr. A. Grewal

client :

Lee Norris Design 27 Eden Way, Winnersh Wokingham, Berkshire RG41 5PQ Tel: 01185 787226 Mob: 07795 058193 E-mail: lee@leenorrisdesign.co.uk Web: www.leenorrisdesign.co.uk	ref : LN
<i>Planning and building regulations drawings for residential extensions, new build, renovation and conversion projects.</i>	date : Jun'22
	scale : 1:100@A3
	project : 22-519
	006/C
	drawn by / reviewed by