



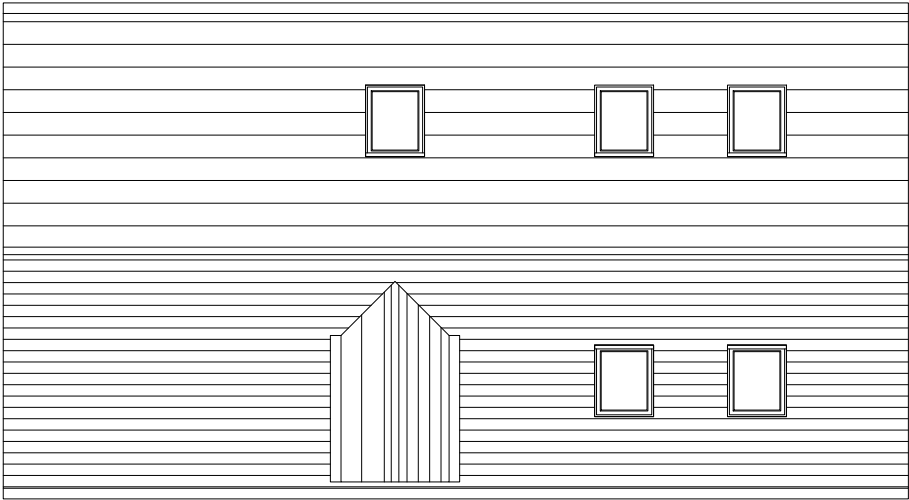

Roof Plan

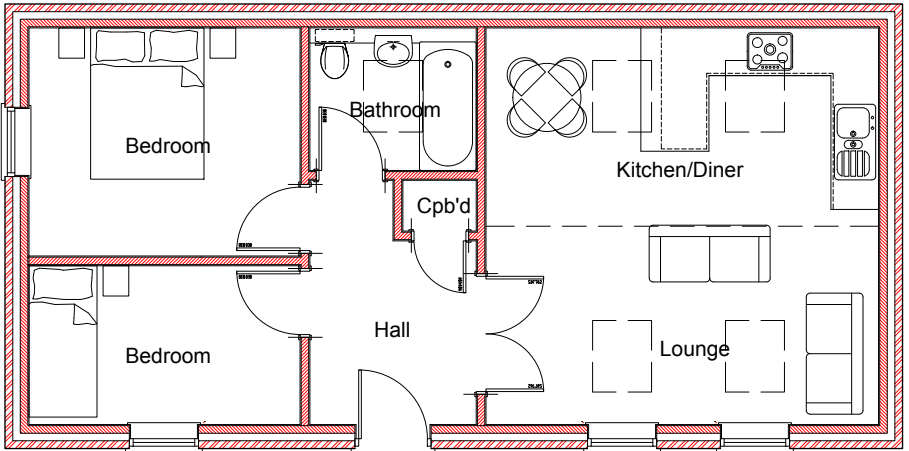

Apartment 4
Ground Floor Plan



Front Elevation




Side Elevation


Horizontal Timber Weatherboard
Cladding to dormer face above
window
Roof tiles to match main
building
Dormer cheeks finished in lead

White painted timber fascias
and soffits

Horizontal Timber Weatherboard
Cladding
White painted timber casement
windows - double glazed
Timber entrance door in timber
frame

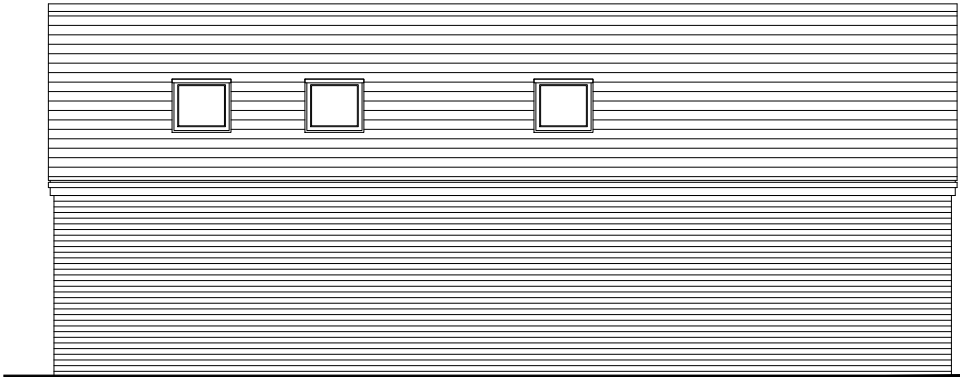

Rear Elevation

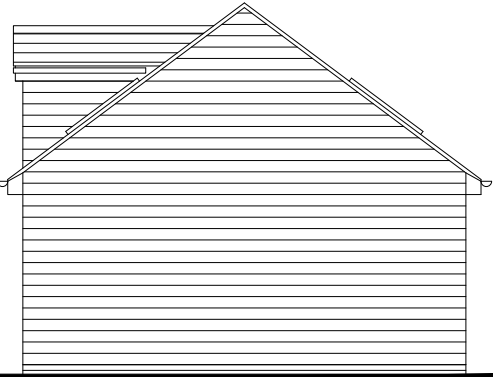

Side Elevation

45 High Street
Wargrave
Berkshire

project :

Proposed Coachhouse
Replacement

title :

Mr. R Arora & Mr. A. Grewal

client :

Lee Norris Design

27 Eden Way, Winnersh
Wokingham, Berkshire RG41 5PQ
Tel: 01189 787226
Mob: 07795 058193
E-mail: lee@leenorrisdesign.co.uk
Web: www.leenorrisdesign.co.uk

Planning and building regulations drawings
for residential extensions, new build,
renovation and conversion projects.

ref : LN

date : Jun'22

scale : 1:100@A3

project : 22-519

dwg no. / rev : 005/E