

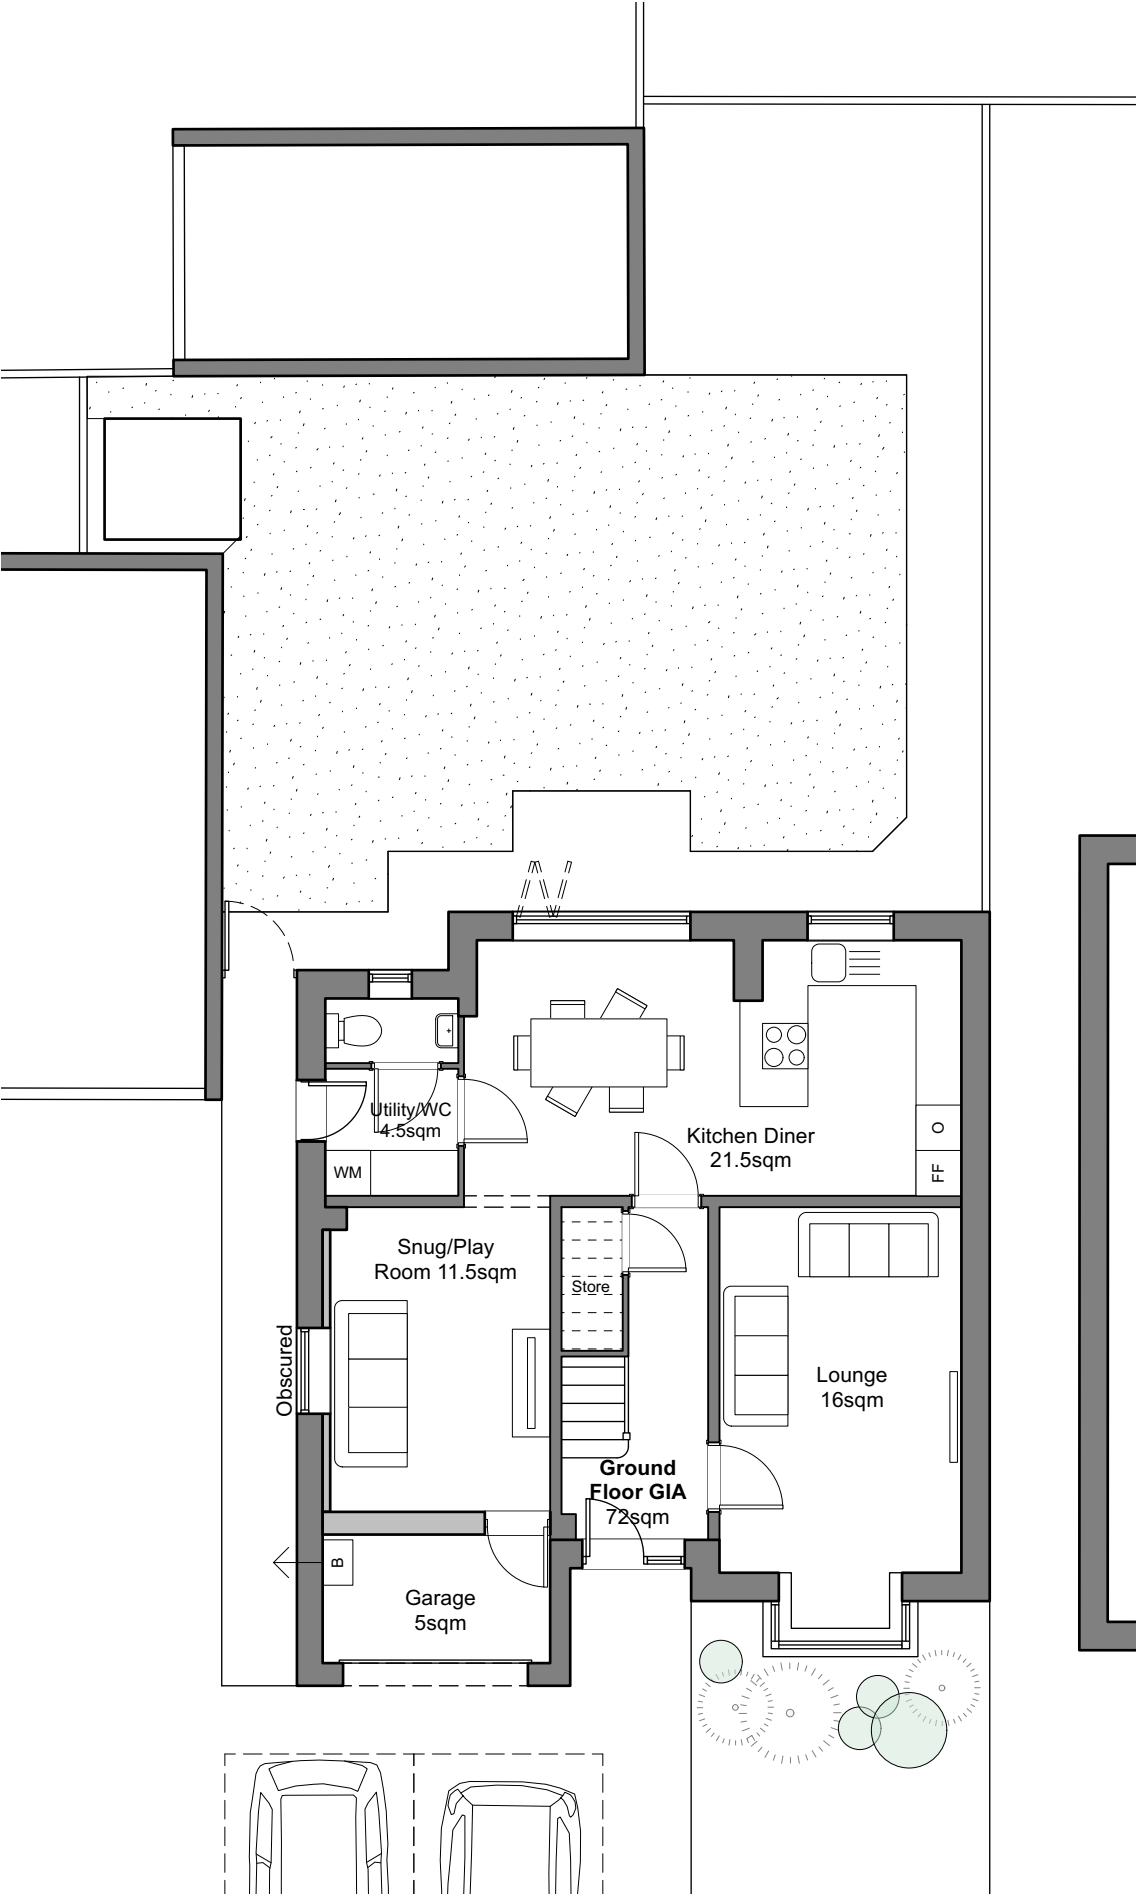


All dimensions are to be checked on site before work commences.
Figured dimensions to be taken in preference to scaled dimensions.
If in doubt please ask.
© Copyright reserved.

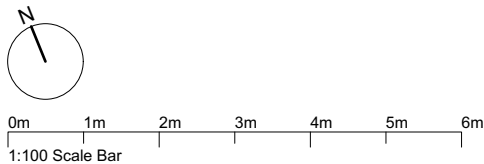

Proposed Ground Floor Plan

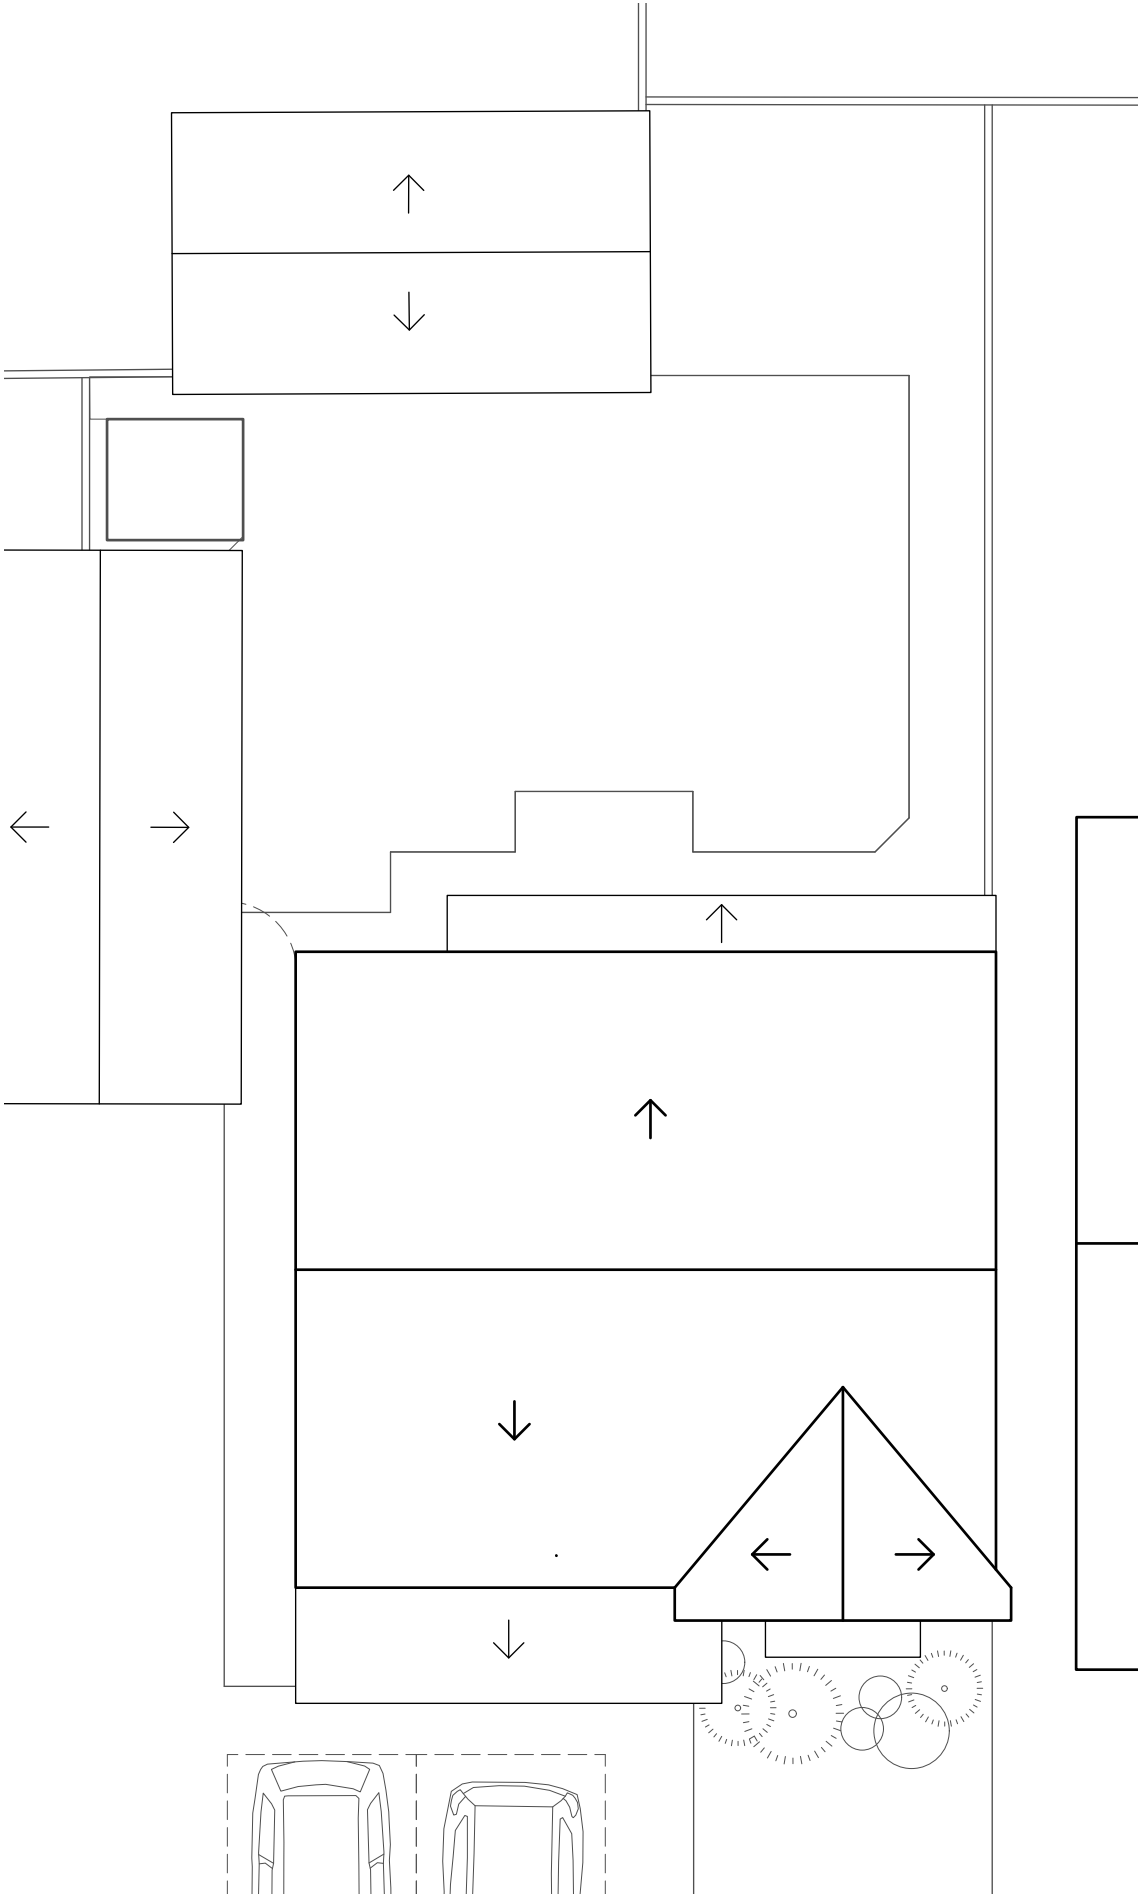

Proposed Roof Plan

P2	Window notes added	01/04/25	LN
P1	Issued for comment	09/01/25	LN
Rev	Notes	Date	Initial
Status			
Preliminary			
HOLTHAM+NEWMAN			
ARCHITECTS			
The Old Dairy, 282A Hyde End Road, Spencers Wood, Reading, Berkshire RG7 1DN		T: 07971 316497 E: hello@hnarchitects.co.uk	
Project:			
173 Bolton Drive Shinfield Meadows RG2 9WL			
Client			
Mr and Mrs Aziz			
Drawing Title:			
Proposed Floor Plans			
Scale: 1:100 @A3		Dwg. No.: 2424 - P110	Rev.: P1
Drawn by: LN			
Date: Jan 2025			