


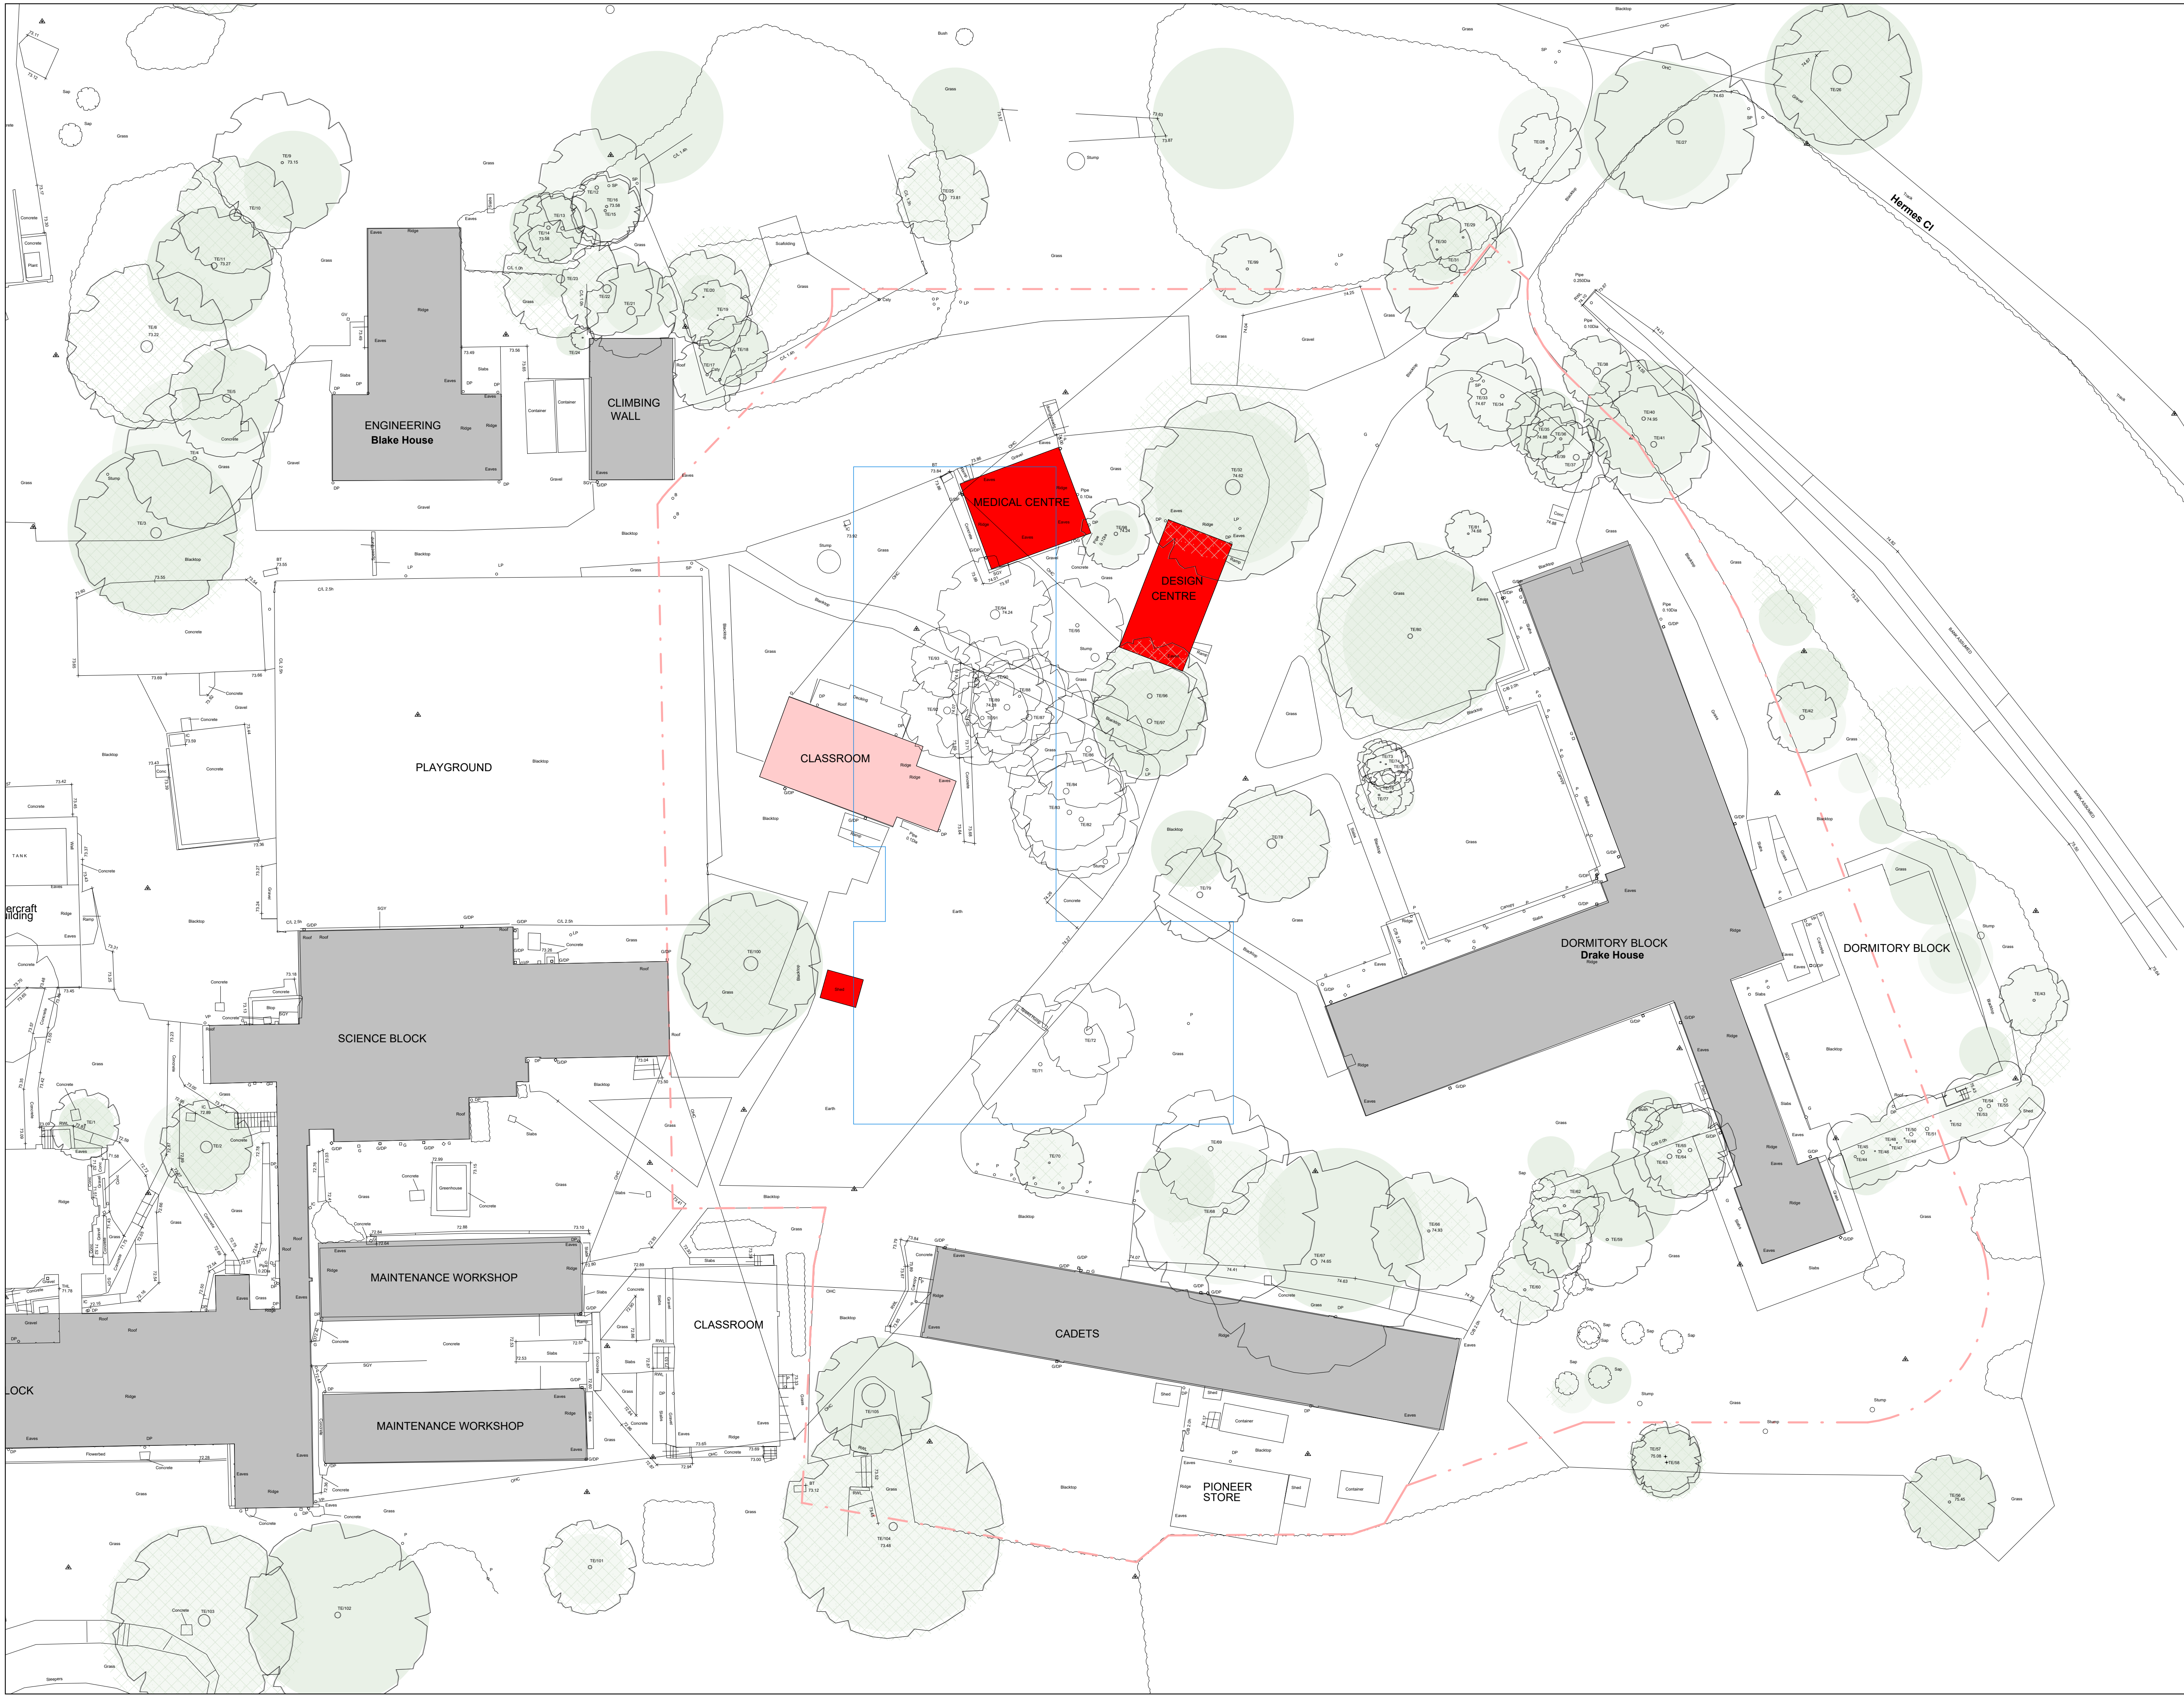

HAPTIC

Royle Studios, Unit 2 23-41 Wenlock Road London N1 7SG
+44 (0) 207 099 2933 studio@hapticarchitects.com www.hapticarchitects.com

General Notes:

- Do not scale off this drawing.
- Use figured dimensions only.
- All dimensions to be verified prior to the commencement of any work or the production of any shop drawing.
- All omissions and discrepancies to be reported to the Architect immediately.
- This drawing is to be read in conjunction with all related Architect's and Engineer's drawings and any other relevant information.

Key

Site Boundary

Proposed demolition. Relocation of provisions to be confirmed by client
Medical Centre, Maintenance Office (Design Centre) and Electrical Cupboard

Medical Centre
Footprint - 8.96m x 7.78m
Approximate Median Height - 2.5m
Area - 70m²
Approximate Volume - 175m³

Maintenance Office (Design Centre)
Footprint - 5.83m x 11.58m
Approximate Median Height - 2.5m
Area - 67.5²
Approximate Volume - 170m³

Electrical Cupboard
Footprint - 0.7m x 1.6m
Approximate Height - 1.5m
Area - 1.12m²
Approximate Volume - 1.68m³

TOTAL Demolished Area - 138.6m²
TOTAL Demolished Volume - 376.7m³

Demolition taken place as of October 2024
Classroom

Proposed Footprint of new boarding provision

Proposed Area - 2285m²
Proposed Volume* - 9475m³
*Not including roof plant enclosure

P01	07/01/25	SAR	LB	Building volumes added to drawing legend
revision	date	by	appr	description

Key Plan

1:250

0.00m 1.25m 2.50m 5.00m 7.50m 10.00m

graphical scale

NORTH

Client
Inspired Education

Project Name
Reddam House - New Boarding

Project Address
Reddam House, Berkshire, RG41 5BG

Design Stage
Concept Design

Drawing Title
Demolition Plan - Ground Floor

Scale	Sheet Size	Date
1 : 250	A1	19/12/2024
1 : 500	A3	

Drawn	Checked	Approved
SAR	LBE	SGR

Revision	Suitability Code
P01	For Planning

Drawing No.
RDH - HAP - ZZ - 00 - DR - A - PL11000

© 2021 Haptic Architects Ltd