


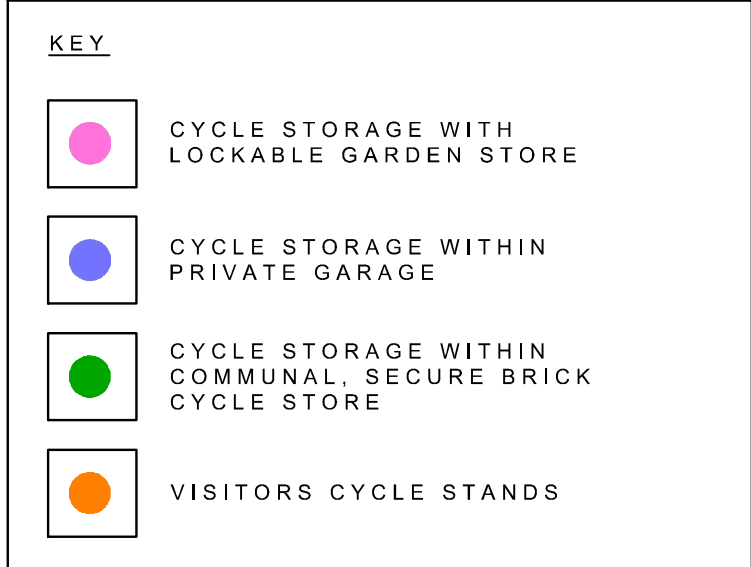
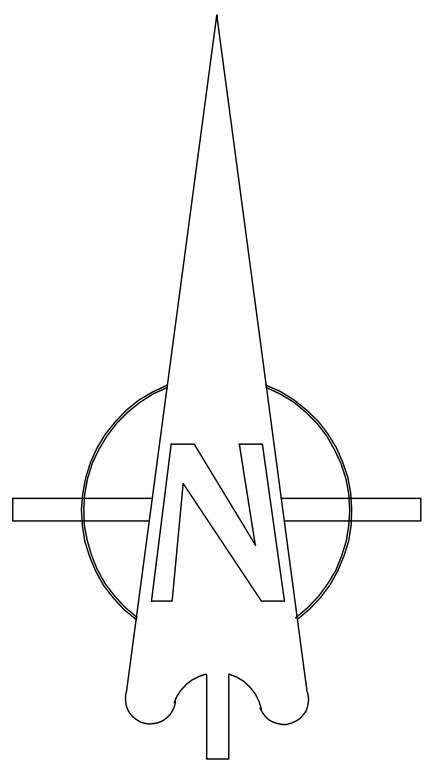
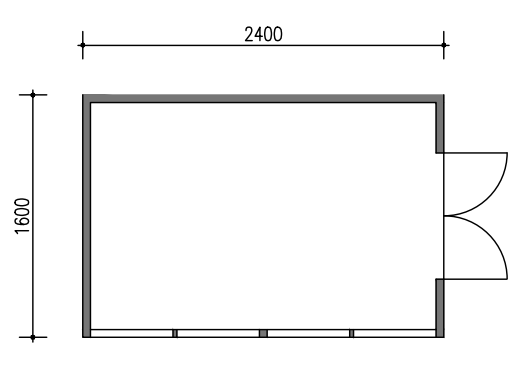


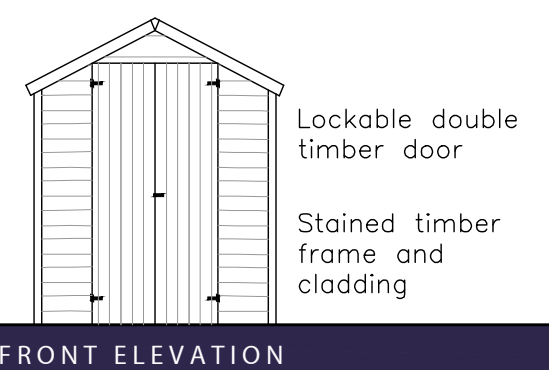


PARCEL R11

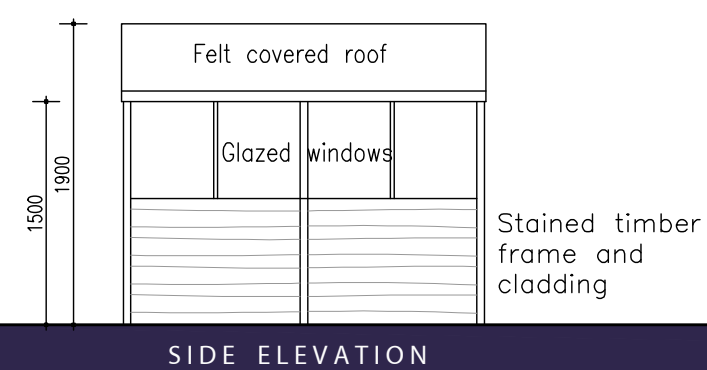

FLOOR PLAN

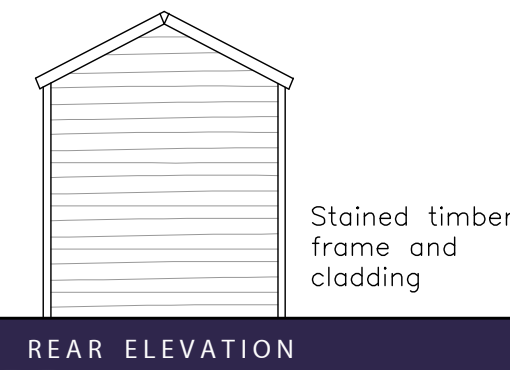

SECURE LOCKABLE GARDEN STORE

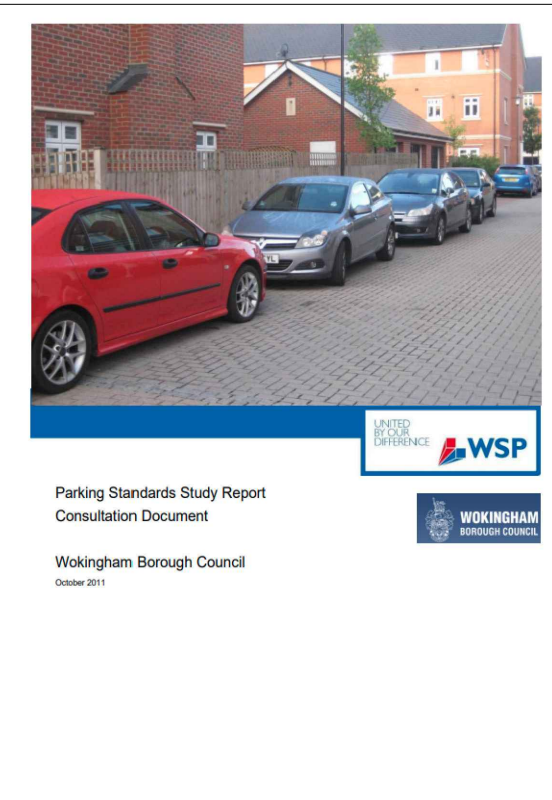

CAR & CYCLE PARKING STANDARD DOCUMENT
Design in accordance with section 4.7. CYCLE PARKING DESIGN

0 5 10 15 20 25m

Rev.	Date	Description	Drawn	Checked
V	05.06.25	Layout amended in line with planning layout REV AM.	SR	DGP
U	04.06.25	Layout amended in line with planning layout REV AM & AL	SR	DGP
Y	28.05.25	Layout amended in line with planning layout REV AL	SR	DGP
R	29.04.25	Layout amended in line with planning layout REV AG.	DGP	DGP
Q	29.04.25	Layout amended in line with planning layout REV AL	DGP	DGP
P	25.04.25	Layout amended in line with planning layout REV AD & AE.	SR	DGP
N	12.02.25	Layout amended in line with planning layout REV F.	SR	DGP
M	17.03.25	Layout amended in line with planning layout REV G.	SR	DGP
L	30.01.25	Layout amended in line with planning layout REV H.	SR	DGP
K	05.02.25	Layout amended in line with planning layout REV I.	SR	DGP
J	17.01.25	Layout amended in line with planning layout REV J & U.	SR	DGP
H	15.01.25	Layout amended in line with planning layout REV S.	SR	DGP
G	10.01.25	Layout amended in line with presentation layout rev Z.	SR	DGP
F	10.12.24	Layout amended in line with presentation layout rev U.	SR	DGP
E	18.11.24	Layout amended in line with presentation layout rev T.	SR	DGP
D	11.11.24	Layout amended in line with presentation layout rev S.	SR	DGP
C	06.11.24	Layout amended in line with presentation layout rev R.	SR	DGP

Client **miller homes** **aap architecture**

Project South Wokingham Phase R10
Drawing Title Proposed Cycle Parking Strategy Layout
Scale 1:500 @ A0 Drawn SR Checked DGP
Date October 2024 File P1914.R10.01 Drawing Status
Dwg No P1914.R10.13 Rev V PLANNING

AAP Architecture Ltd
Unit A, Monument Business Centre, Marlborough Way, East, Wokingham, Surrey GU21 5LG
T 01463 777345 E projects@aap-arc.co.uk W aap-arc.co.uk
Under the Intellectual Property Act 2014, this drawing is the copyright of AAP Architecture Ltd.