



Proposed South Elevation
(Behind Garden Wall)
Scale 1:100



Proposed East Elevation
(Behind Garden Wall)
Scale 1:100



Proposed West Elevation
Scale 1:100




Proposed South Elevation
Scale 1:100



Proposed East Elevation
Scale 1:100

SCALE 1:100
0 1m 2m 3m 4m 5m

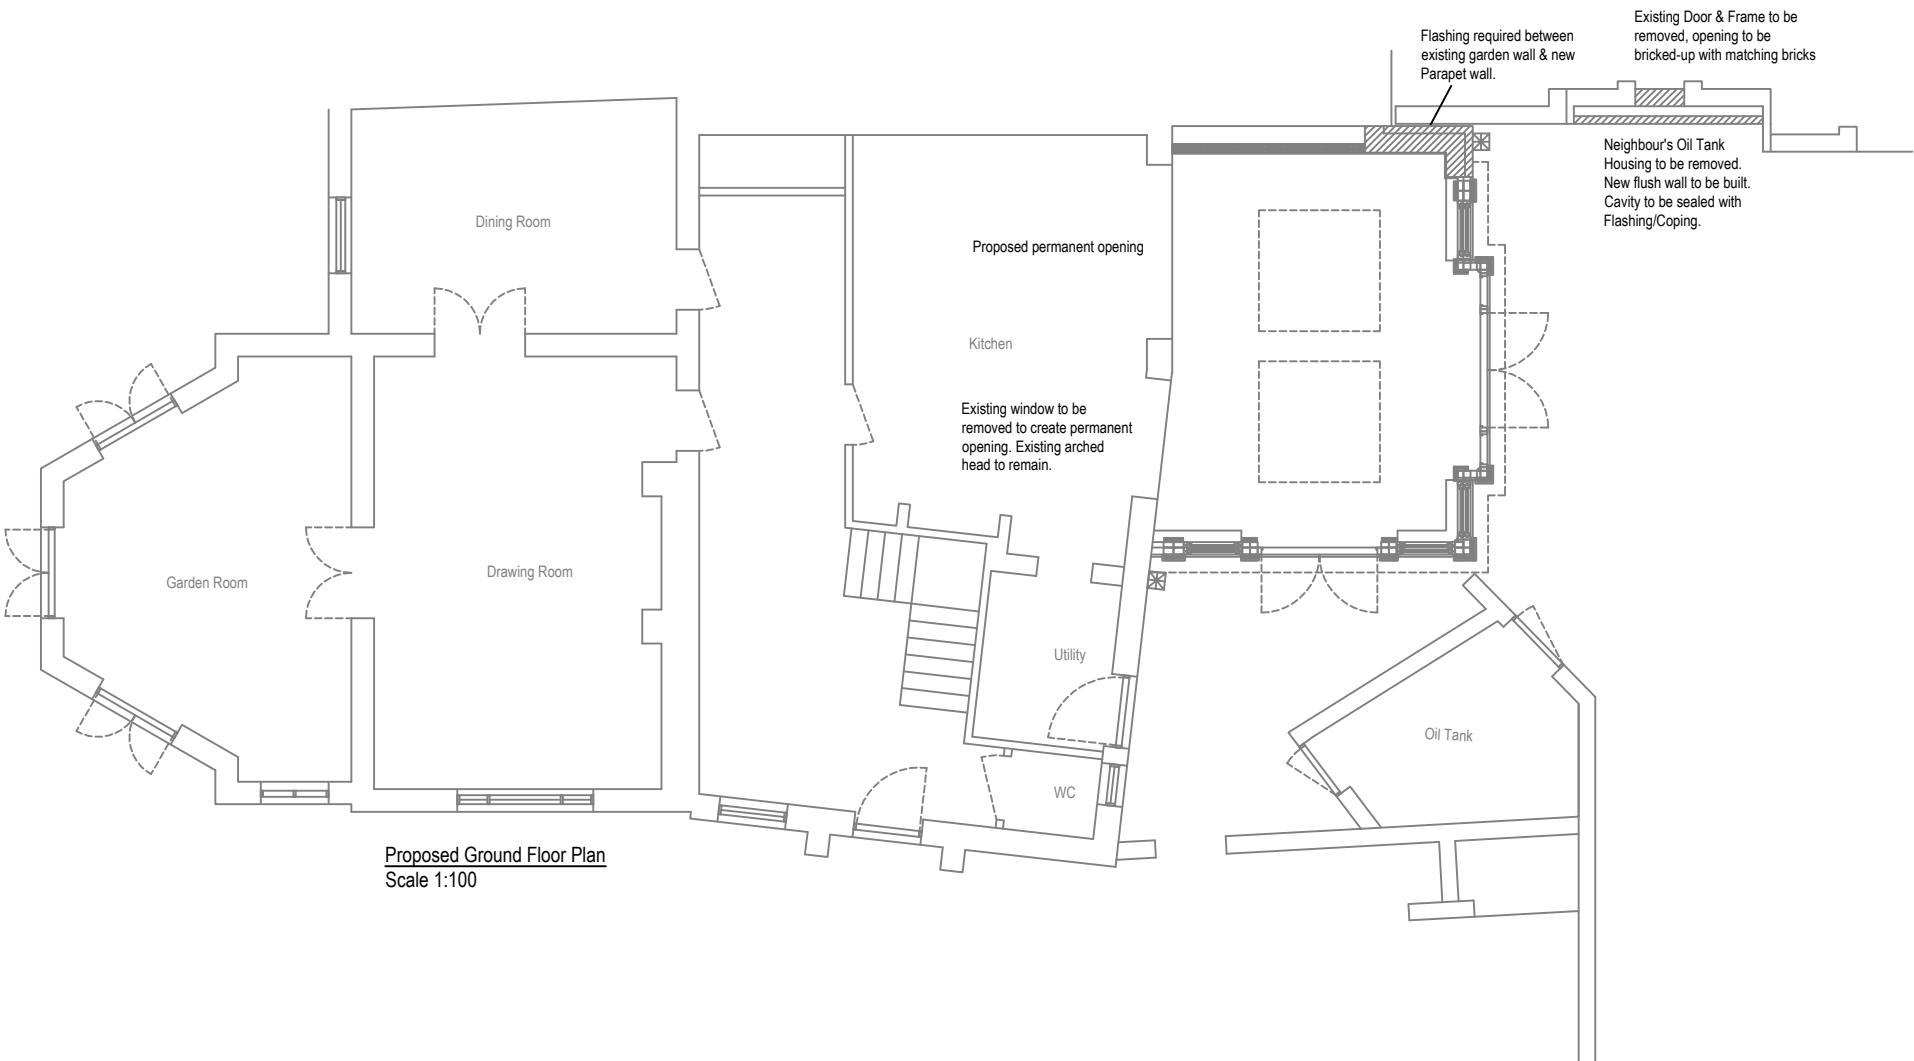

Proposed Ground Floor Plan
Scale 1:100

B	29.04.2025	New Parapet wall against garden wall. Neighbours Oil Tank Housing removed. Square, fixed, flat roof vents.
A	19.03.2025	Parapet wall & drainage details
REVISION	DATE	COMMENT

client	South Scarletts Scarletts Lane Reading Berkshire RG10 9XD		
Drawing:	Proposed Plans & Elevations		
scale: 1:100@A2	dwg: 12940 /02	rev: B	
date: August '24			


David Salisbury
Bennett Road,
Isleport Business Park,
Highbridge, Somerset, TA9 4PW
Tel: 01278-764400 Fax:
01278-764422