


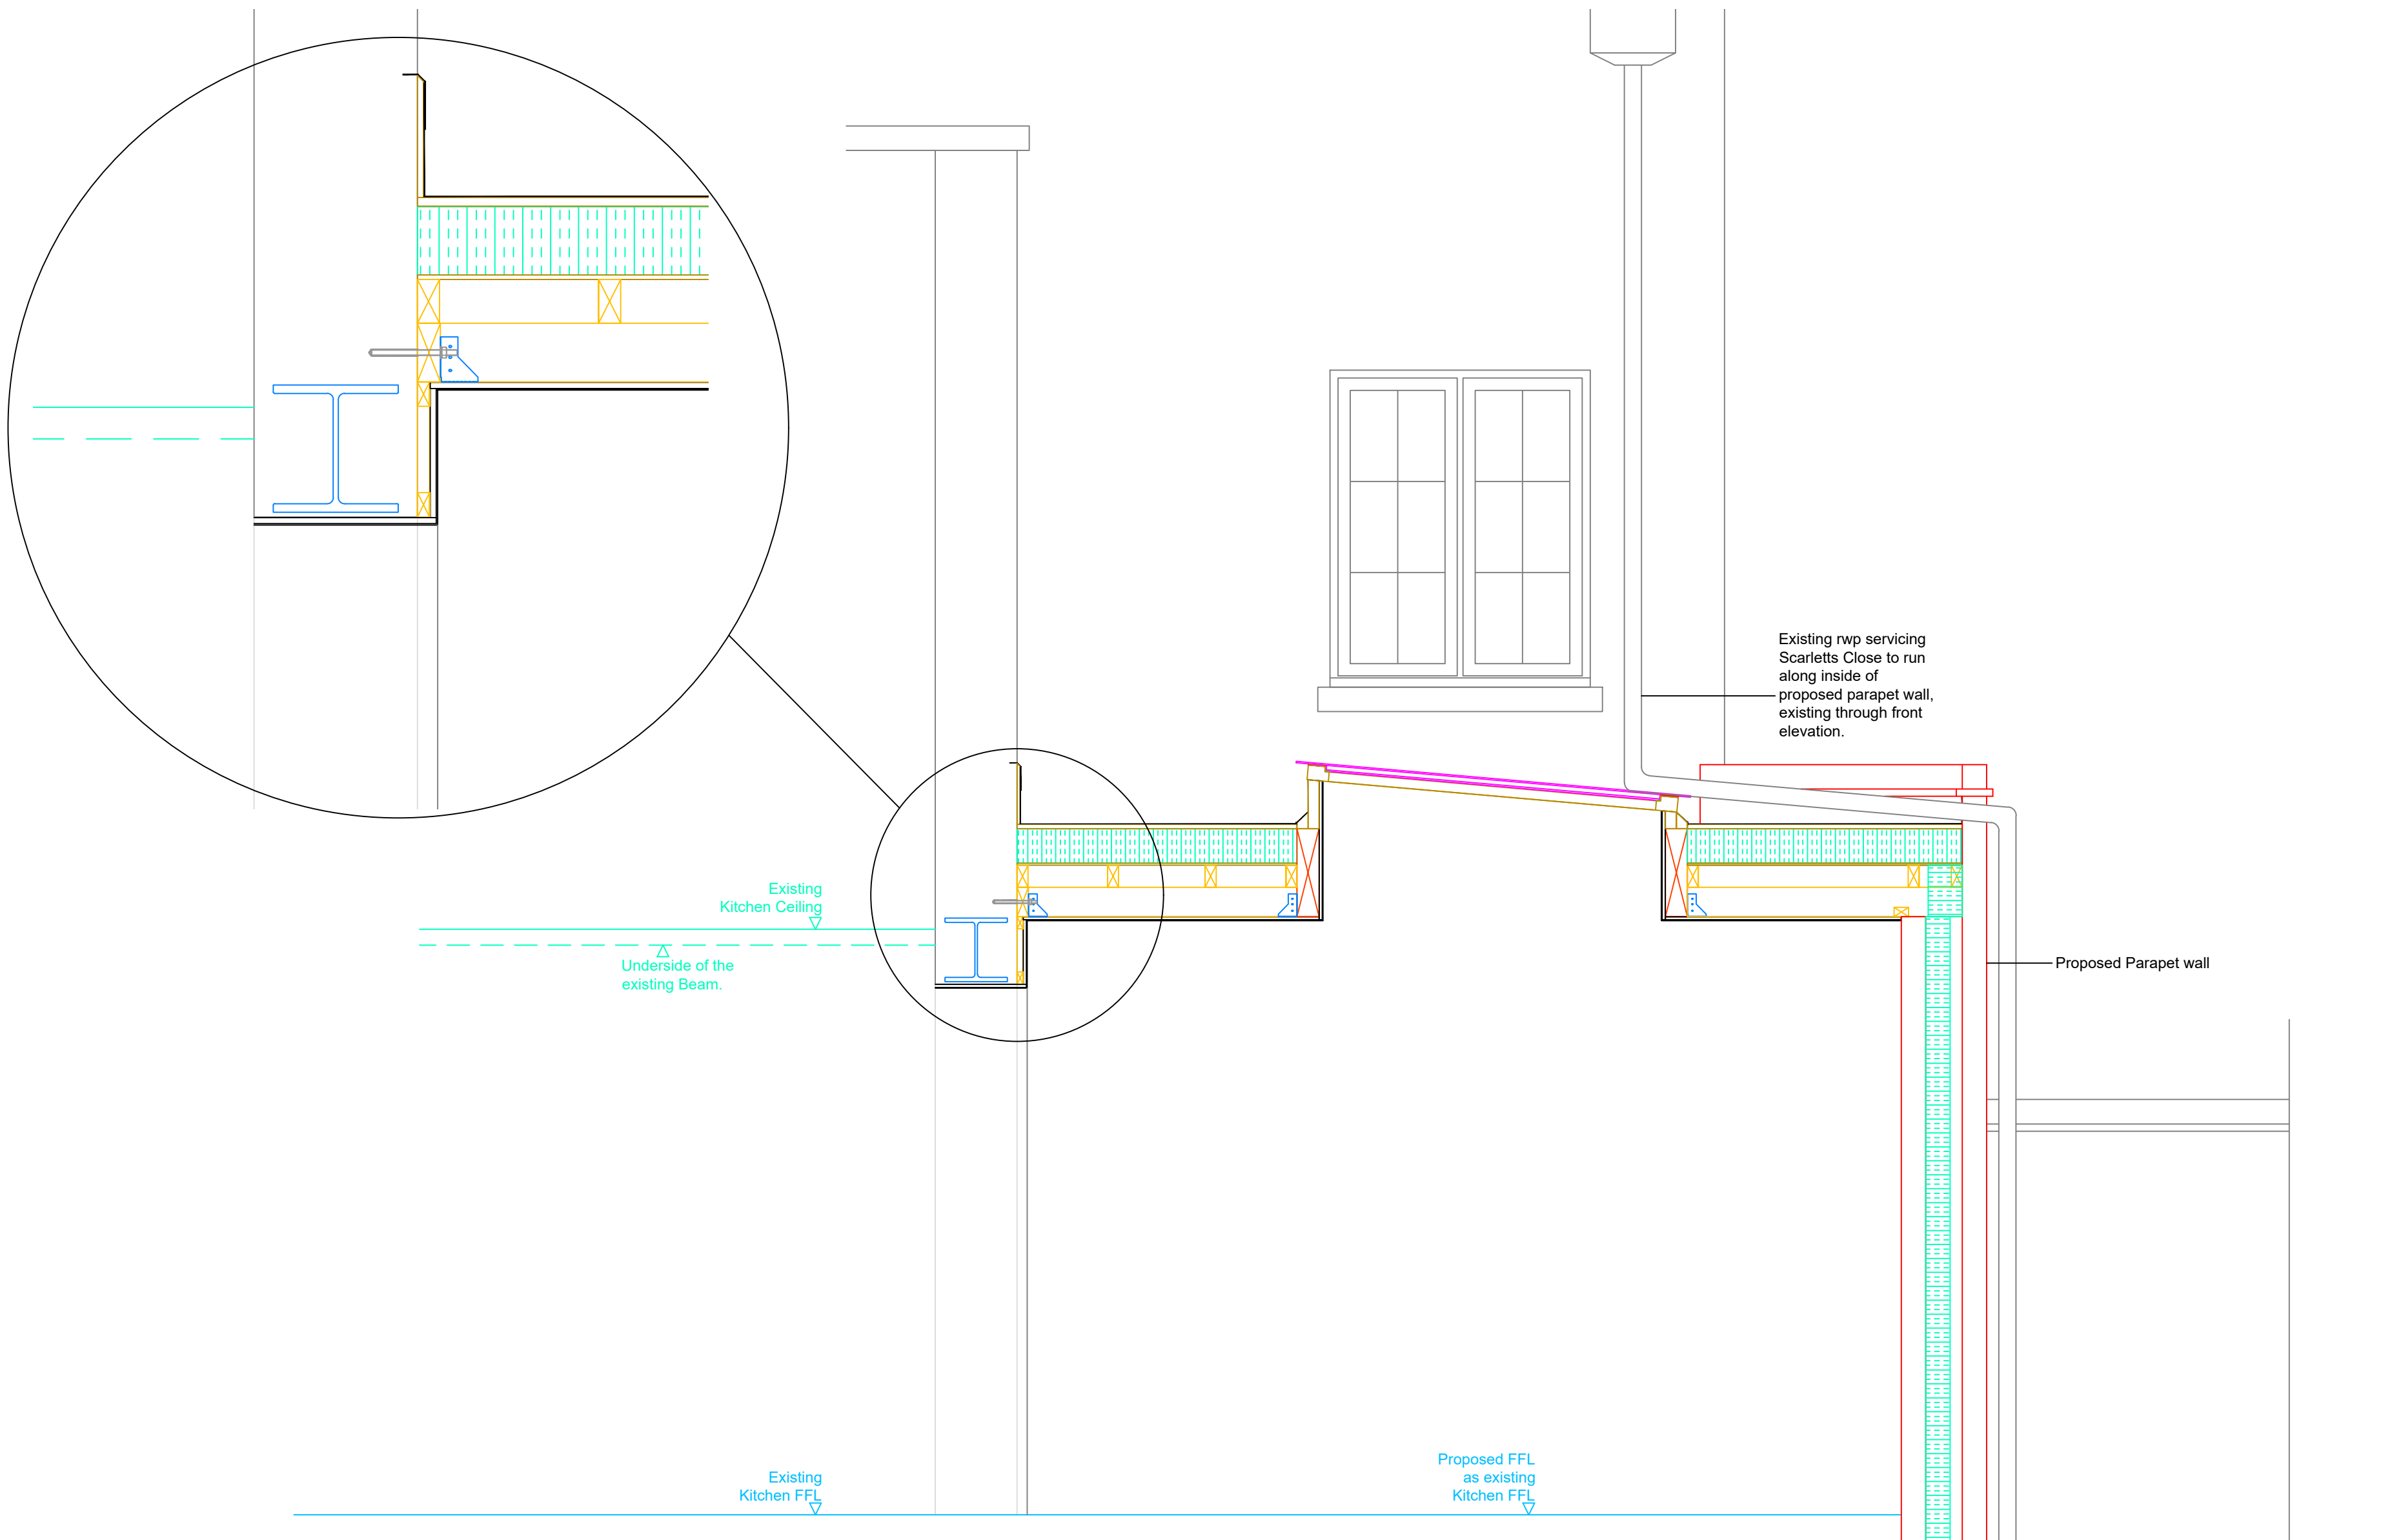

SCALE 1:20  
0 200mm 400mm 600mm 800mm 1m

|          |            |                          |
|----------|------------|--------------------------|
| A        | 06.05.2025 | Neighbours rwp direction |
| REVISION | DATE       | COMMENT                  |

|                                                                                  |                |        |
|----------------------------------------------------------------------------------|----------------|--------|
| client:<br>South Scarletts<br>Scarletts Lane<br>Reading<br>Berkshire<br>RG10 9XD |                |        |
| Drawing:<br>Proposed Internal South Elevation                                    |                |        |
| scale: 1:20@A2                                                                   | dwg: 12940 /11 | rev: A |
| date: March '25                                                                  |                |        |

Proposed Internal South Elevation  
Scale 1:20

  
*David Salisbury*

Bennett Road,  
Isleport Business Park,  
Highbridge, Somerset, TA9 4PW  
Tel: 01278-764400 Fax:  
01278-764422