


5 metres


rear elevations
remains unchanged

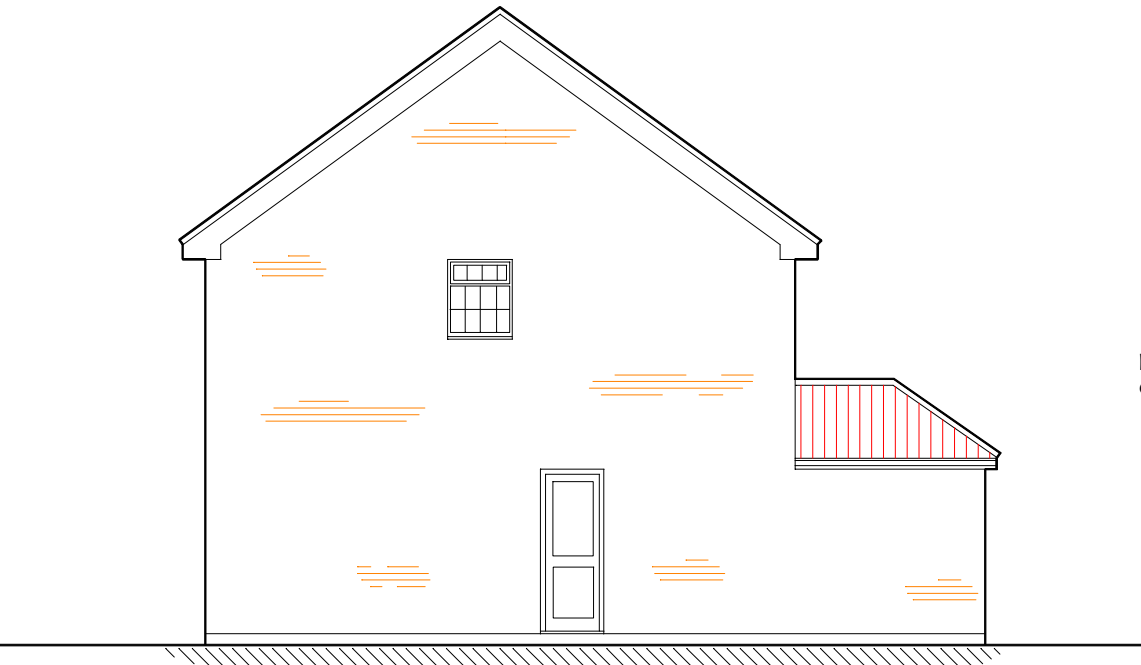

side elevation



front elevation

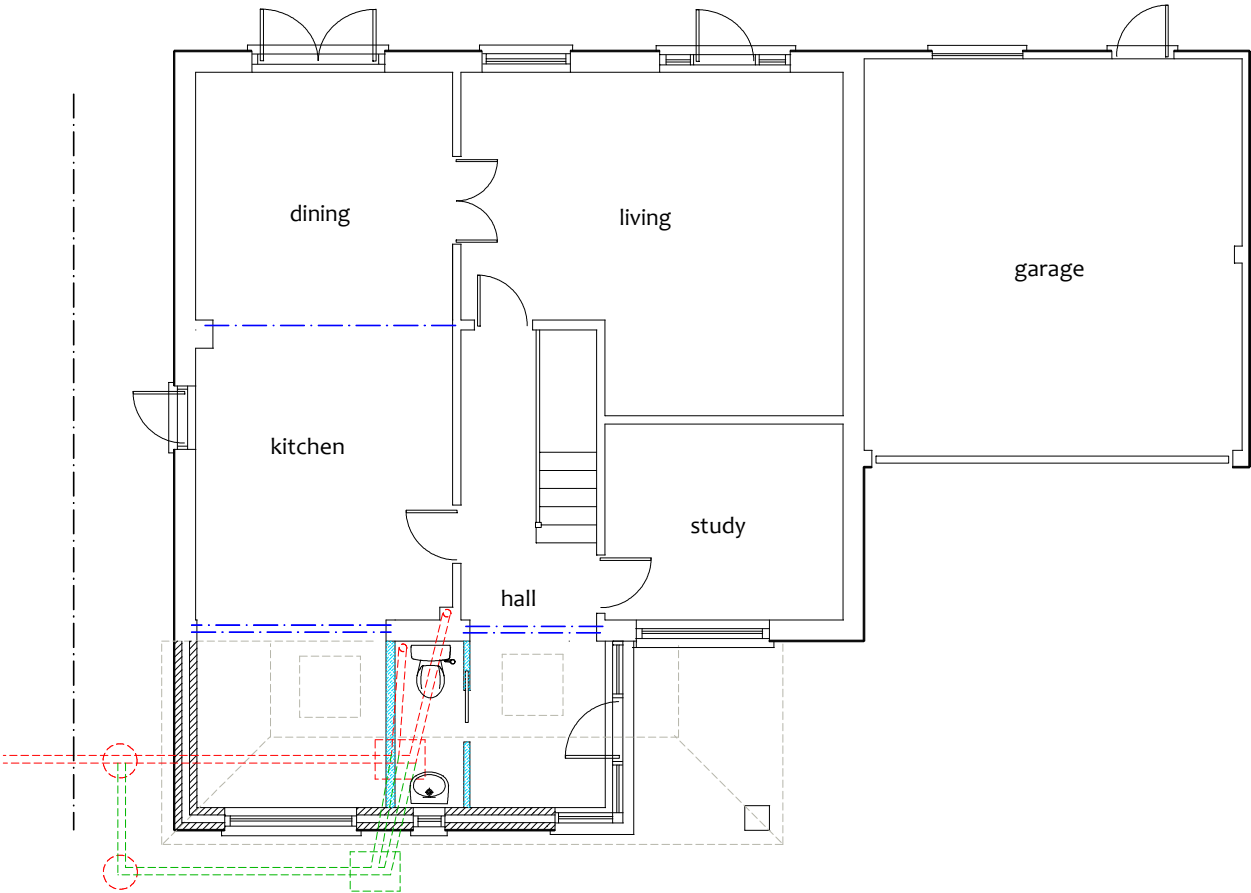

ground floor plan



side elevation

David Taylor Design Services
4 Forest Close Ascot Berks
07971 411897 01344 249092
DT455@AOL.COM

ISSUE A INTRO 14/01/26		Client		Mr G Scott	
Project		Proposed single storey kitchen extension to front of 1 Corfield Close RG40 4PA		Scale 1:100	
Drawing title		Proposed plans and elevations		Date: January 2026	
		Drg No		3254-2	