



ENDALLS FARM

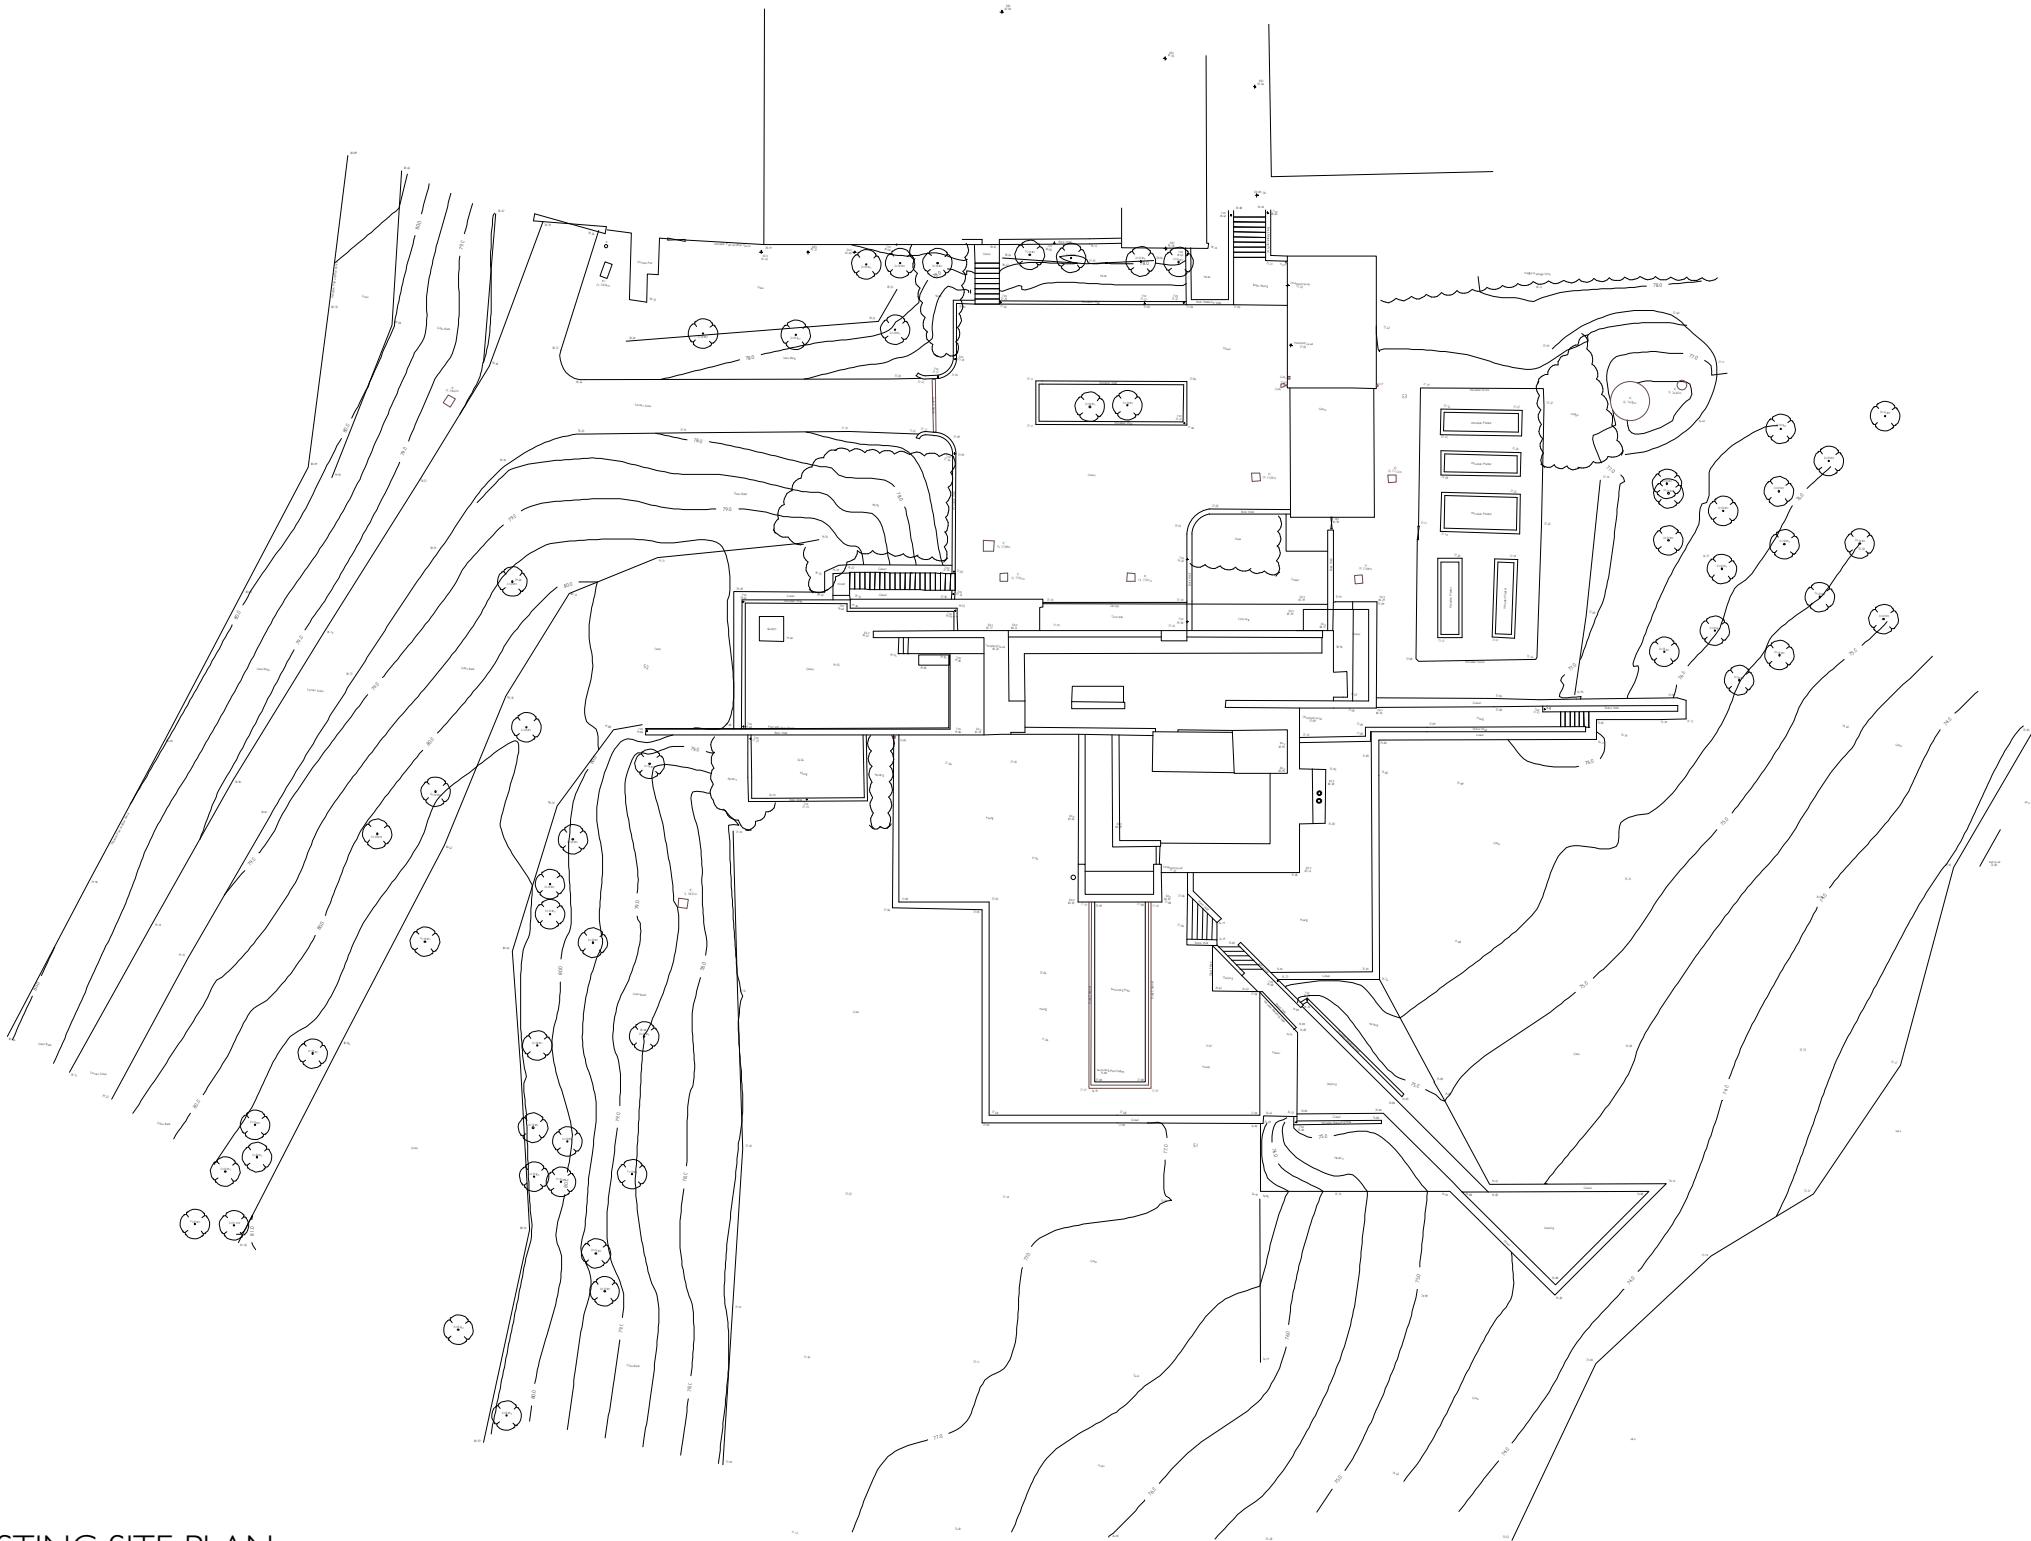

EXISTING SITE PLAN  
SCALE 1:500

 

|   |                                    |                                      |                           |                                                |                                  |                                       |                                        |   |                |
|---|------------------------------------|--------------------------------------|---------------------------|------------------------------------------------|----------------------------------|---------------------------------------|----------------------------------------|---|----------------|
| <div>DO NOT SCALE</div> <div>ALL DIMENSIONS AND LEVELS TO BE VERIFIED ON SITE BY CONTRACTOR PRIOR TO COMMENCEMENT OF WORKS</div> <div>ANY DISCREPANCIES OR AMBIGUITIES TO BE REPORTED IMMEDIATELY TO THE ARCHITECT PRIOR TO CONSTRUCTION OR FABRICATION</div> <div>DRAWINGS TO BE READ IN CONJUNCTION WITH RELEVANT ENGINEER'S DRAWINGS</div> | <div>ORIENTATION</div> <div></div> | <div>ISSUE</div> <div>PLANNING</div> | <div>REVISION NOTES</div> | <div>PROJECT</div> <div>ENDALLS FARM</div>     |                                  |                                       |                                        | <div>DANIEL HARRIS ARCHITECTS</div> <div>UNIT 5, OLD STABLE HOUSE</div> <div>53.55 NORTH CROSS ROAD</div> <div>LONDON, SE22 9ET</div> <div>office@dh-architects.com</div> <div>www.dh-architects.com</div> <div>© 2022</div> <div>ALL RIGHTS RESERVED</div> | <div>DHA</div> |
|   |                                    |                                      |                           | <div>TITLE</div> <div>EXISTING SITE PLAN</div> |                                  |                                       |                                        |   |                |
|   |                                    |                                      |                           | <div>SCALE</div> <div>1:500 @ A3</div>         | <div>REVISION</div> <div>0</div> | <div>PROJECT NO.</div> <div>293</div> | <div>DRAWING NO.</div> <div>P 02</div> |   |                |