



ENDALLS FARM

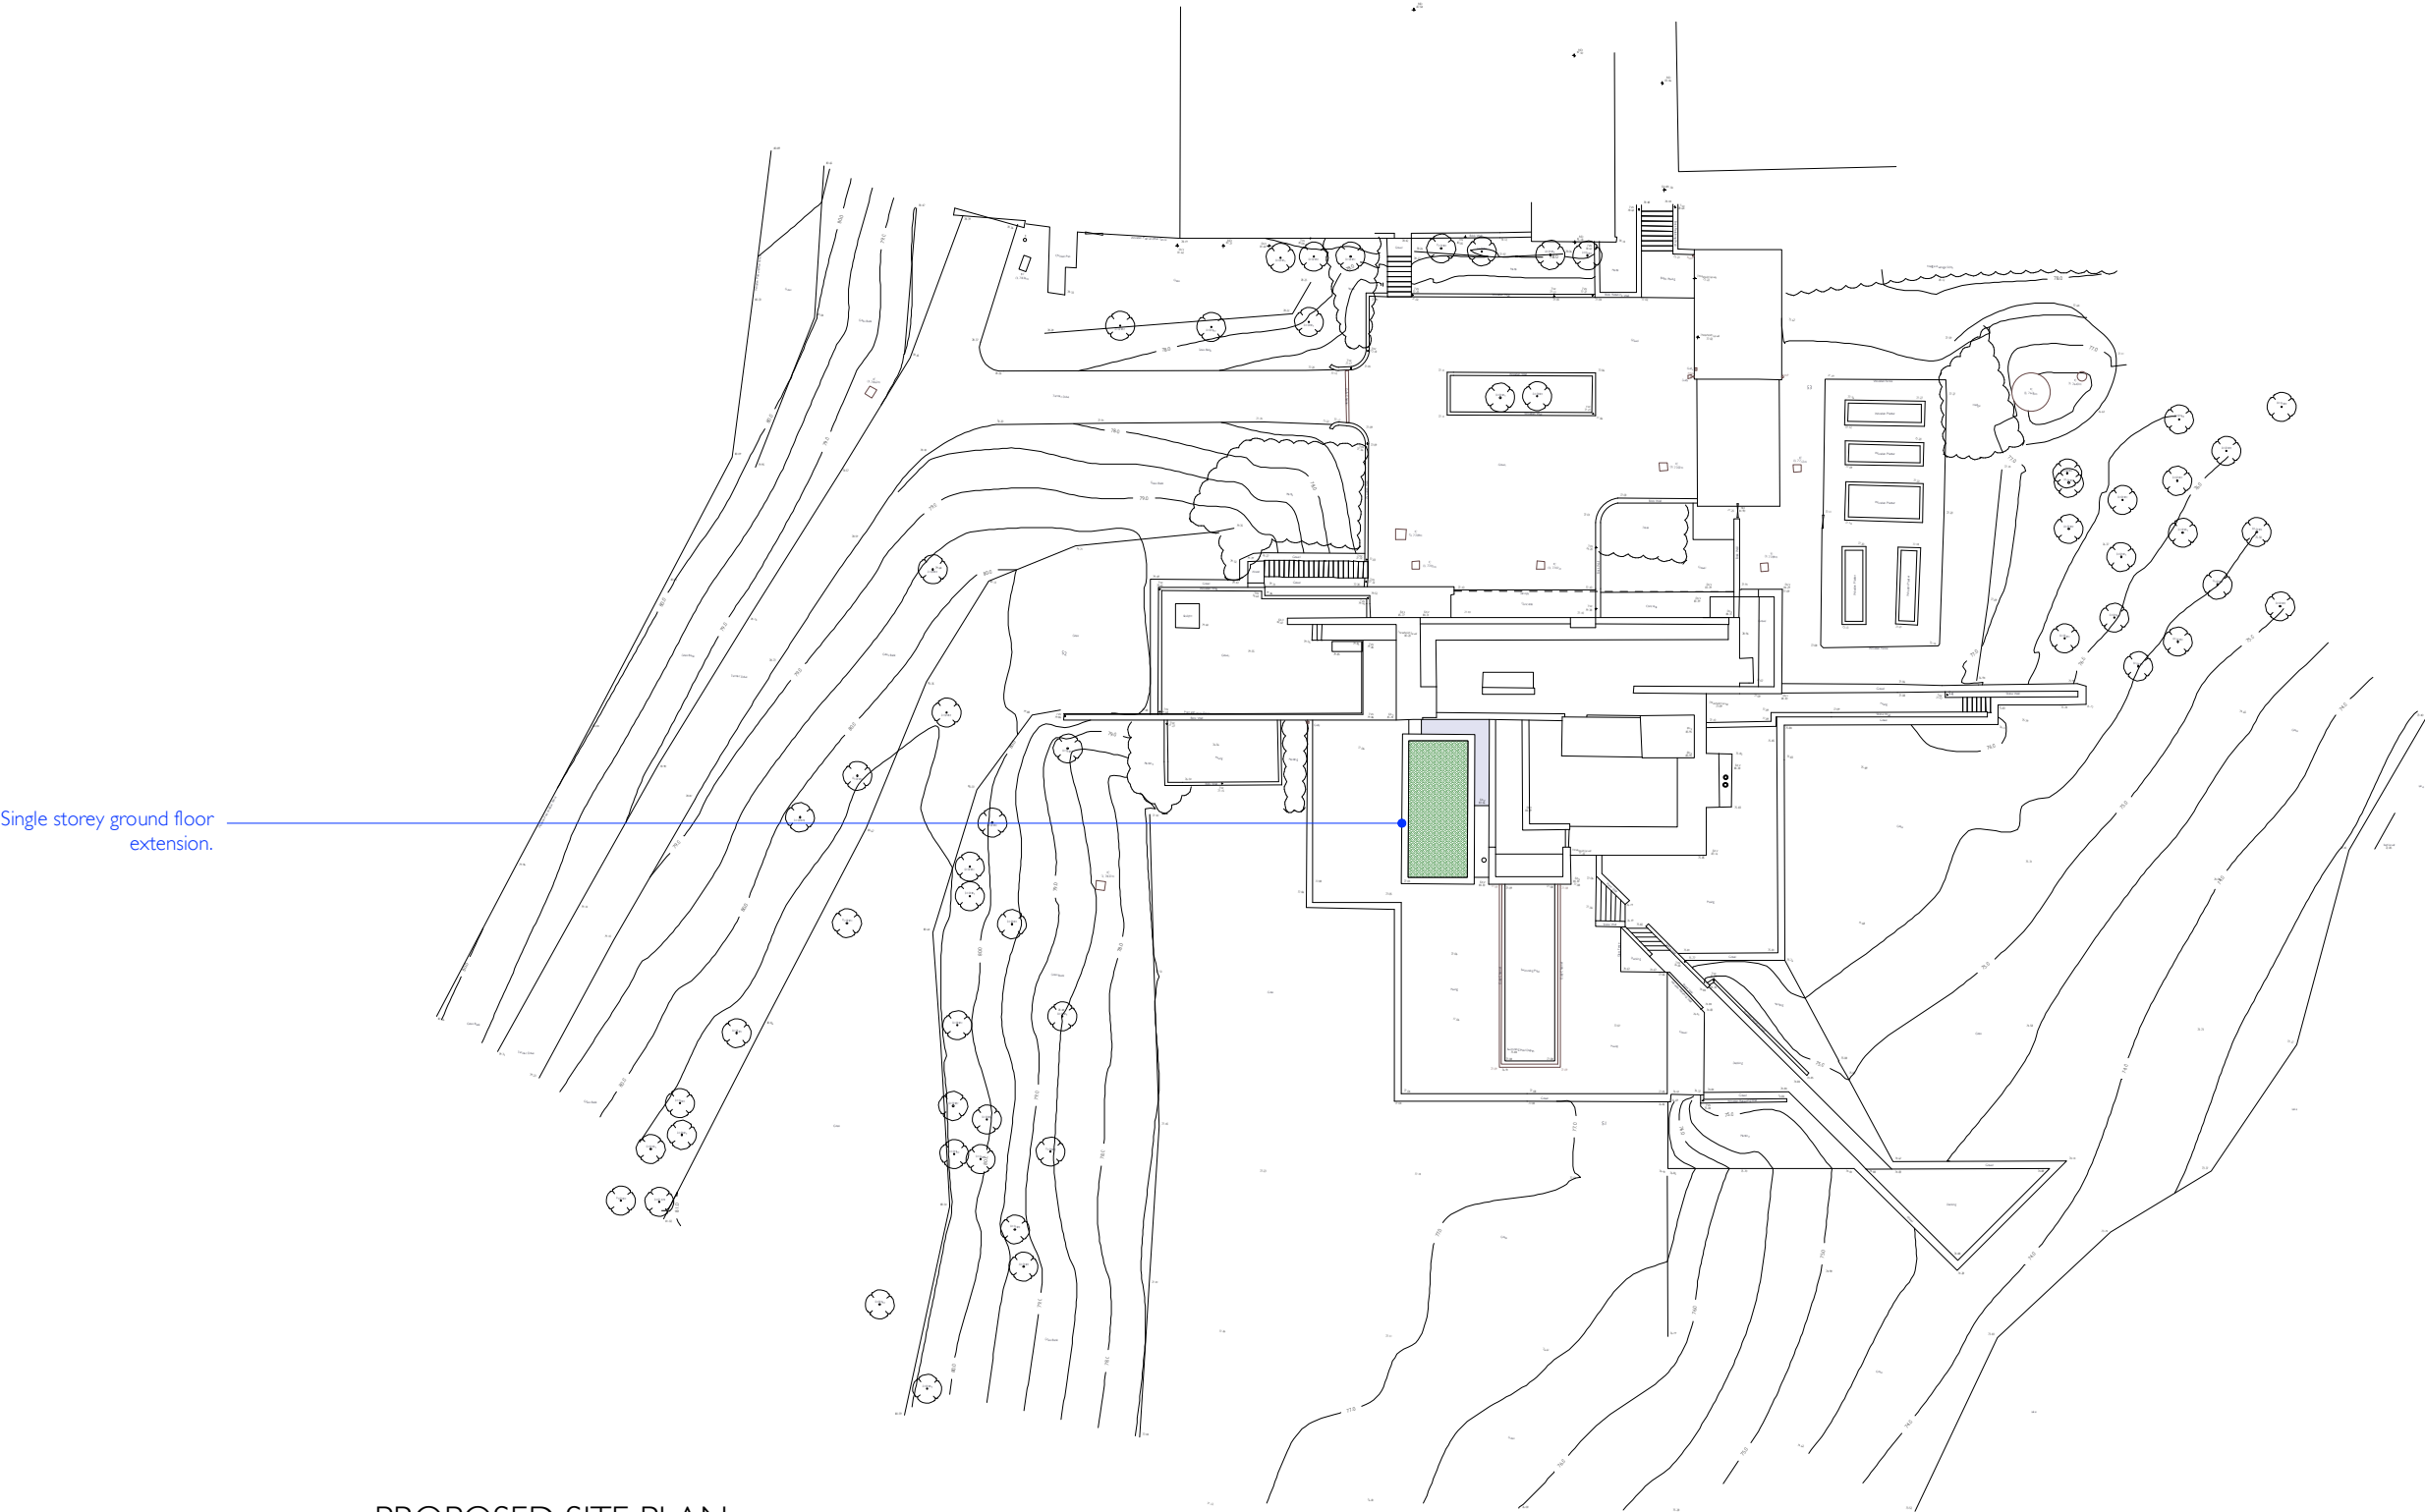

PROPOSED SITE PLAN
SCALE 1:500

 

DO NOT SCALE ALL DIMENSIONS AND LEVELS TO BE VERIFIED ON SITE BY CONTRACTOR PRIOR TO COMMENCEMENT OF WORKS ANY DISCREPANCIES OR AMBIGUITIES TO BE REPORTED IMMEDIATELY TO THE ARCHITECT PRIOR TO CONSTRUCTION OR FABRICATION DRAWINGS TO BE READ IN CONJUNCTION WITH RELEVANT ENGINEER'S DRAWINGS	ORIENTATION 	ISSUE PLANNING	REVISION NOTES	PROJECT ENDALLS FARM				DANIEL HARRIS ARCHITECTS UNIT 5, OLD STABLE HOUSE 53.55 NORTH CROSS ROAD LONDON, SE22 9ET office@dh-architects.com www.dh-architects.com © 2022 ALL RIGHTS RESERVED	
				TITLE PROPOSED SITE PLAN					
				SCALE 1:500 @ A3	REVISION 0	PROJECT NO. 293	DRAWING NO. P 03		