

 


20 metres

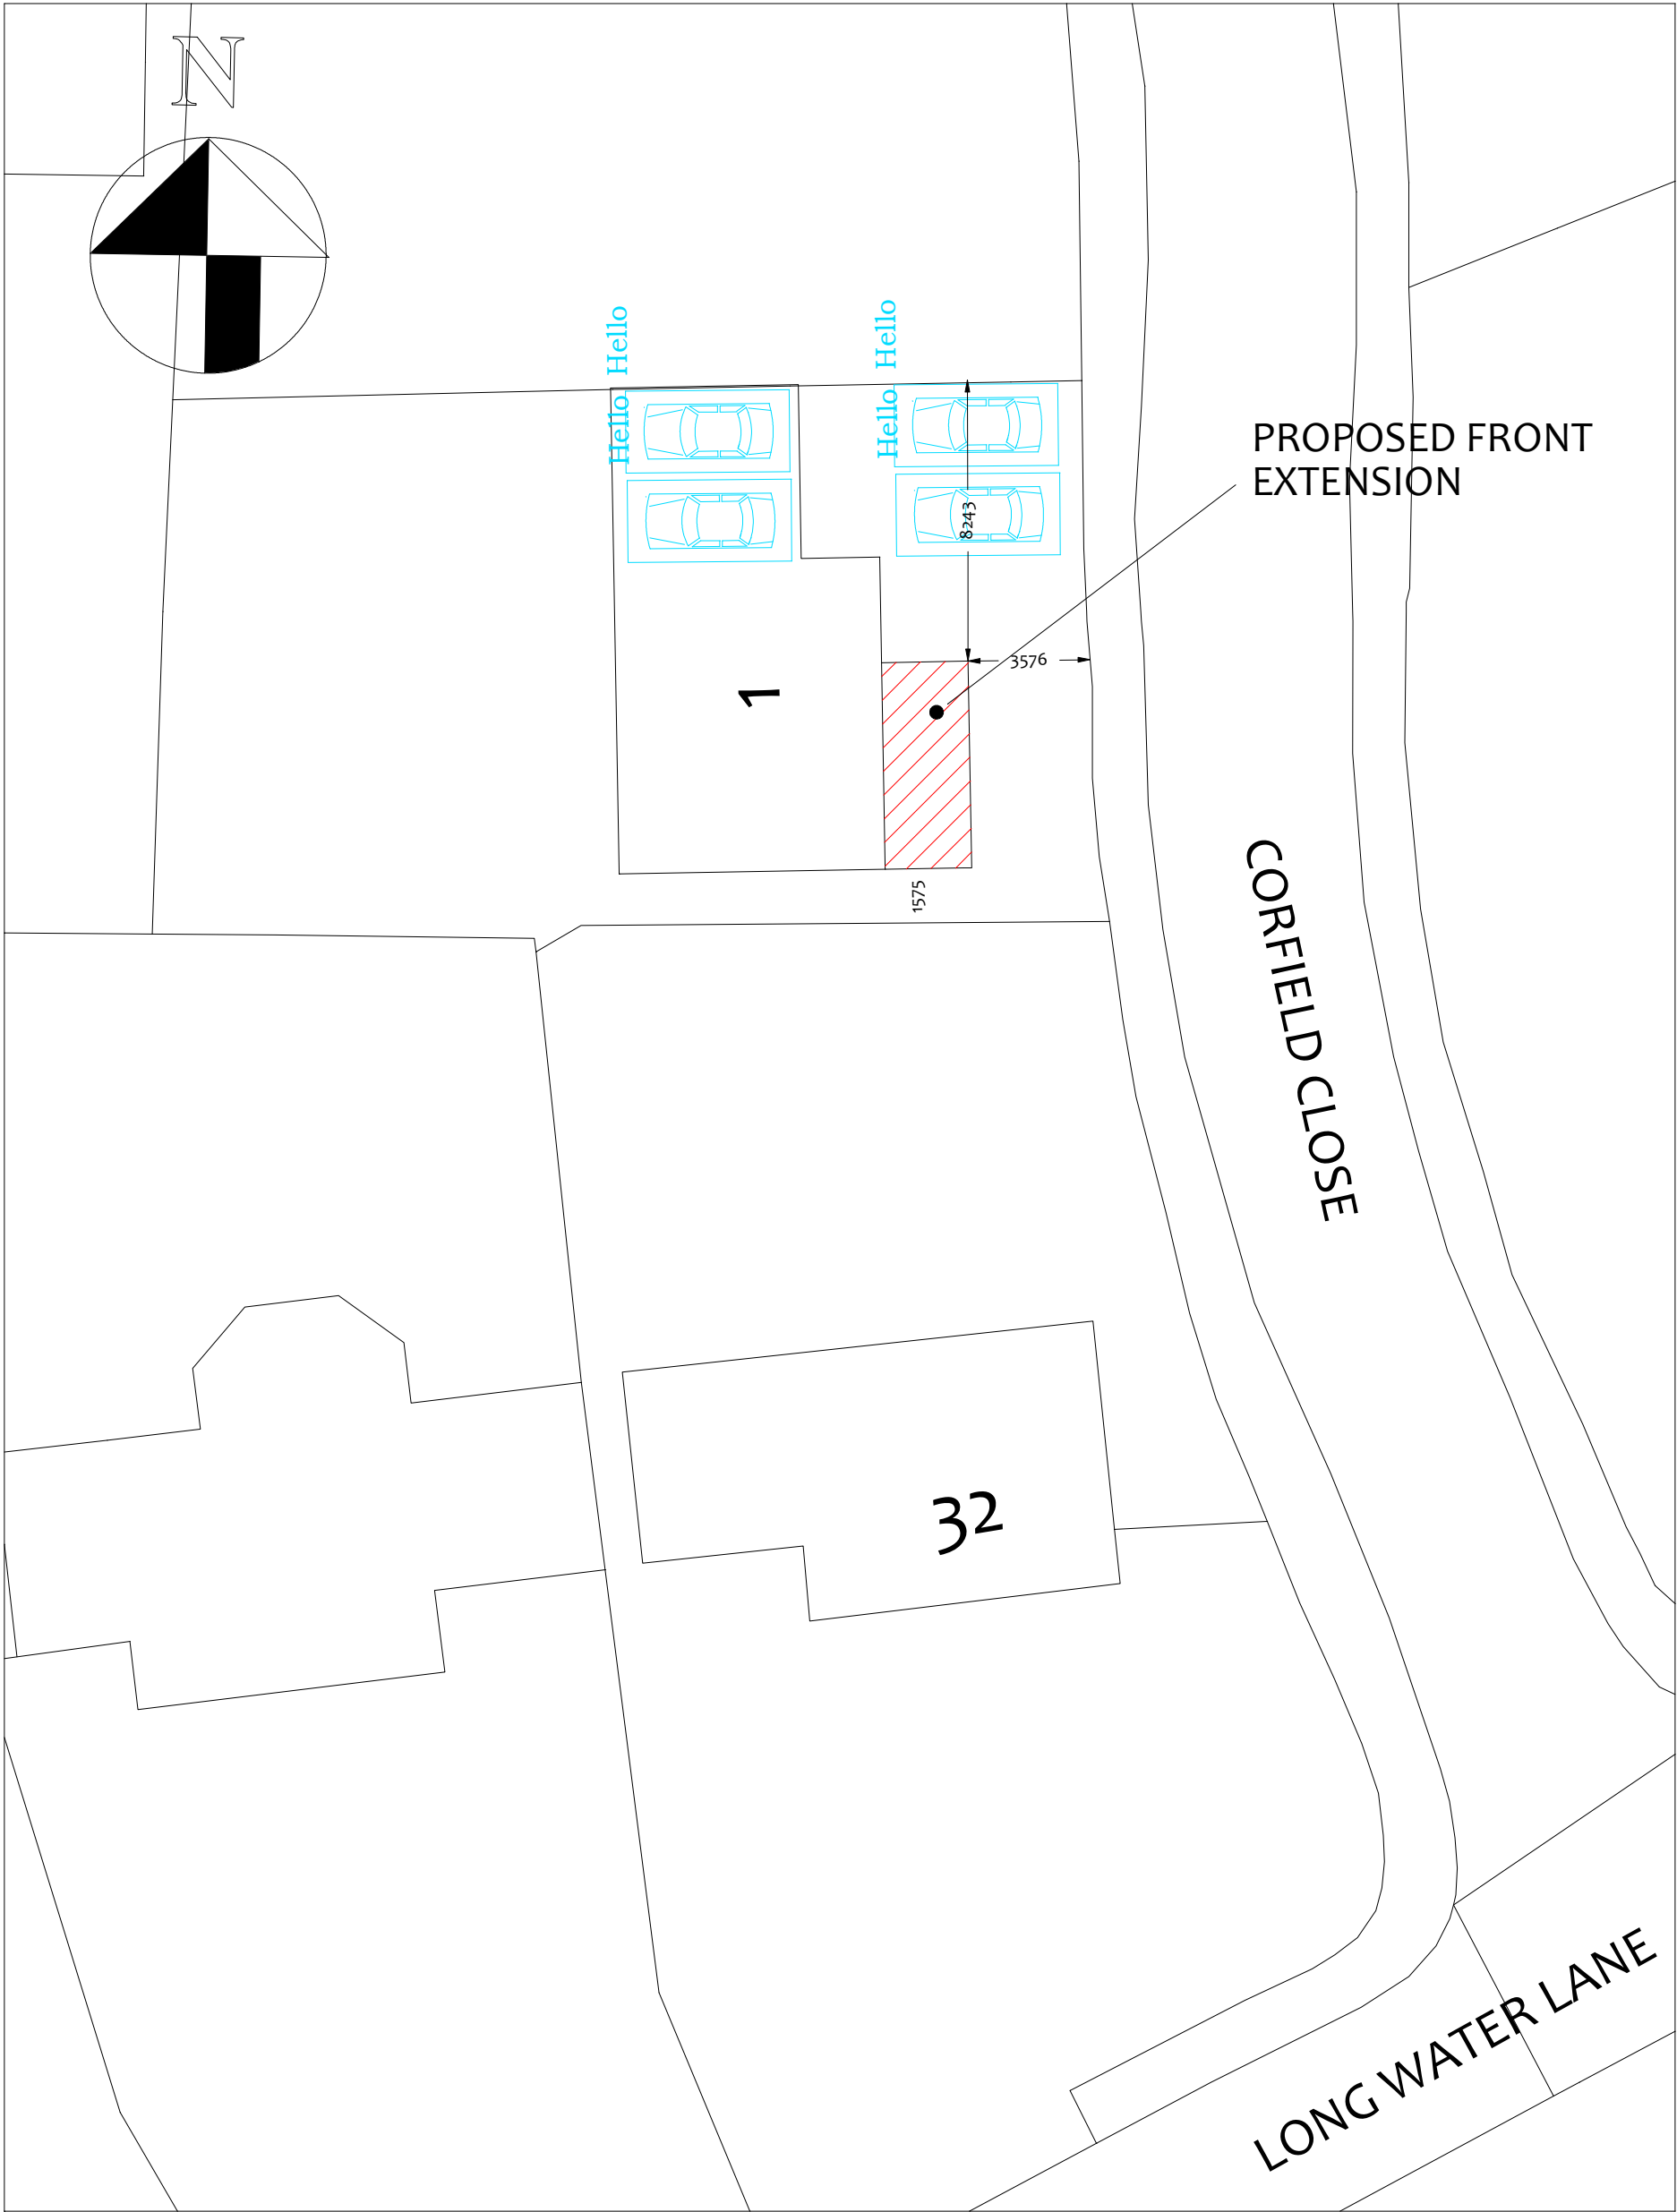

A3

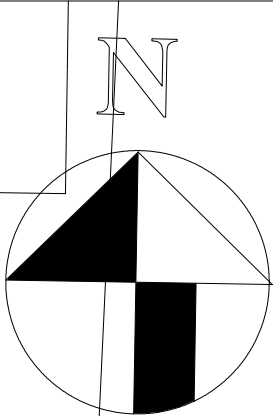

Serial number: 98770

Crown copyright and database right 2016
Ordnance Survey licence 100048957
Reproduction in whole or in part is prohibited
without the prior permission of Ordnance Survey

ISSUE A INTRO 14/01/26		
Project Proposed single storey kitchen extension to front of 1 Corfield Close RG40 4PA	Client Mr G Scott	
	Scale :1:200	Date: January 2026
Drawing title Site Plan	Drg No 3254-10	