

 


20 metres

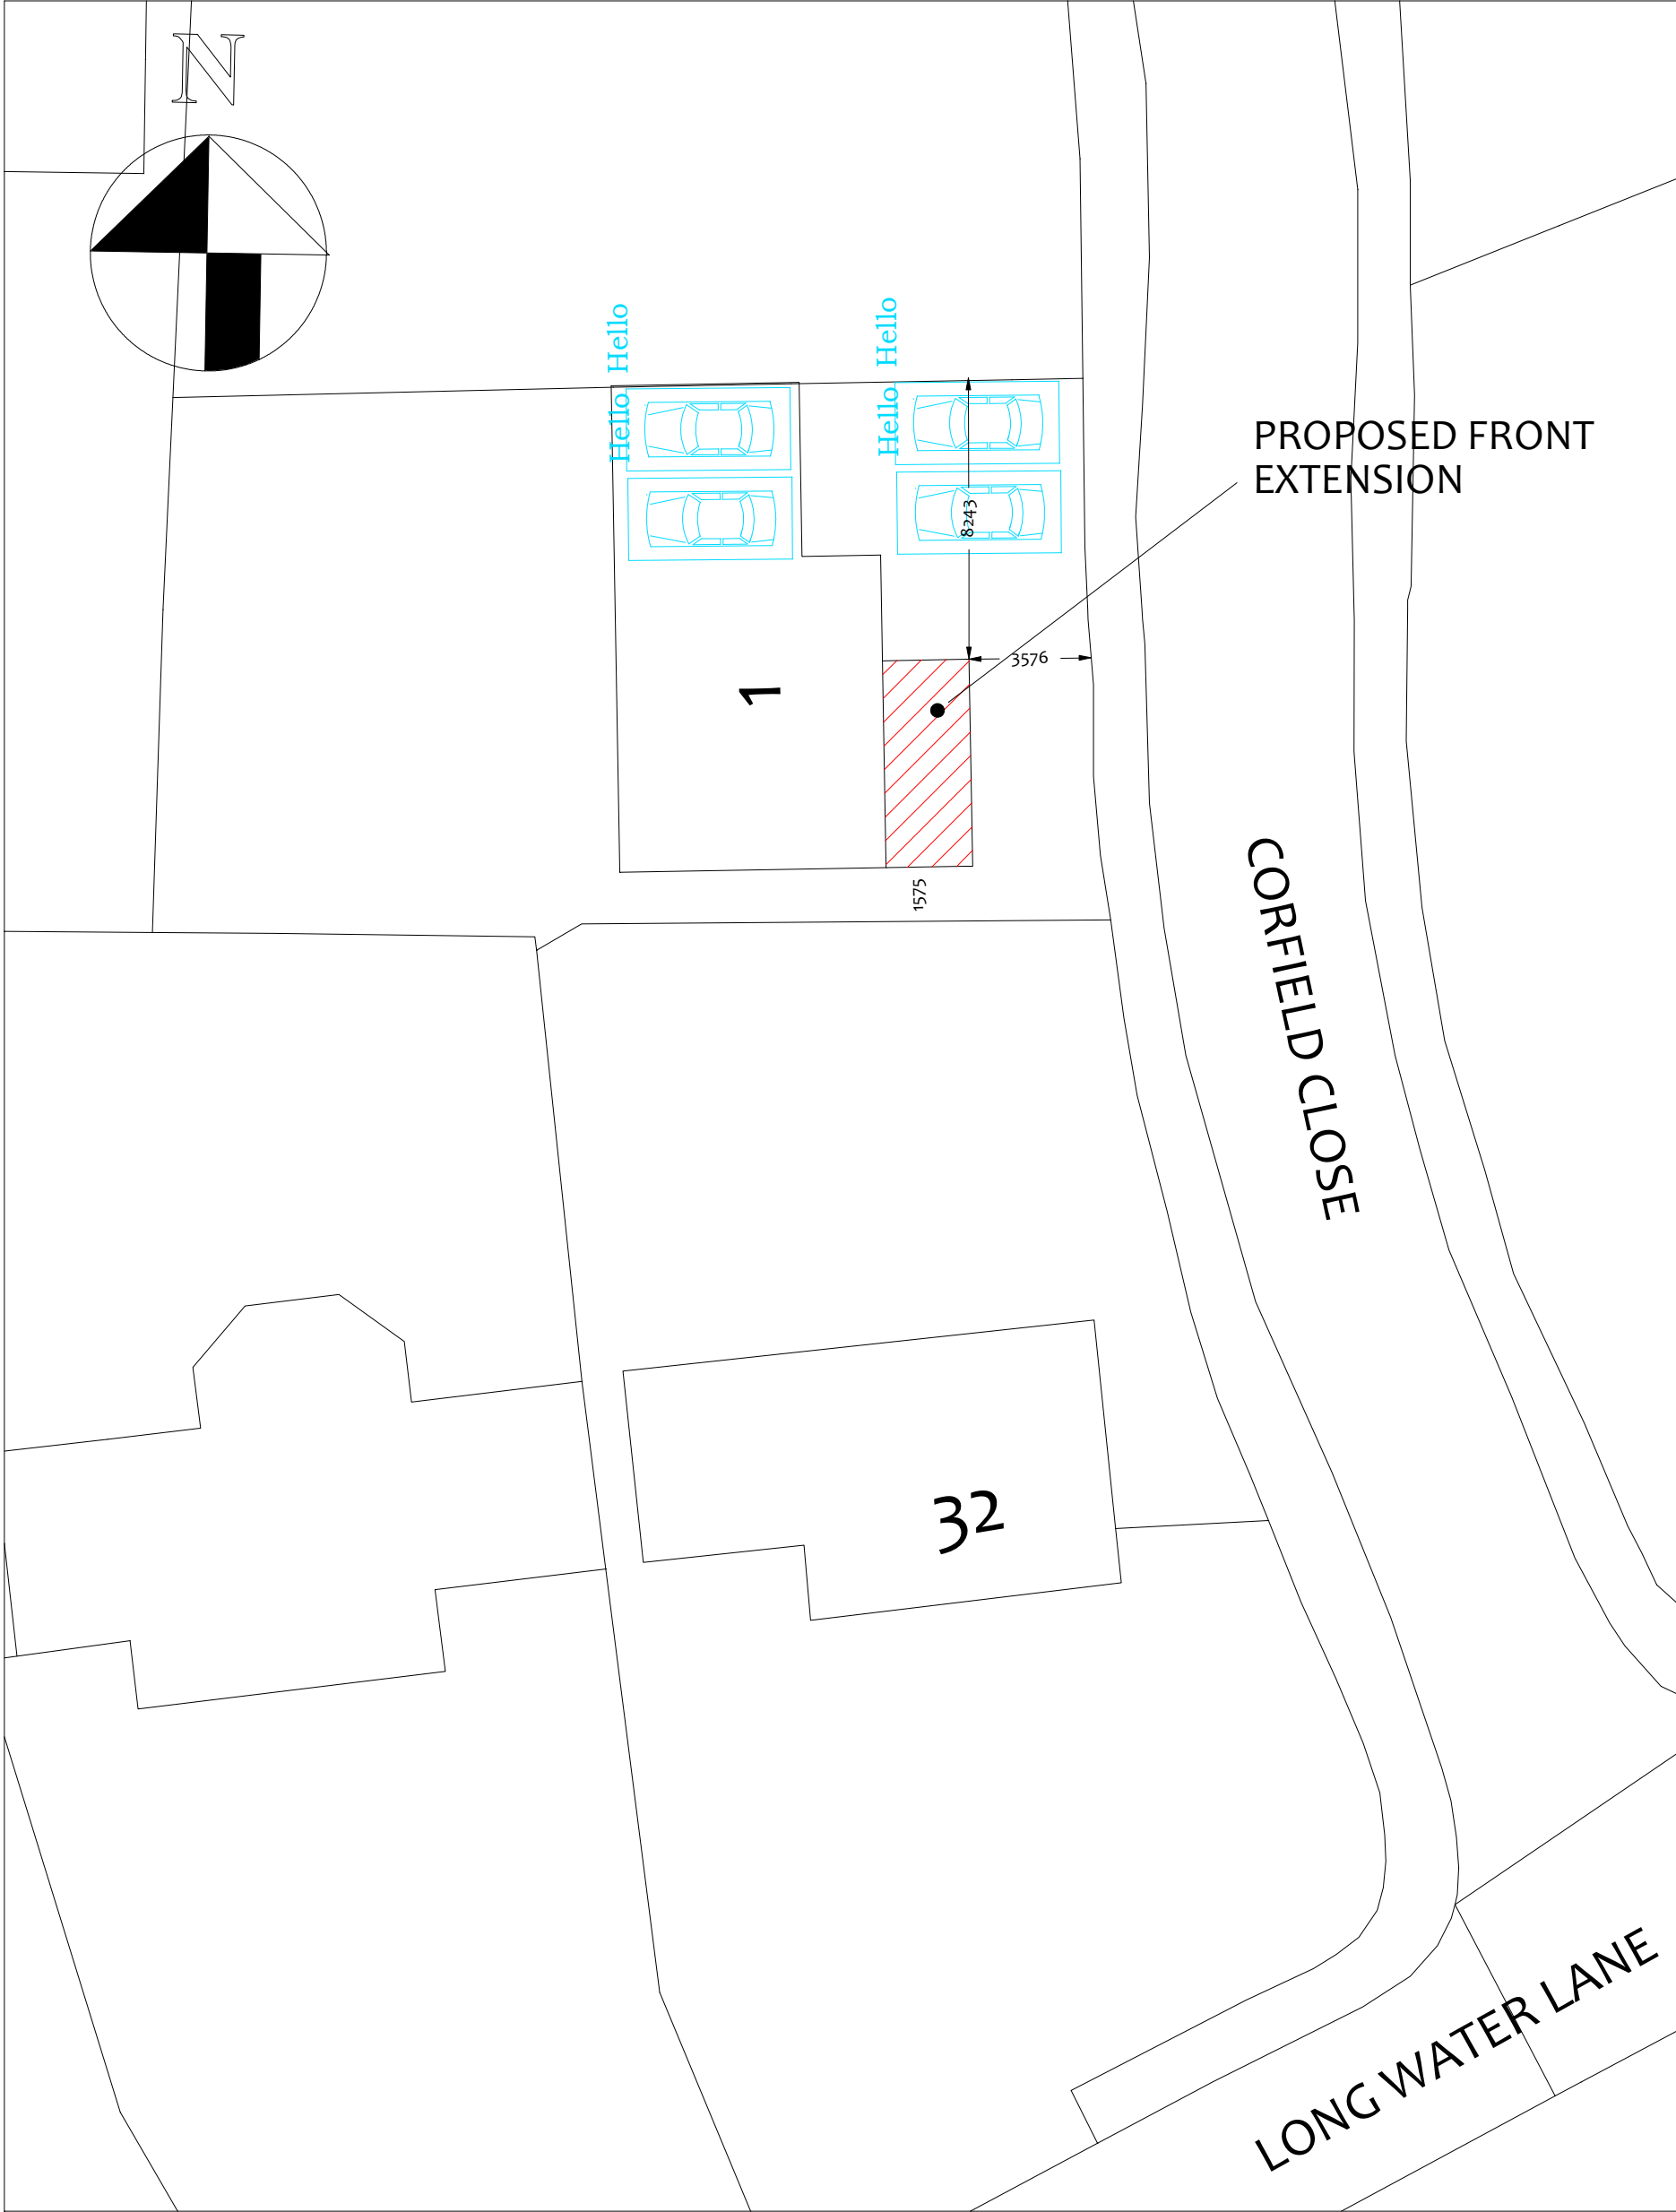

A3

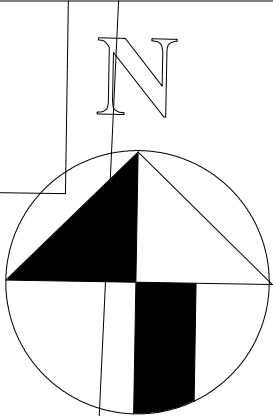

Serial number: 98770

Crown copyright and database right 2016
Ordnance Survey licence 100048957
Reproduction in whole or in part is prohibited
without the prior permission of Ordnance Survey

ISSUE A INTRO 14/01/26		Client		Mr G Scott	
Project		Scale ::1:200		Date: January 2026	
Proposed single storey kitchen extension to front of 1 Corfield Close RG40 4PA		Drawing title		Drg No	
Site Plan				3254-10	