




rear elevations
remains unchanged




side elevation



front elevation

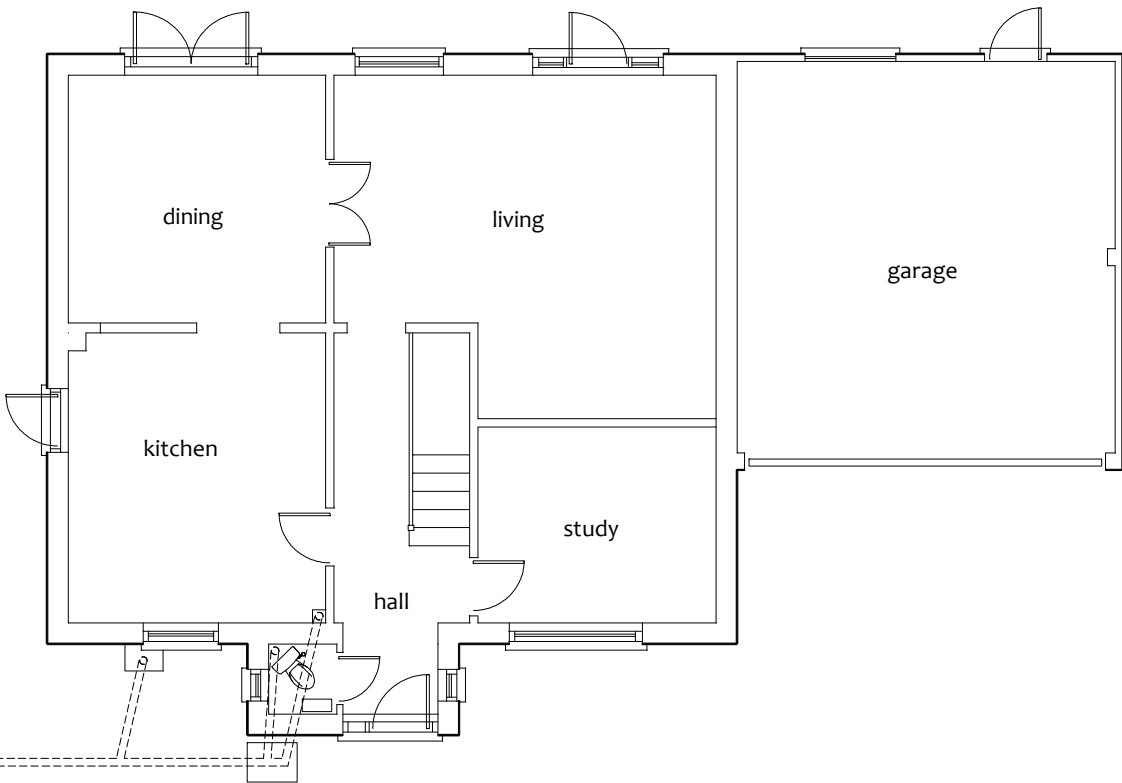

ground floor plan

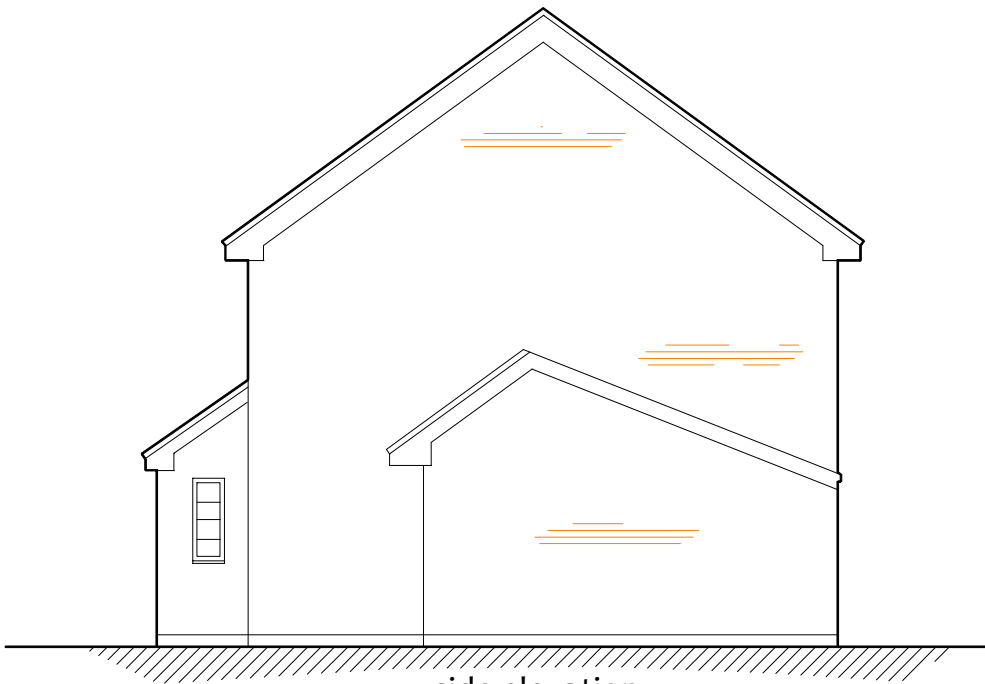

side elevation

ISSUE A INTRO 14/01/26

Project
Proposed single storey kitchen extension to
front of 1 Corfield Close RG40 4PA

Drawing title
Existing plans and elevations

Client
Mr G Scott

Scale 1:100
Date: January 2026

Drg No
3254-1