


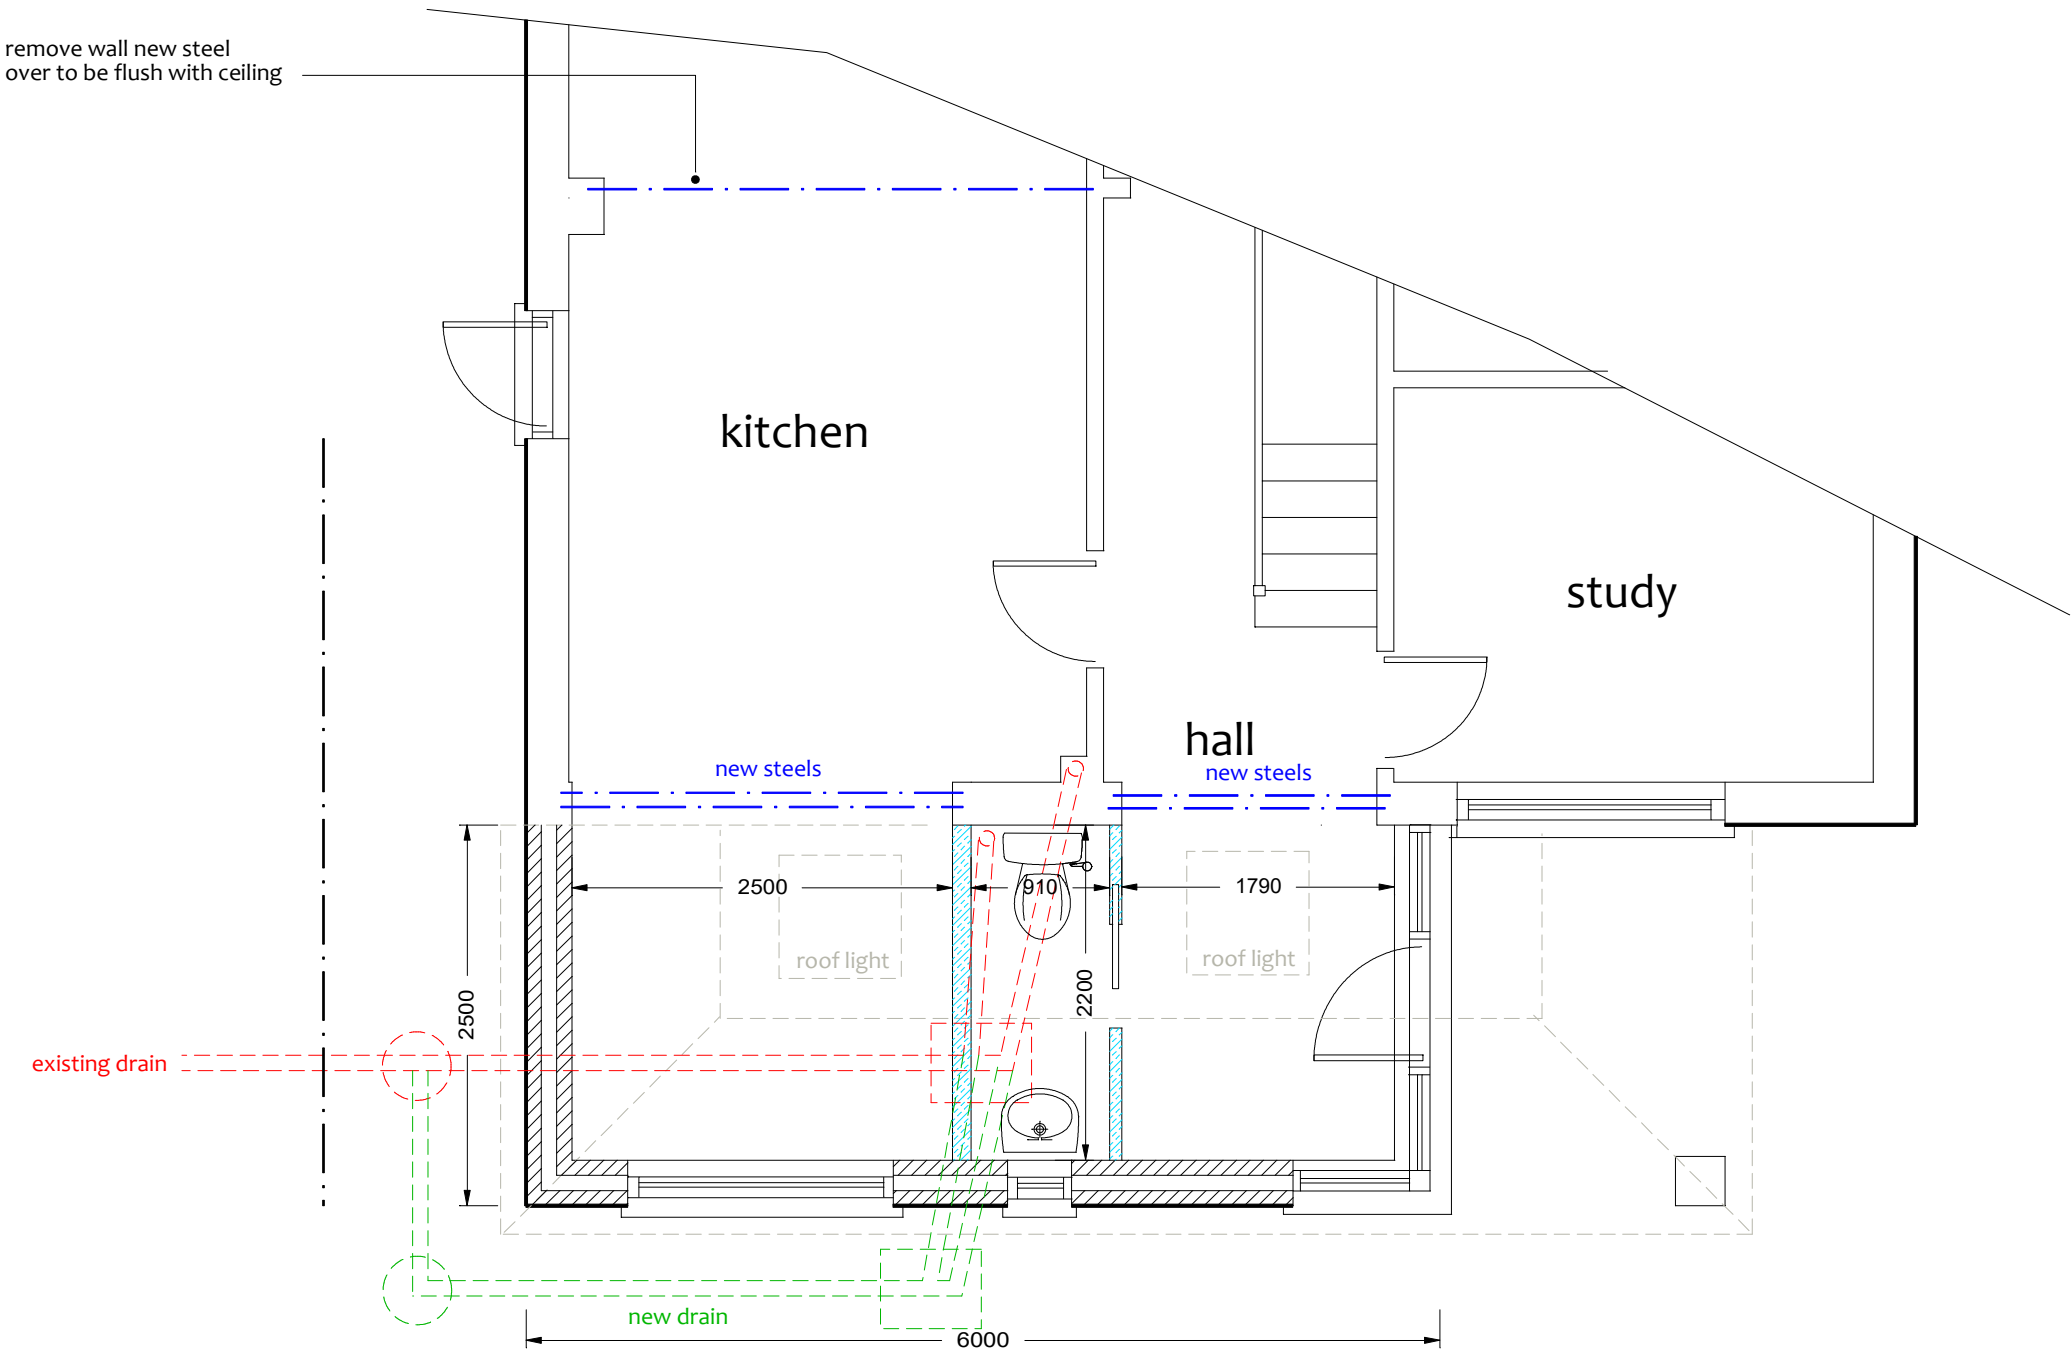

ground floor plan

ISSUE A INTRO 14/01/26		
Project Proposed single storey kitchen extension to front of 1 Corfield Close RG40 4PA	Client Mr G Scott	
	Scale 1:50	Date: January 2026
Drawing title Proposed floor plan	Drg No 3254-3	