

DRG. REMAINS COPYRIGHT OF THE ARCHITECT.
DIMENSIONAL DISCREPANCIES TO BE REFERRED
TO THE ARCHITECT
DO NOT SCALE

DRAWING STATUS ☒ PRELIMINARY ☐ FOR APPROVAL ☐ CONSTRUCTION

DATE



Oct 2025

A Roof amended

REVISION

3 Drawing

SITE PLAN
1:200

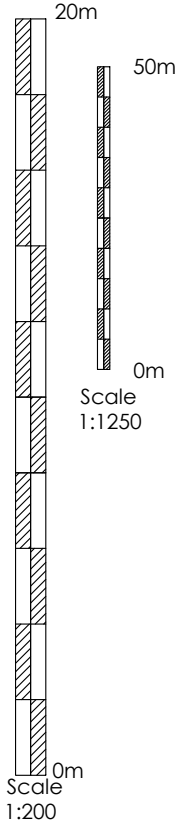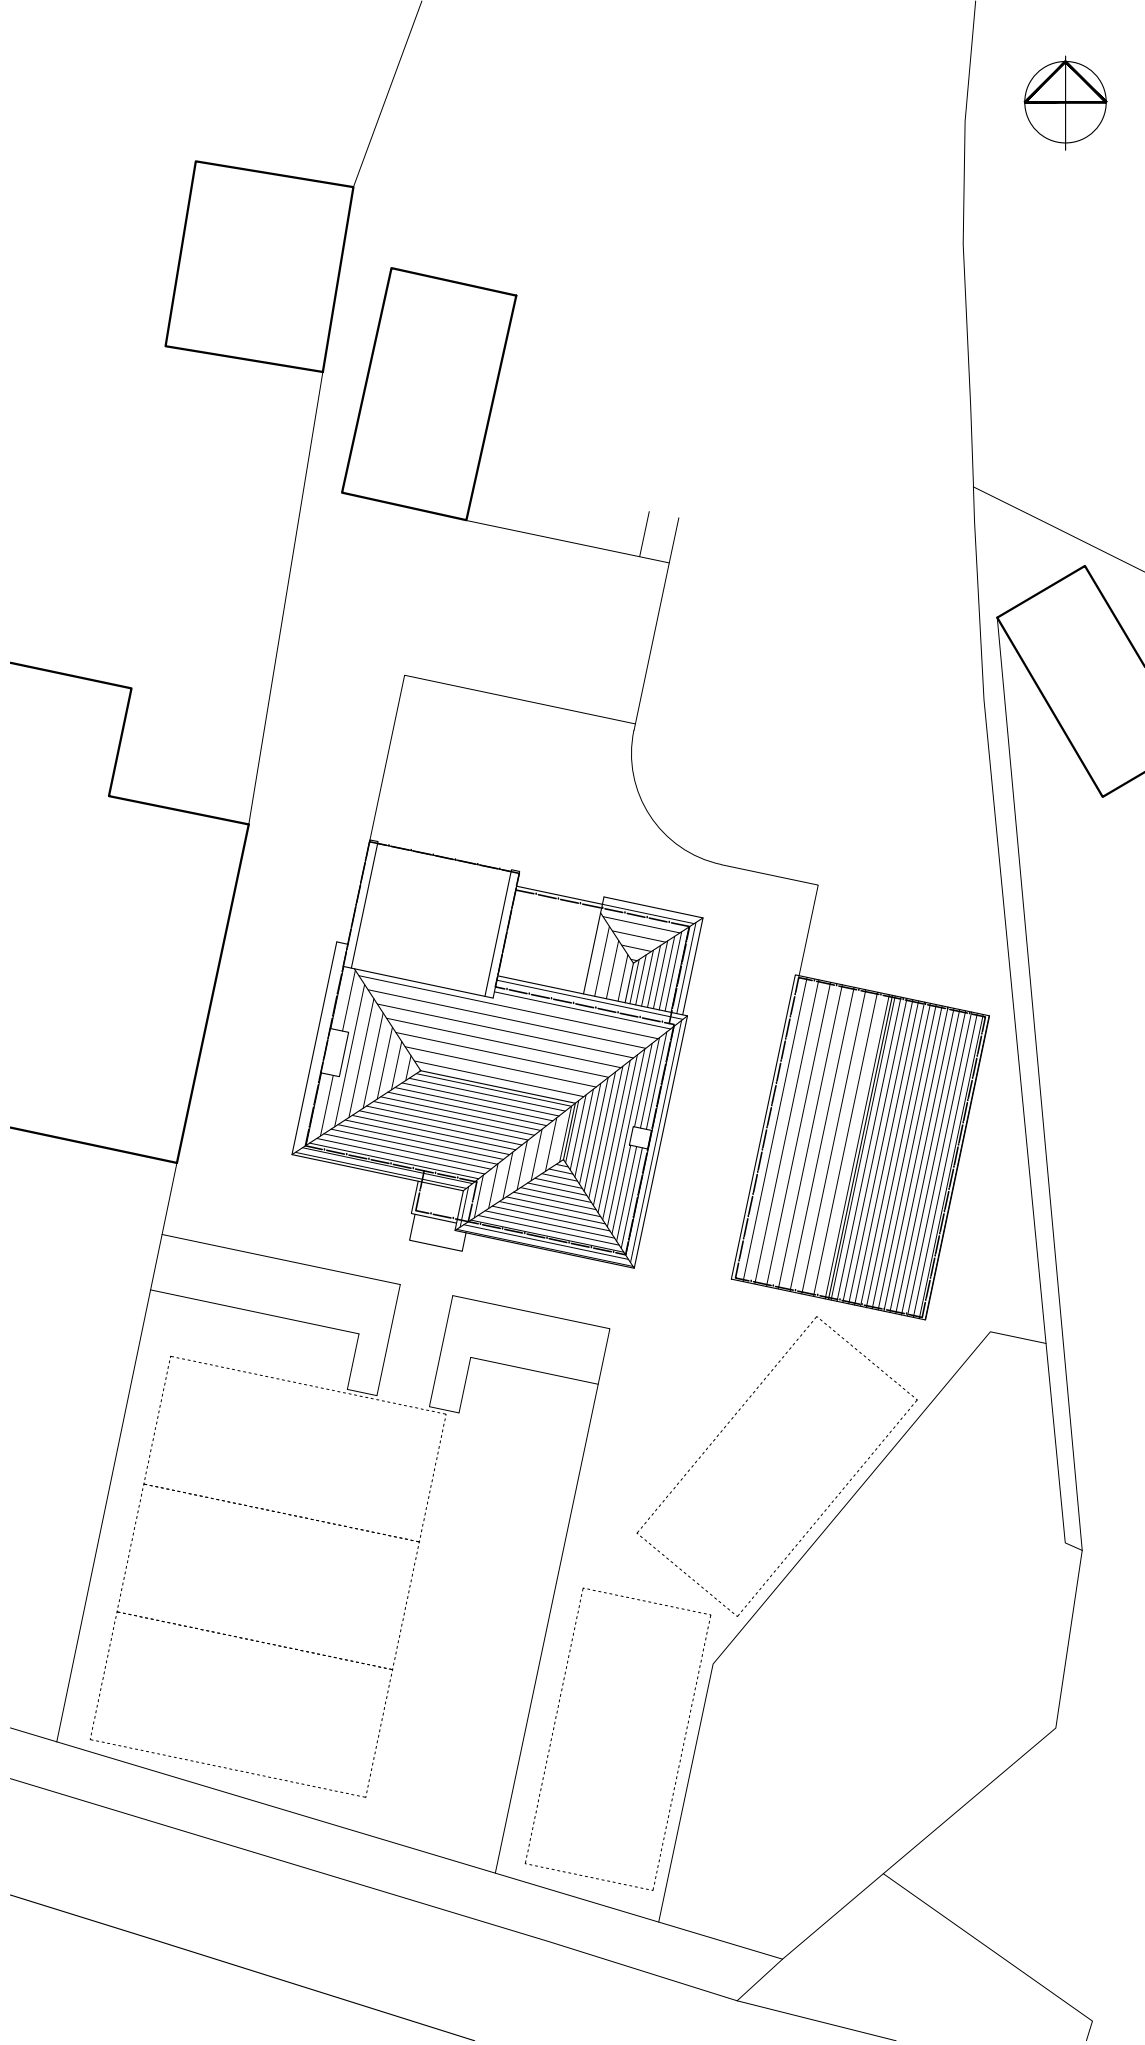

LOCATION PLAN
1:1250



CLIENT

Ian Mulley
Kelly Debenham

JOB TITLE

Proposed Extension
220 London Road
Wokingham

DATE

May 24

DRG TITLE

Location & Site Plan

JOB No.

2410

DWG No.

01

REV.

A

SCALE
1:200 & 1:1250



Anne Owen Architects Ltd
24 Springfield Park, Twyford, Reading RG10 9JH
+44(0)118 932 0846 / 07788 262602
anne@annehenarchitect.co.uk
www.annehenarchitect.co.uk
Director: Anne Owen BA(Hons) BA(Ch RIBA)
Company Registered in England & Wales No. 8861202