
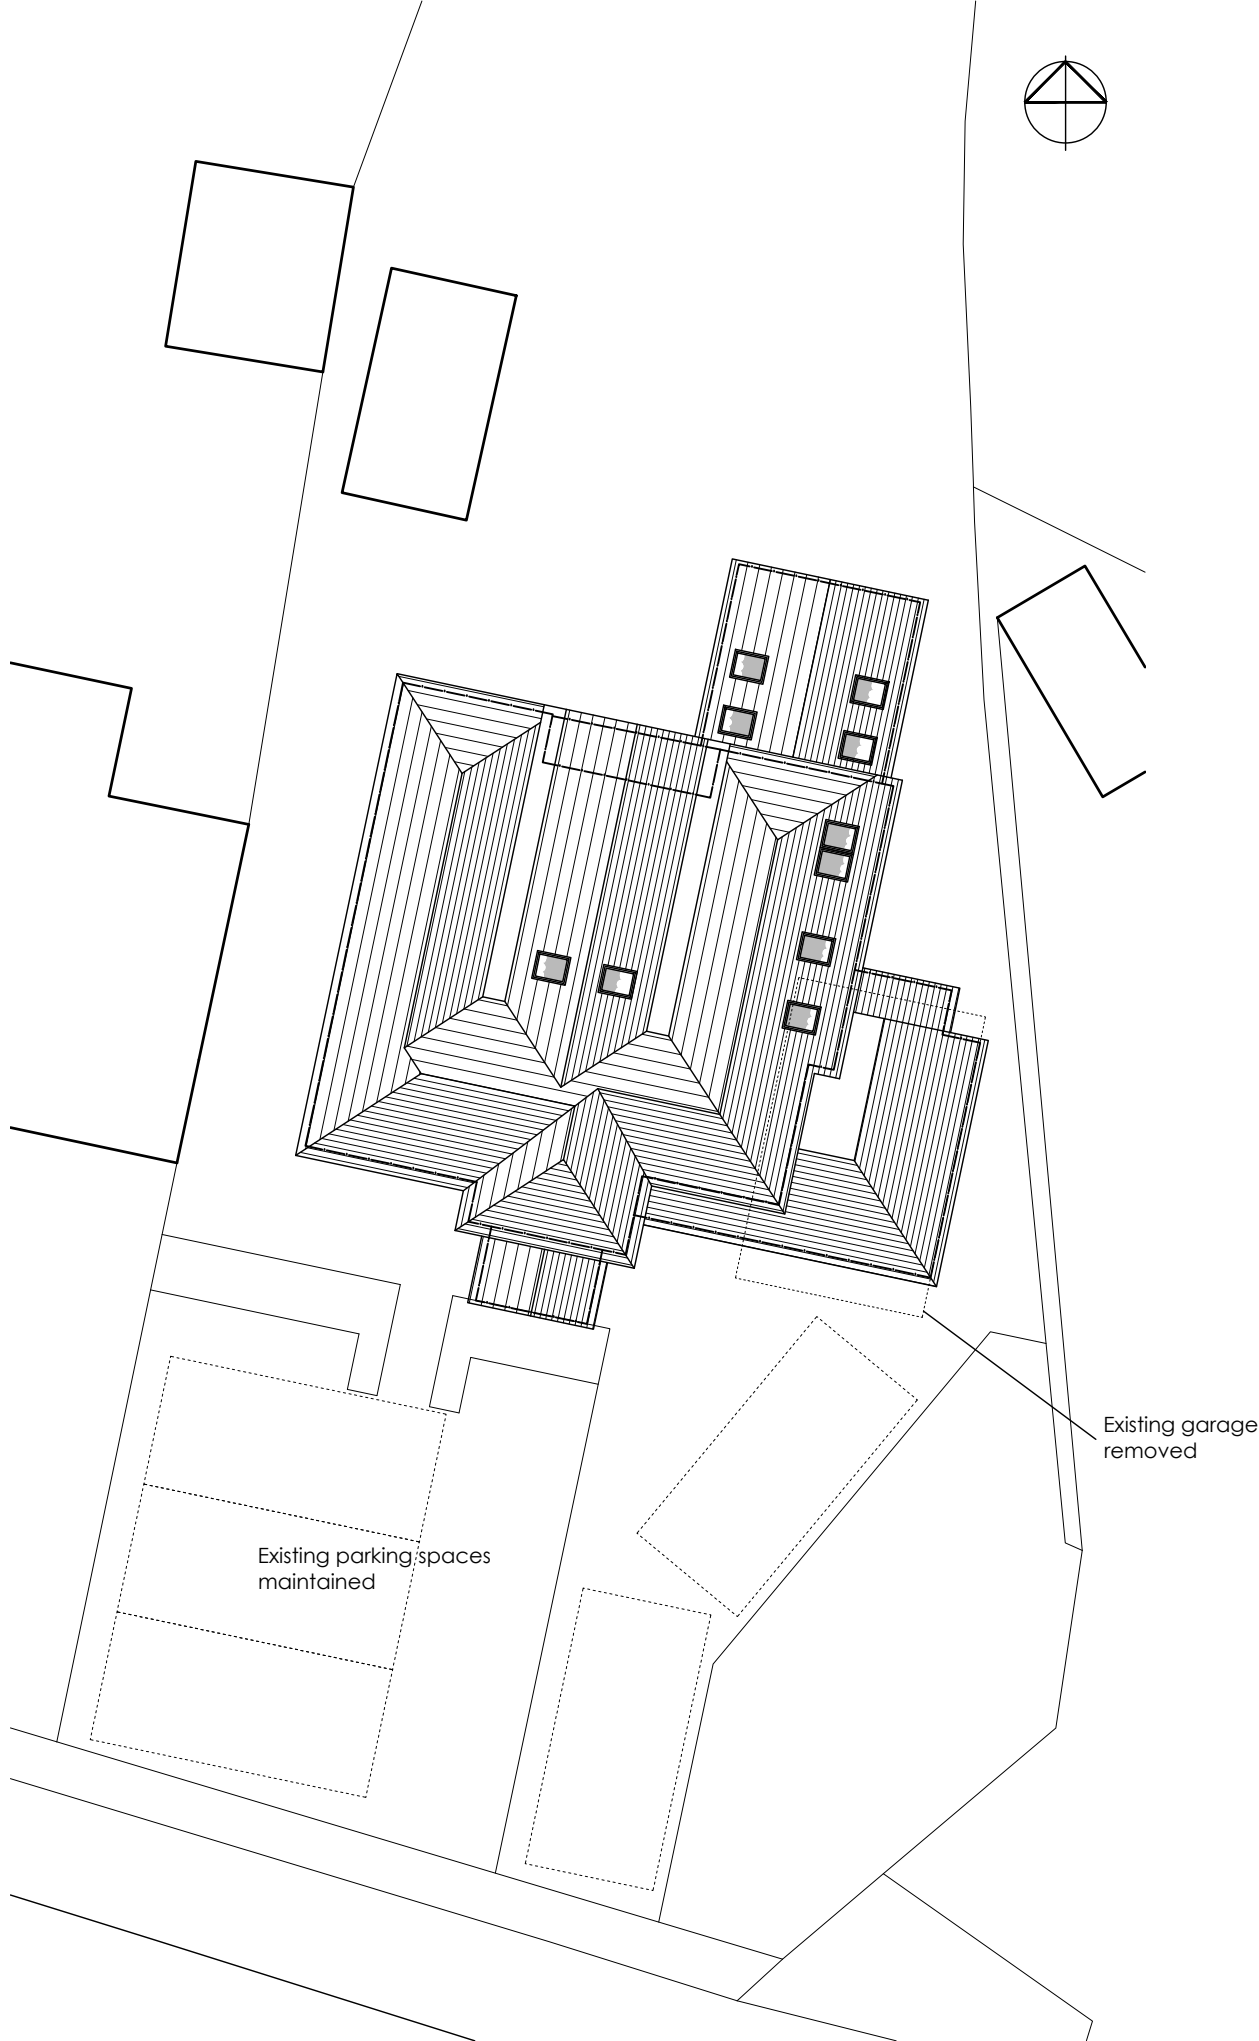


DRG. REMAINS COPYRIGHT OF THE ARCHITECT.
DIMENSIONAL DISCREPANCIES TO BE REFERRED
TO THE ARCHITECT
DO NOT SCALE

DRAWING STATUS ☒ PRELIMINARY ☐ FOR APPROVAL ☐ CONSTRUCTION

DATE

REVISION 3 Drawing

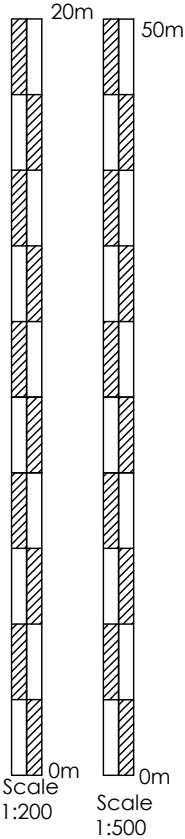

PROPOSED SITE PLAN
1:200



CLIENT	JOB TITLE	DATE
Ian Mulley	Proposed Extension	Oct 2025
Kelly Debenham	220 London Road	
-	Wokingham	
DRG TITLE	JOB No.	SCALE
Block Plan & Site Plan	2410	1:200 & 1:500
	DWG No.	REV.
	14	-