




South elevation 1:50

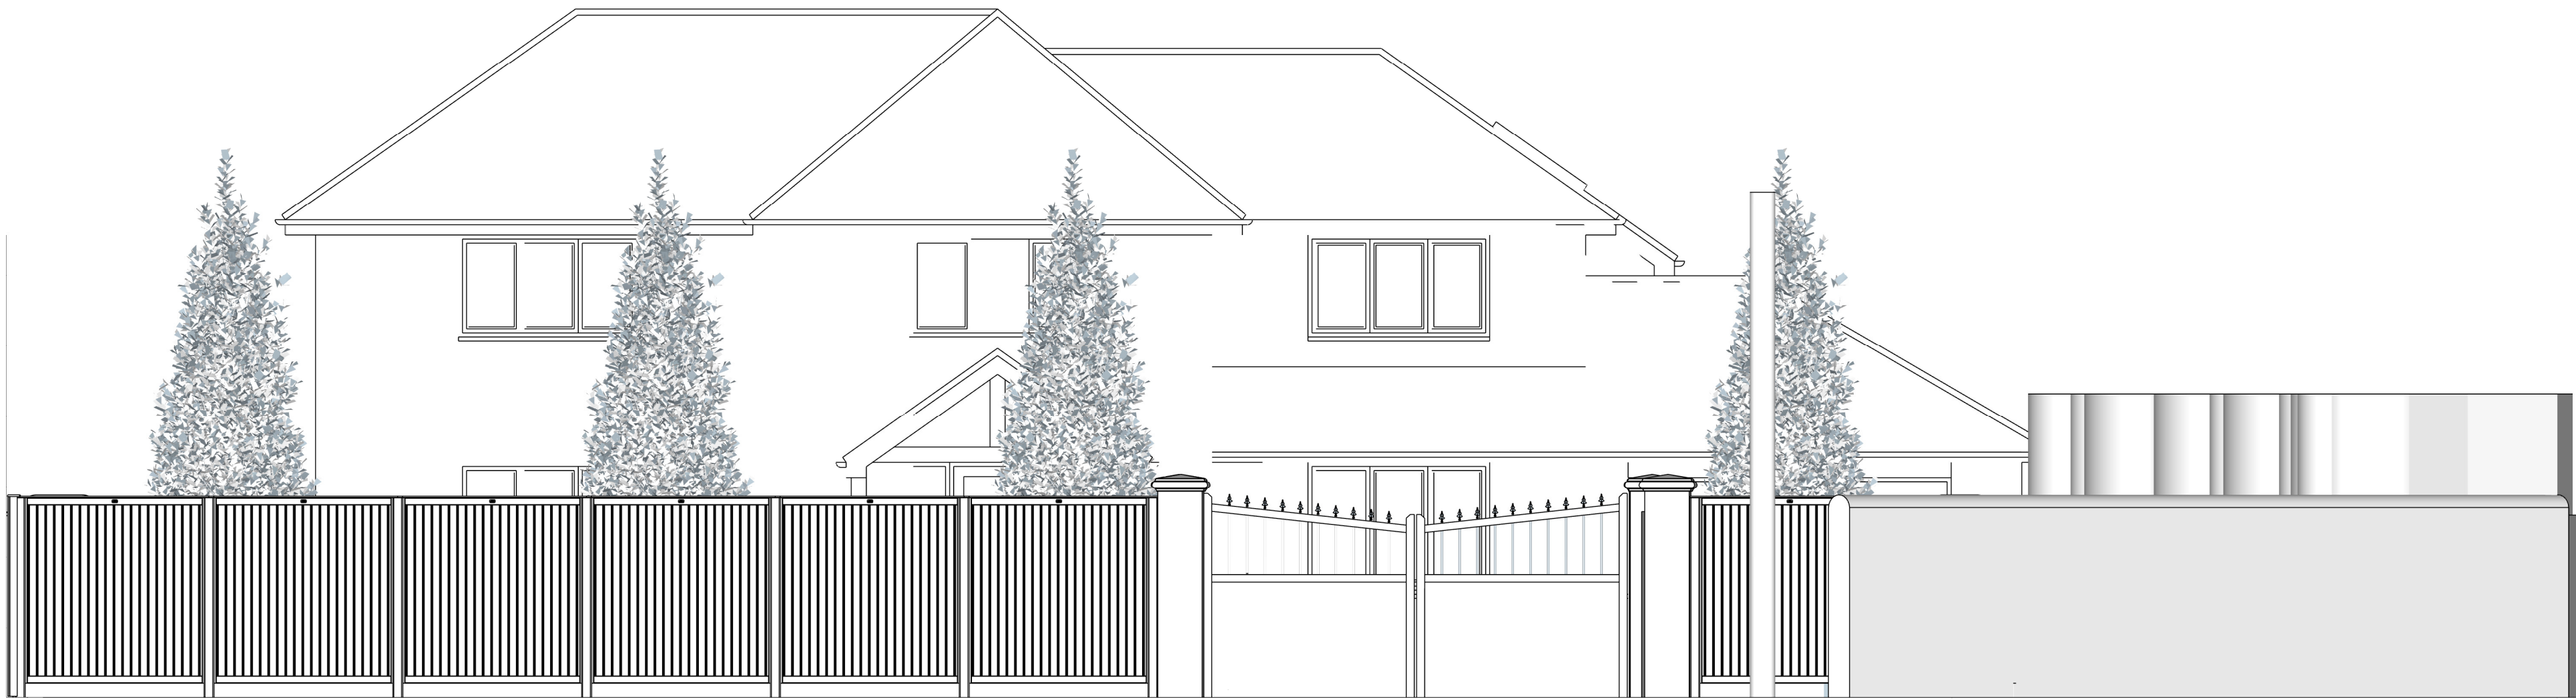

West elevation 1:50

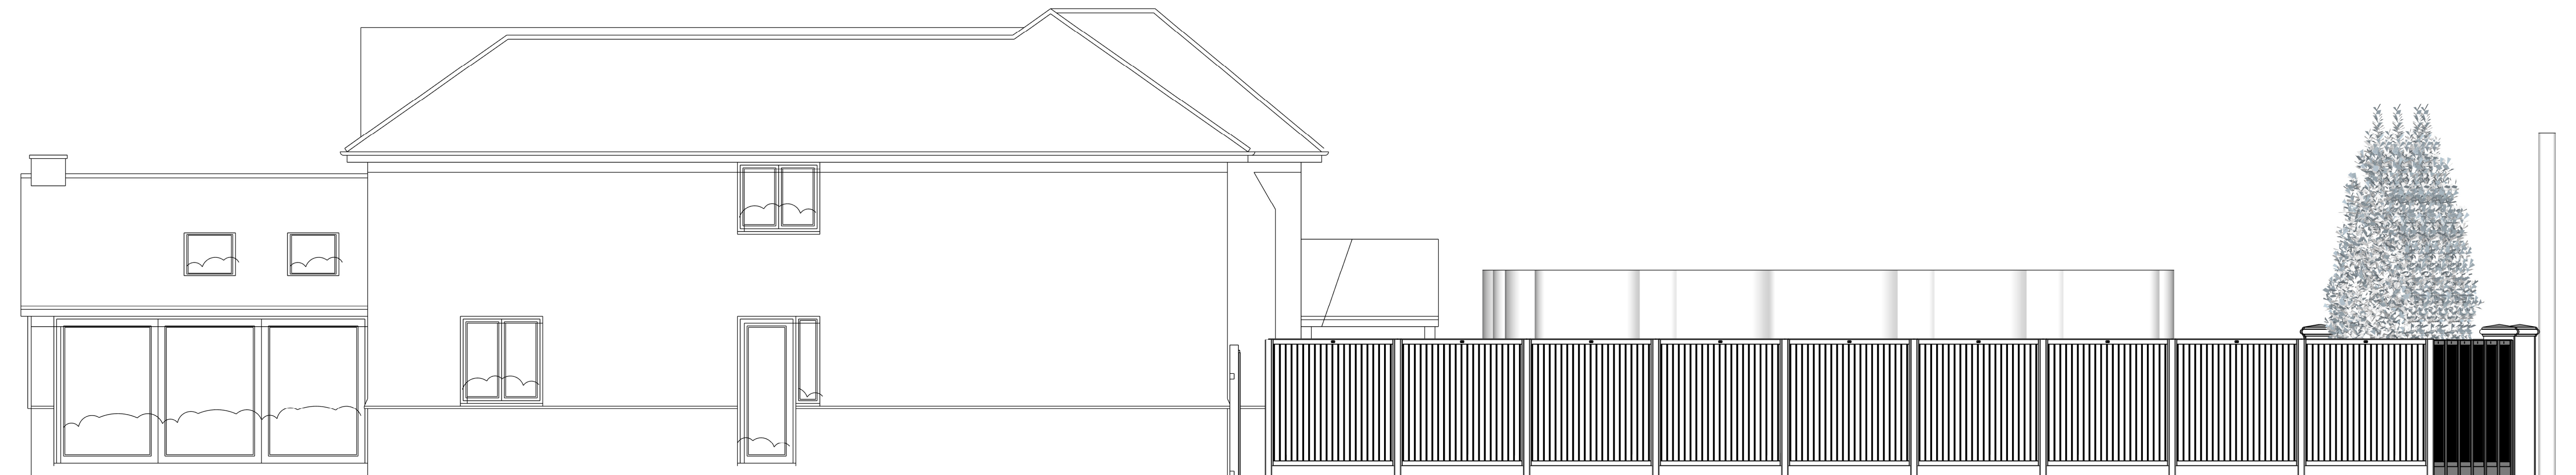

East elevation 1:50

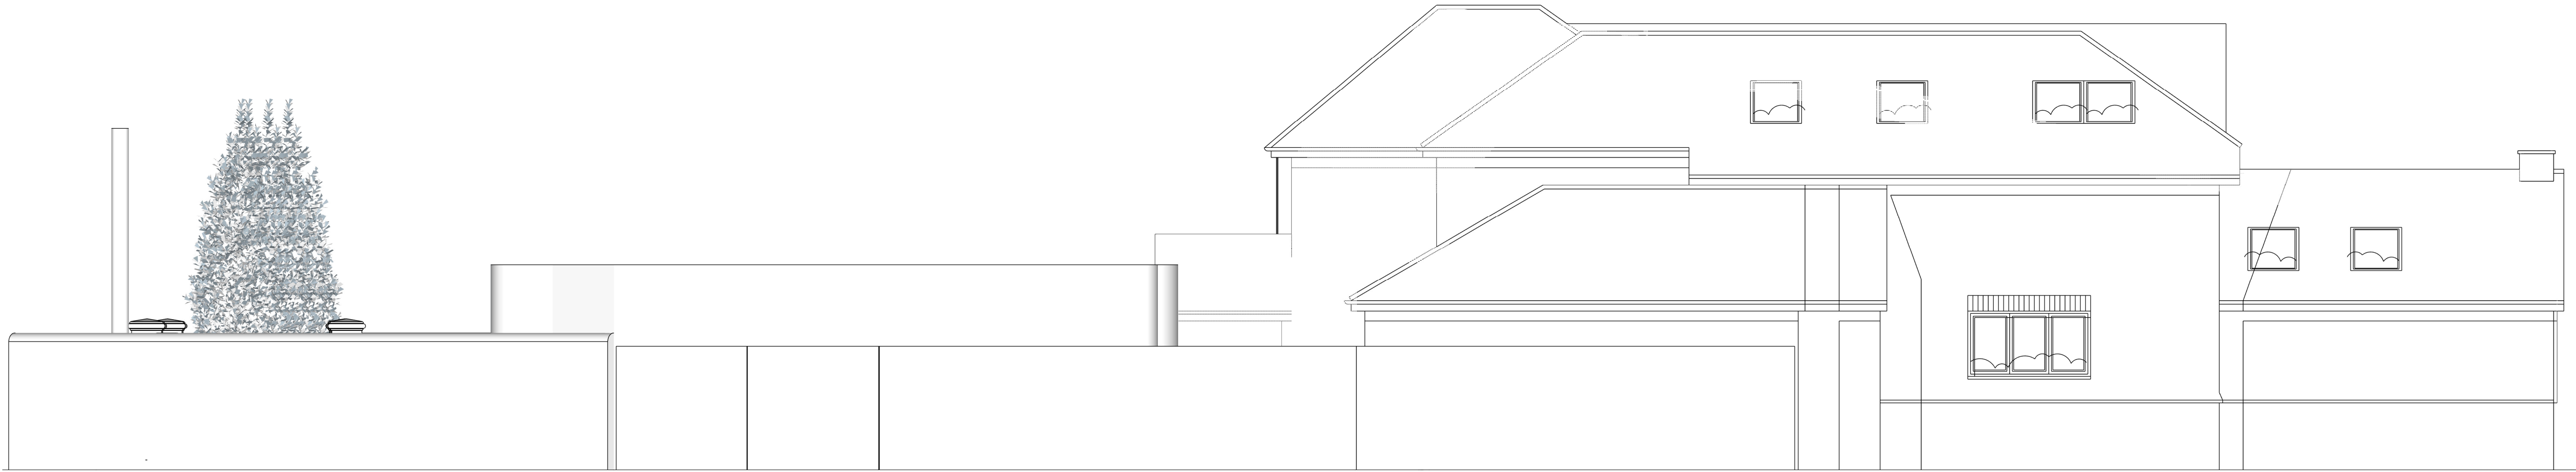

NOTES:

Paper Size: A1 Scale: 1:50 Alternative Paper Size/Scale: A3 1:200 Drawn by: IT Checked by: IT	Project: 220 London Road, Wokingham, RG40 1SW Drawing Title: Landscape proposal elevations Drawing No. 01.2500 Revision: C Date: 19/11/2025	 New Leaf Design 5 Norfolk Road, Dorking, Surrey, RH4 3JA Tel: 01306 502277 Mob: 07906 190676 Email: info@newleafdesign.co.uk Web: www.newleafdesign.co.uk
---	---	--