



DRG. REMAINS COPYRIGHT OF THE ARCHITECT.
DIMENSIONAL DISCREPANCIES TO BE REFERRED
TO THE ARCHITECT
~~DO NOT SCALE~~

DRAWING STATUS ☒ PRELIMINARY ☐ FOR APPROVAL ☐ CONSTRUCTION


DATE

REVISION 3 Drawing

Scale
1:100

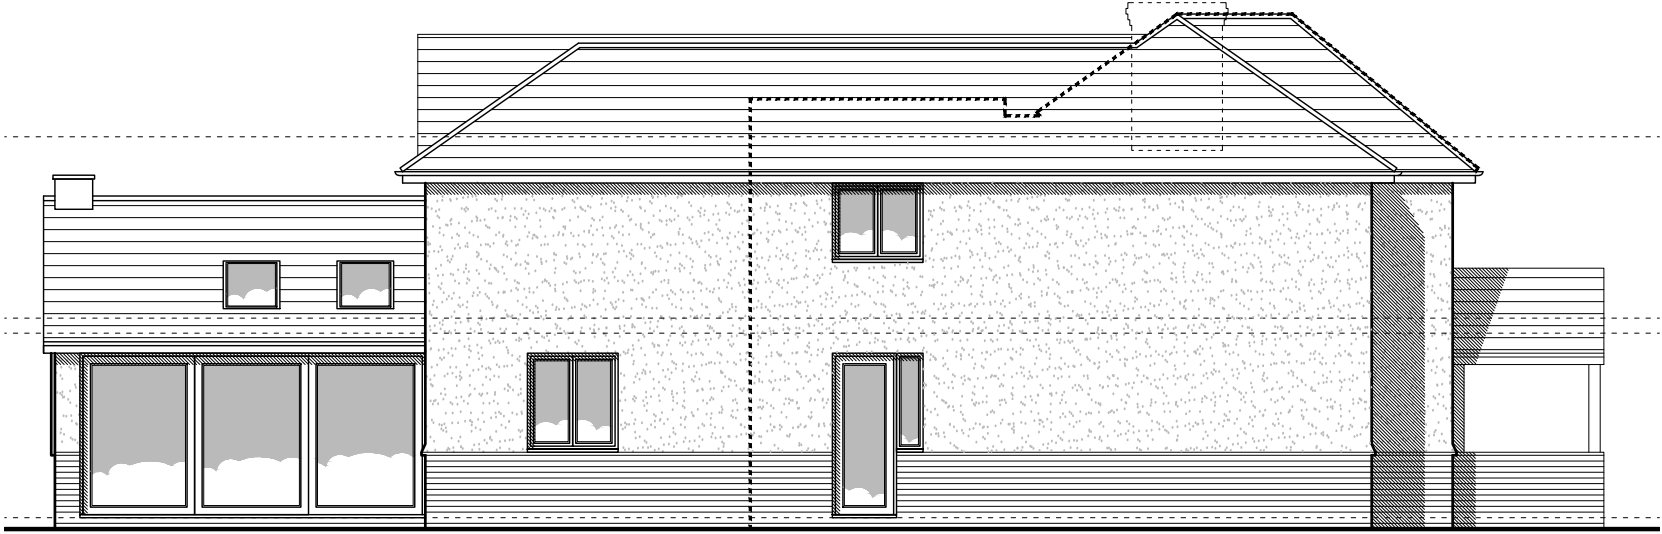 

SIDE ELEVATION
1:100

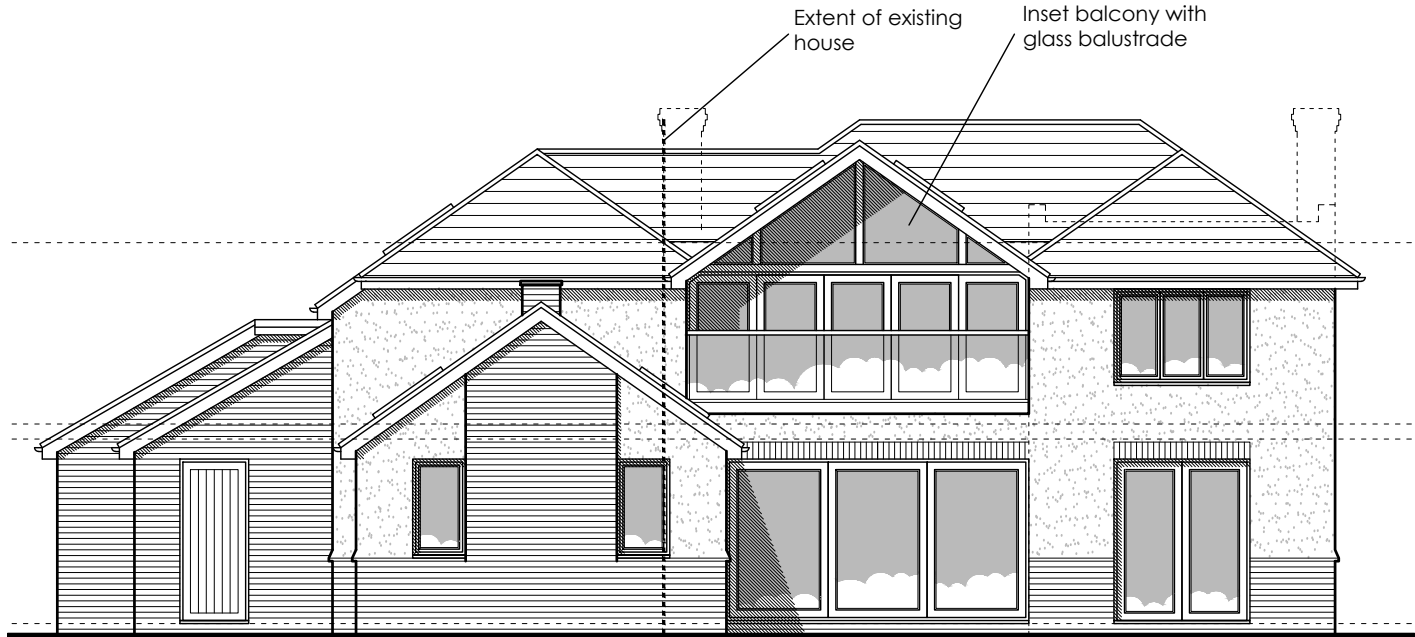

REAR ELEVATION
1:100

CLIENT
Ian Mulley
Kelly Debenham
-
DRG TITLE
Proposed Elevations

JOB TITLE
Proposed Extension
220 London Road
Wokingham
JOB No.
2410
DWG No.
17

DATE
Oct 2025
SCALE
1:100
REV.
-



anne owen
architects

Anne Owen Architects Ltd
24 Springfield Park, Twyford, Reading RG10 9JH
+44(0)118 932 0846 / 07788 262602
anne@annehenarchitect.co.uk
www.annehenarchitect.co.uk
Director: Anne Owen BA (Hons) BAch RIBA
Company Registered in England & Wales No. 8861202