

DRG. REMAINS COPYRIGHT OF THE ARCHITECT.
DIMENSIONAL DISCREPANCIES TO BE REFERRED
TO THE ARCHITECT
DO NOT SCALE

DRAWING STATUS ☒ PRELIMINARY ☐ FOR APPROVAL ☐ CONSTRUCTION

DATE

Oct 2025



REVISION

3 Drawing


A Roof pitch amended

Scale

1:100

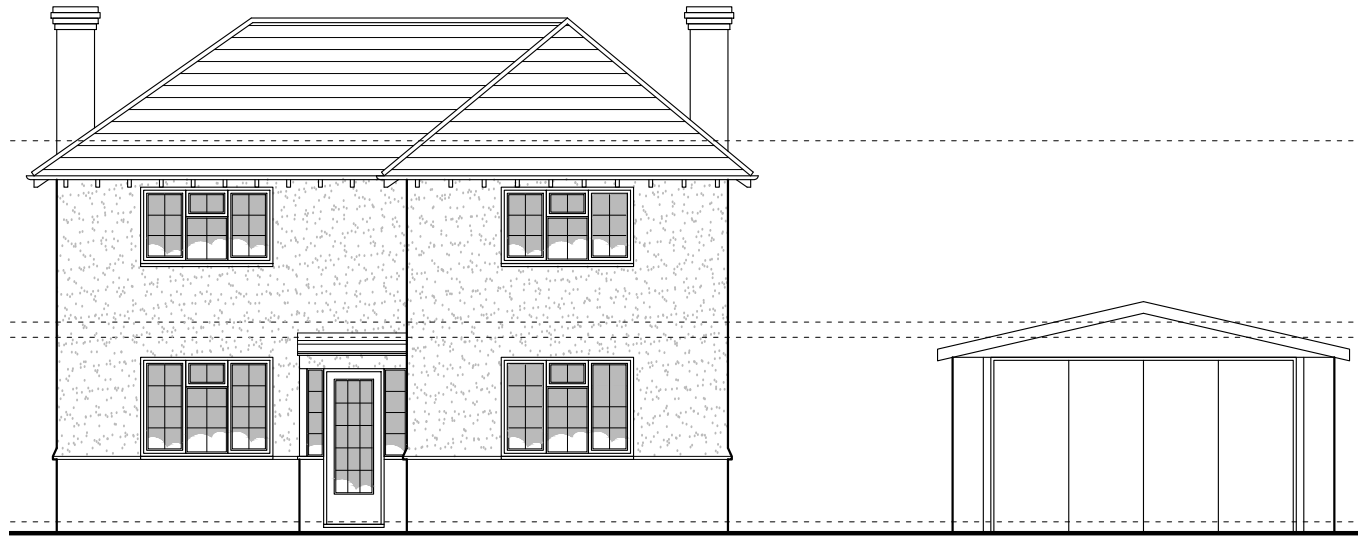 


FRONT ELEVATION
1:100

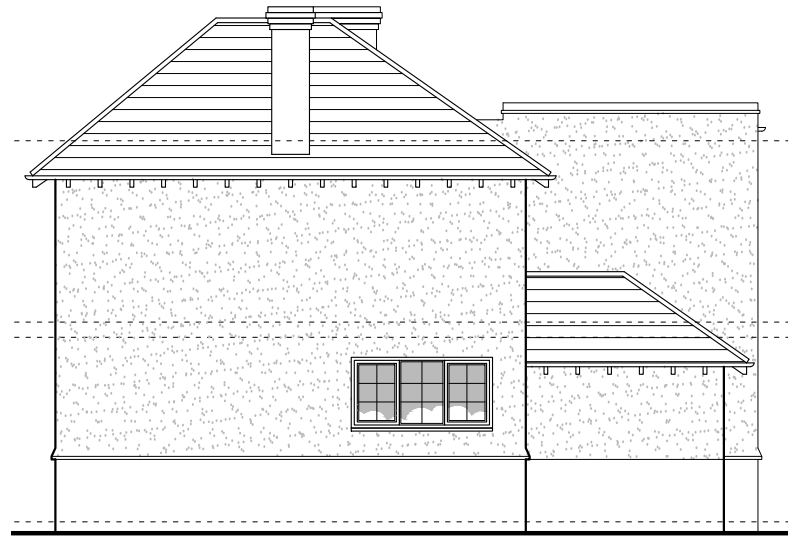


SIDE ELEVATION
1:100



REAR ELEVATION
1:100

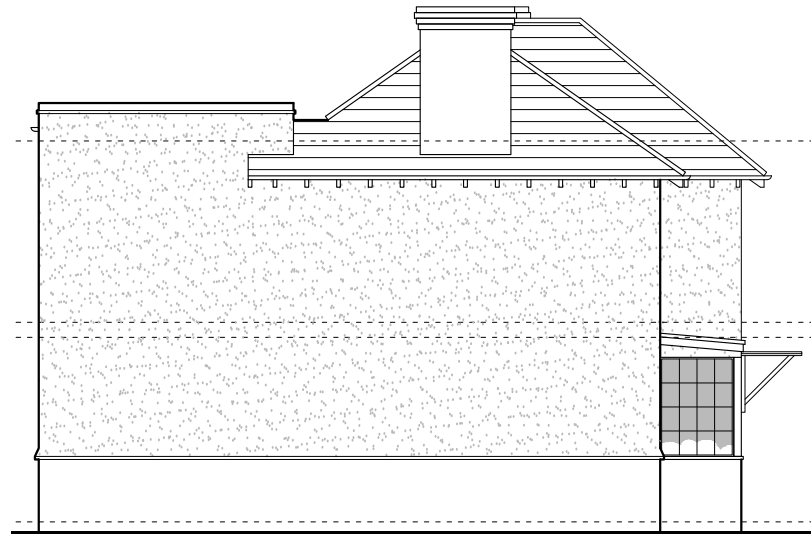

SIDE ELEVATION
1:100

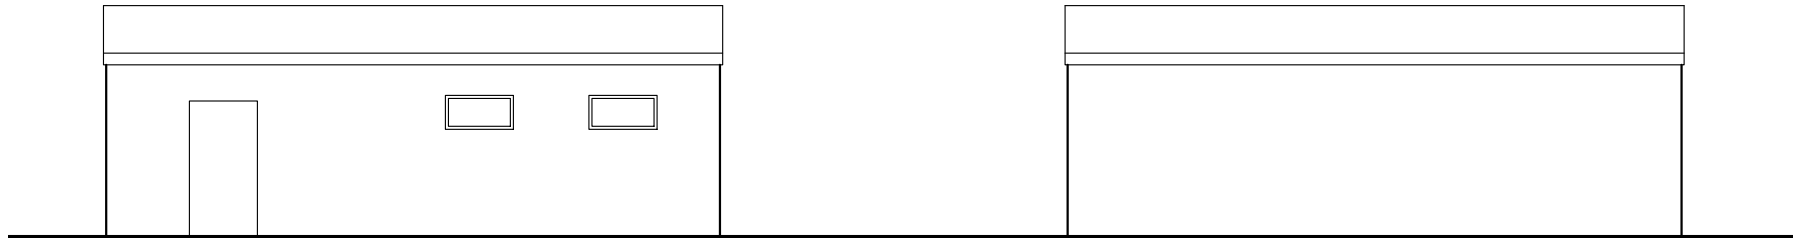

SIDE ELEVATION (Garage
facing house)
1:100

SIDE ELEVATION (Garage
facing boundary)
1:100

CLIENT

Ian Mulley
Kelly Debenham

DRG TITLE

Existing Elevations

JOB TITLE

Proposed Extension
220 London Road
Wokingham

JOB No.

2410

DWG No.

03

DATE

May 24

SCALE

1:100

REV.

A



anne owen
architects

Anne Owen Architects Ltd
24 Springfield Park, Twyford, Reading RG10 9JH
+44(0)118 932 0846 / 07788 262602
anne@annehenrichsarchitect.co.uk
www.annehenrichsarchitect.co.uk

Director: Anne Owen BA(Hons) BA(Ch RIBA)
Company Registered in England & Wales No. 8861202