



© Crown copyright 2026 Ordnance Survey 100053143
Cadastral data is subject to Crown copyright and is reproduced with permission of HM Land Registry.

1:1250 scale Bar
This Drawing has been produced for printing onto A1 size paper.
0m 2.5m 50m 100m


1:200 scale Bar
This Drawing has been produced for printing onto A1 size paper.
0m 2.0m 4.0m 8.0m 16m

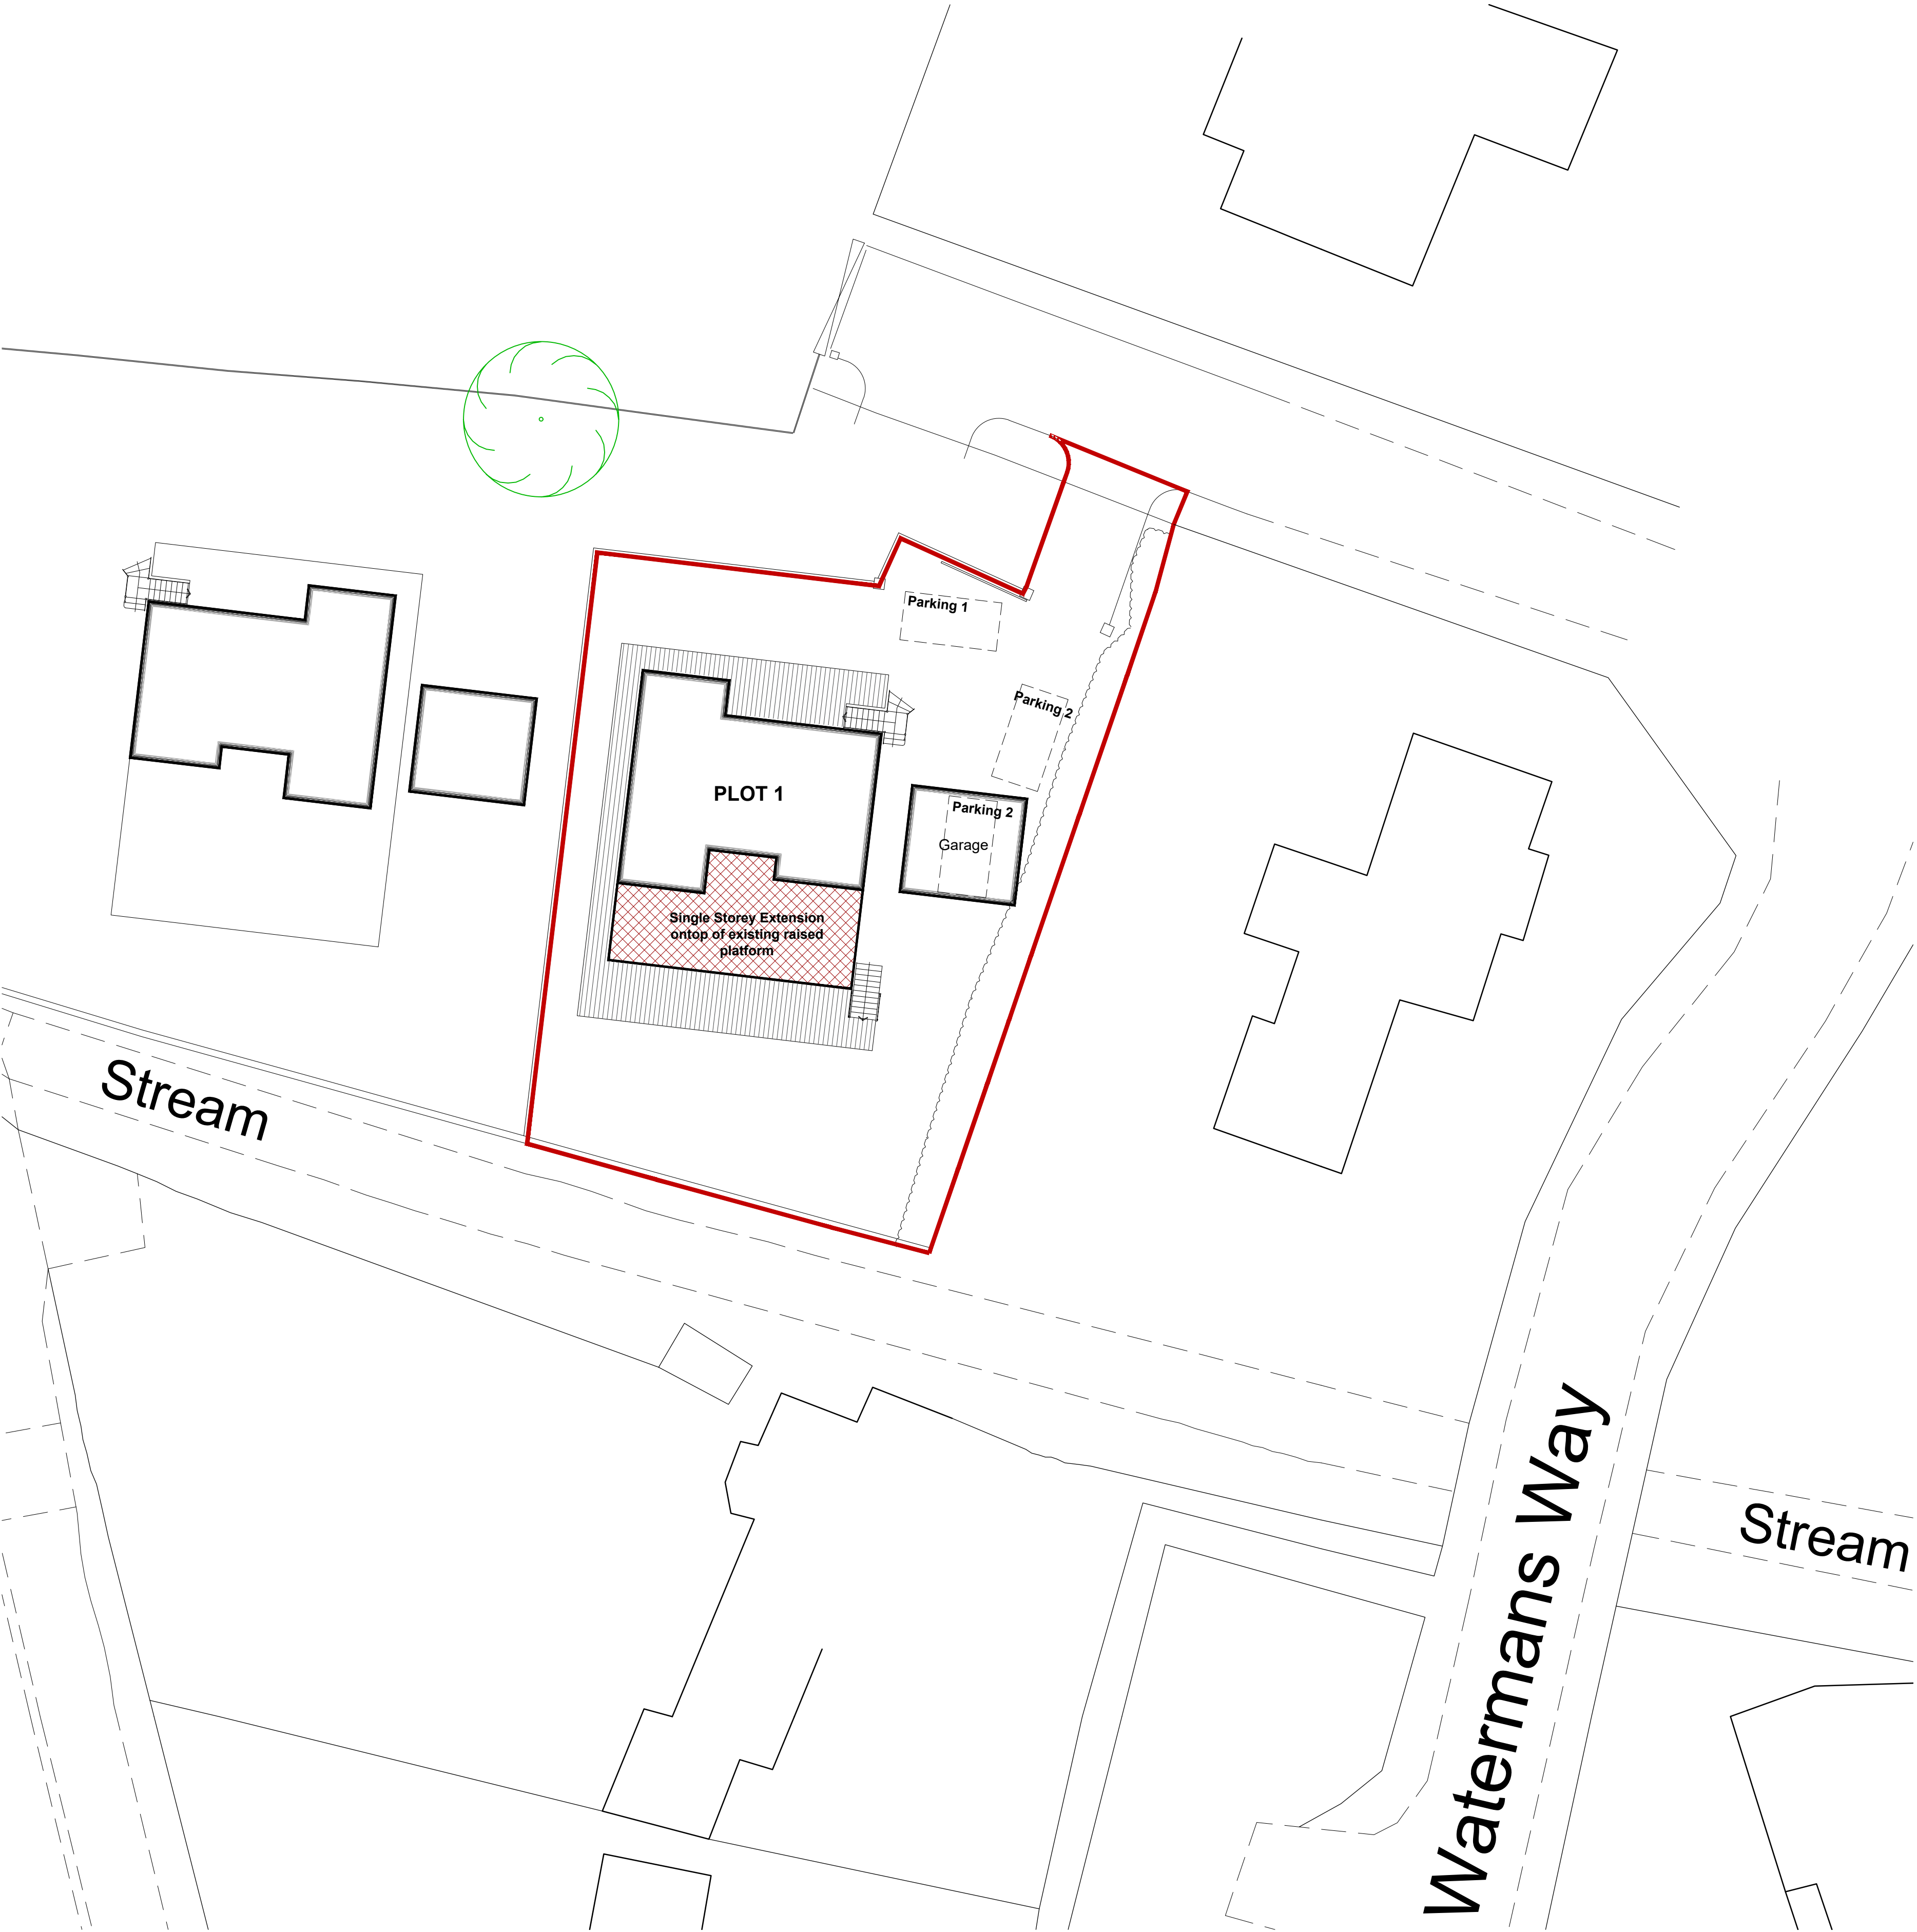

Site Plan 1:200 Scale

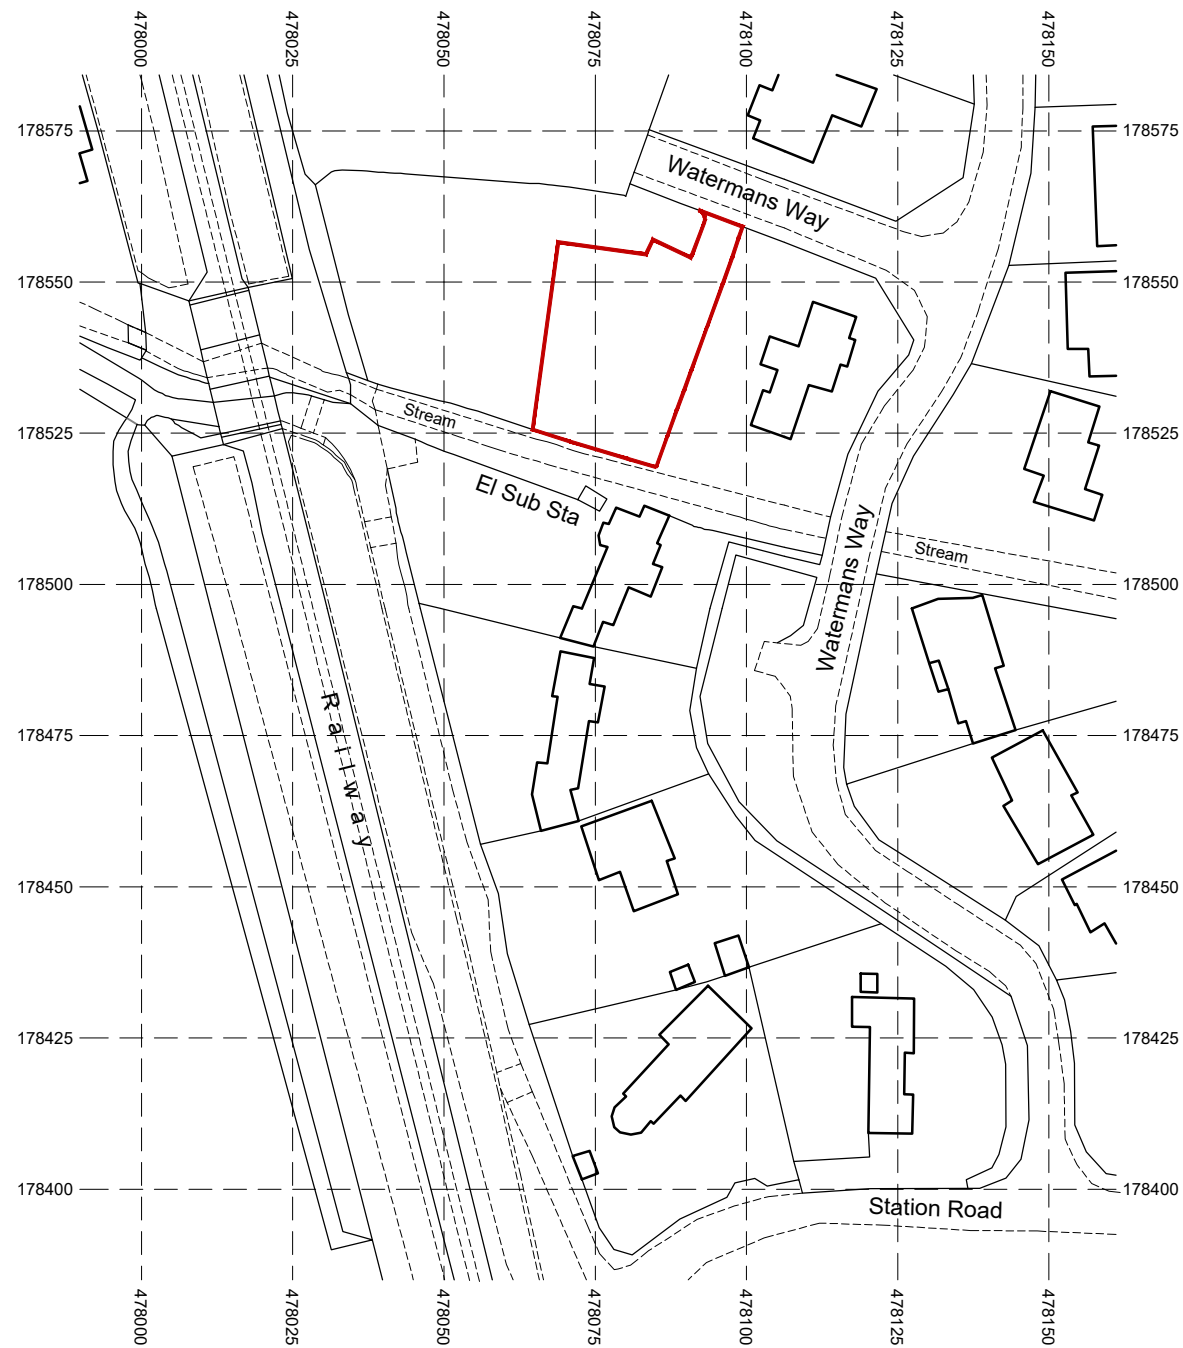

Location Plan 1:1250 Scale

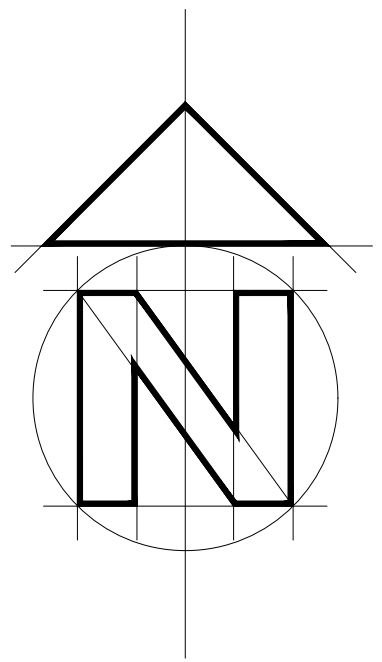

Bonney Architecture
PLANNING & TECHNICAL SERVICES

CLIENT Mr & Mrs D O'Connor

JOB 1 Meadow Sweet, Watermans Way
Wargrave, Wokingham, RG10 8HR

DRG SITE PLAN / LOCATION PLAN bonneyarchitecture@gmail.com

SCALE As Shown @ A1 DRAWN P Bonney DATE September 2026

BA 0301 57 A

1:100 scale Bar
This Drawing has been produced for printing onto A1 size paper.
If printing on A3 please use the scale below for reference.
0m 1.0m 2.0m 4.0m 8.0m